
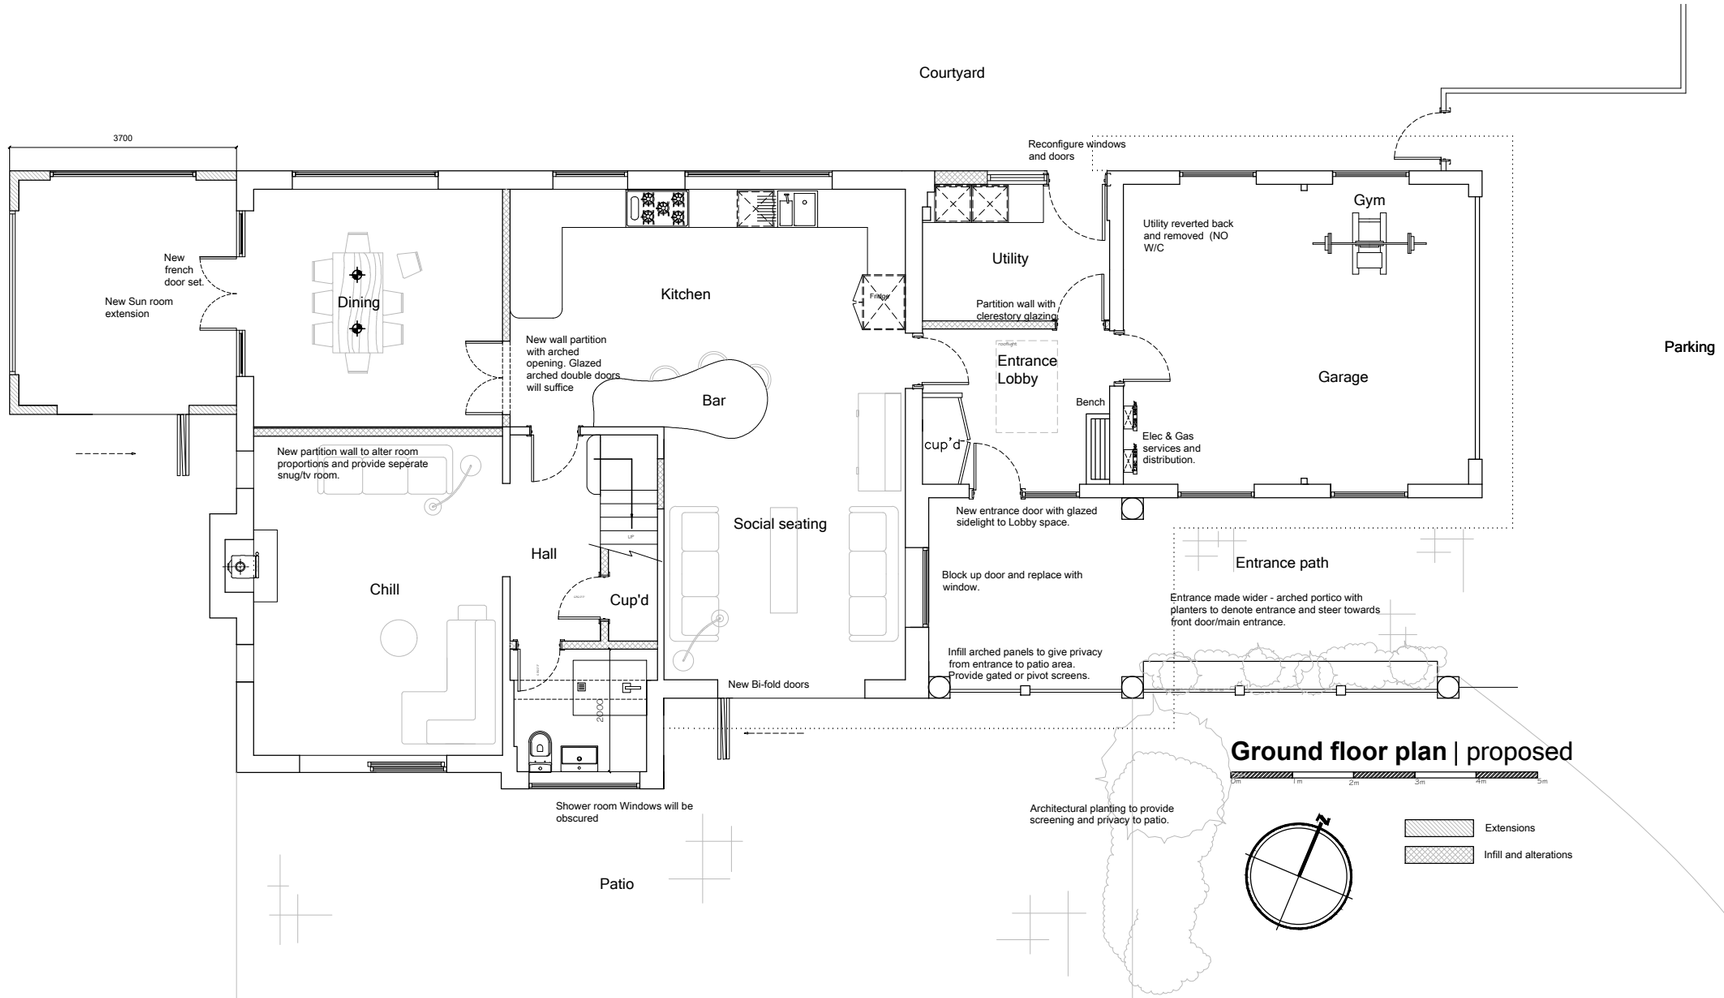


Ground floor plan | proposed

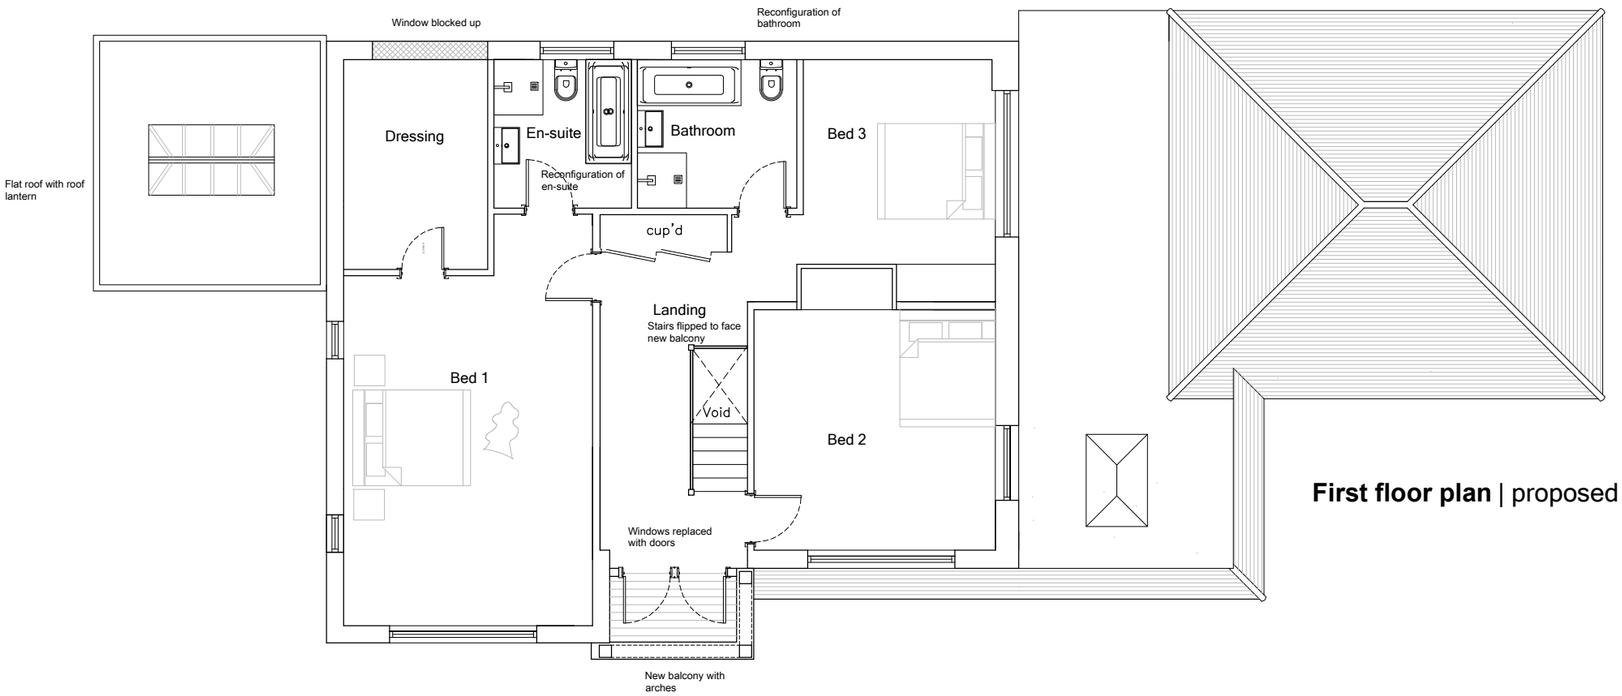

First floor plan | proposed

Change in driveway/landscape to suit clients needs

PROPOSED PLANS

CLOUD9 DESIGN STUDIO

(M): 07792 379302 (E) rudi.design.co@gmail.com (W) cloud9designstudio.co.uk

Project/address	Side Extension & reconfiguration Lawnswood, Dark Lane Aldwick West Sussex, PO21 4AJ	DRAWING	Proposed Plan
		Drawing No/rev	C9/0126/05
		Scale	1:100 @ A3
		Date	January 2018
	Mr Elliot & Mrs Joanne Ede	Drawn By	Rudi

Note: these drawings are prepared for planning purposes only, do not scale for any other purpose.

ARUN DISTRICT COUNCIL AW/44/18/HH