
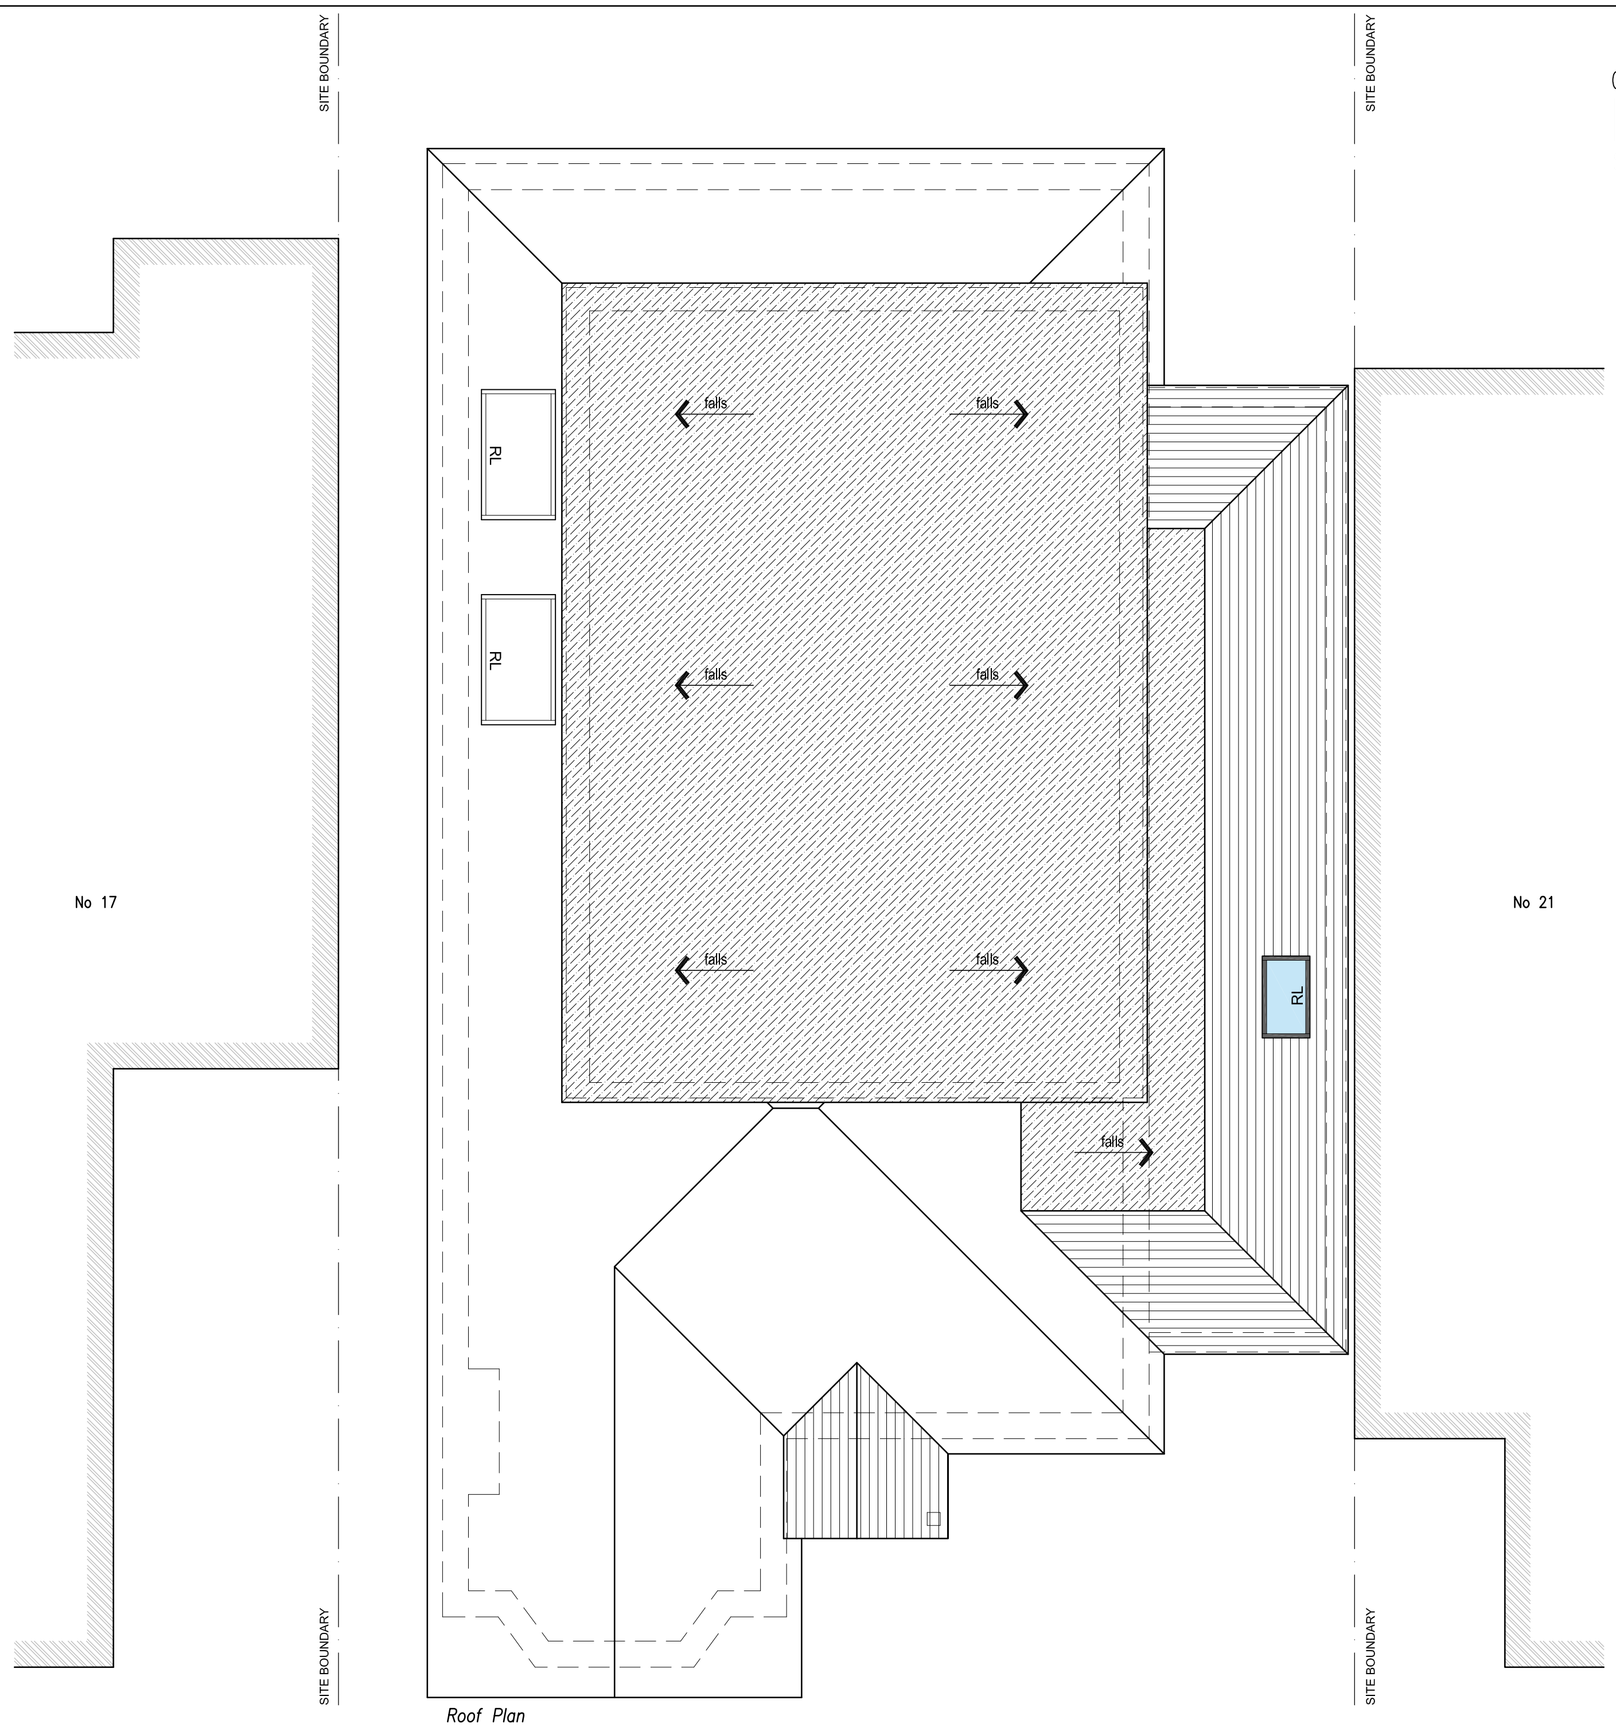



*Roof Plan*


0 1 2 3 4 5

Scale Bar 1:50

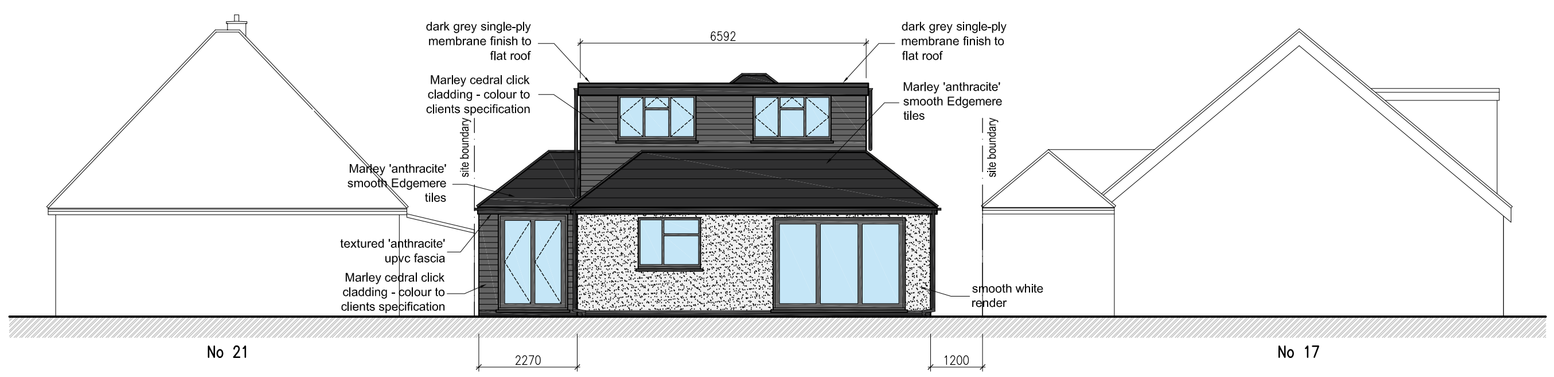


REAR ELEVATION (SOUTH)

PROPOSED ELEVATIONS *Scale 1:100*

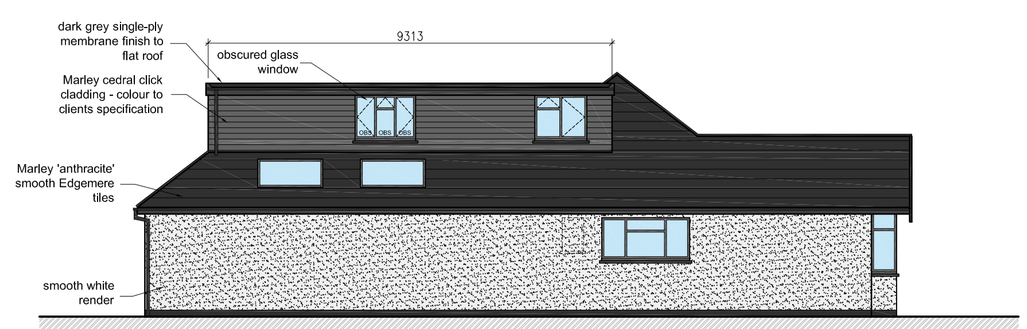


SIDE ELEVATION (EAST)

0 1 2 3 4 5

Scale Bar 1:100

Copyright reserved.
This drawing may only be used for the client and location specified in the title block. It may not be copied or disclosed to any other third party.
1. The works shown have been drawn for submission to the local planning authority and are not to be used for construction.
2. No works shall commence until planning approval has been given by the local authority.
3. No works to commence without either full plans building control approval or a building notice served with the local authority.
4. The dimensions indicated are approximate and subject to site checks by the contractor prior to commencement.
5. I accept no responsibility for any unknown factors which either preclude the works from construction or add additional costs, ie location of public sewers and underground services, abnormal foundation designs, due to trees, ground conditions or any underground structure or obstruction. condition of the existing building.

| REV | DESCRIPTION | DATE |
|---|---|---|
| - | INITIAL APPLICATION | 10-02-21 |

CLIENT
MR B HAUXWELL & MISS L HUDSON

PROJECT
19 GROSVENOR GARDENS
BOGNOR REGIS
WEST SUSSEX, PO21 3EY

DRAWING
PROPOSED ROOF PLAN AND PROPOSED
REAR & SIDE (EAST) ELEVATIONS

STATUS
**APPLICATION**

| SCALE | DATE | DRG No | REVISION |
|---|---|---|---|
| 1:100 1:50 | FEBRUARY 2021 | 3359/04 | - |

ARUN DISTRICT COUNCIL AW/002134H