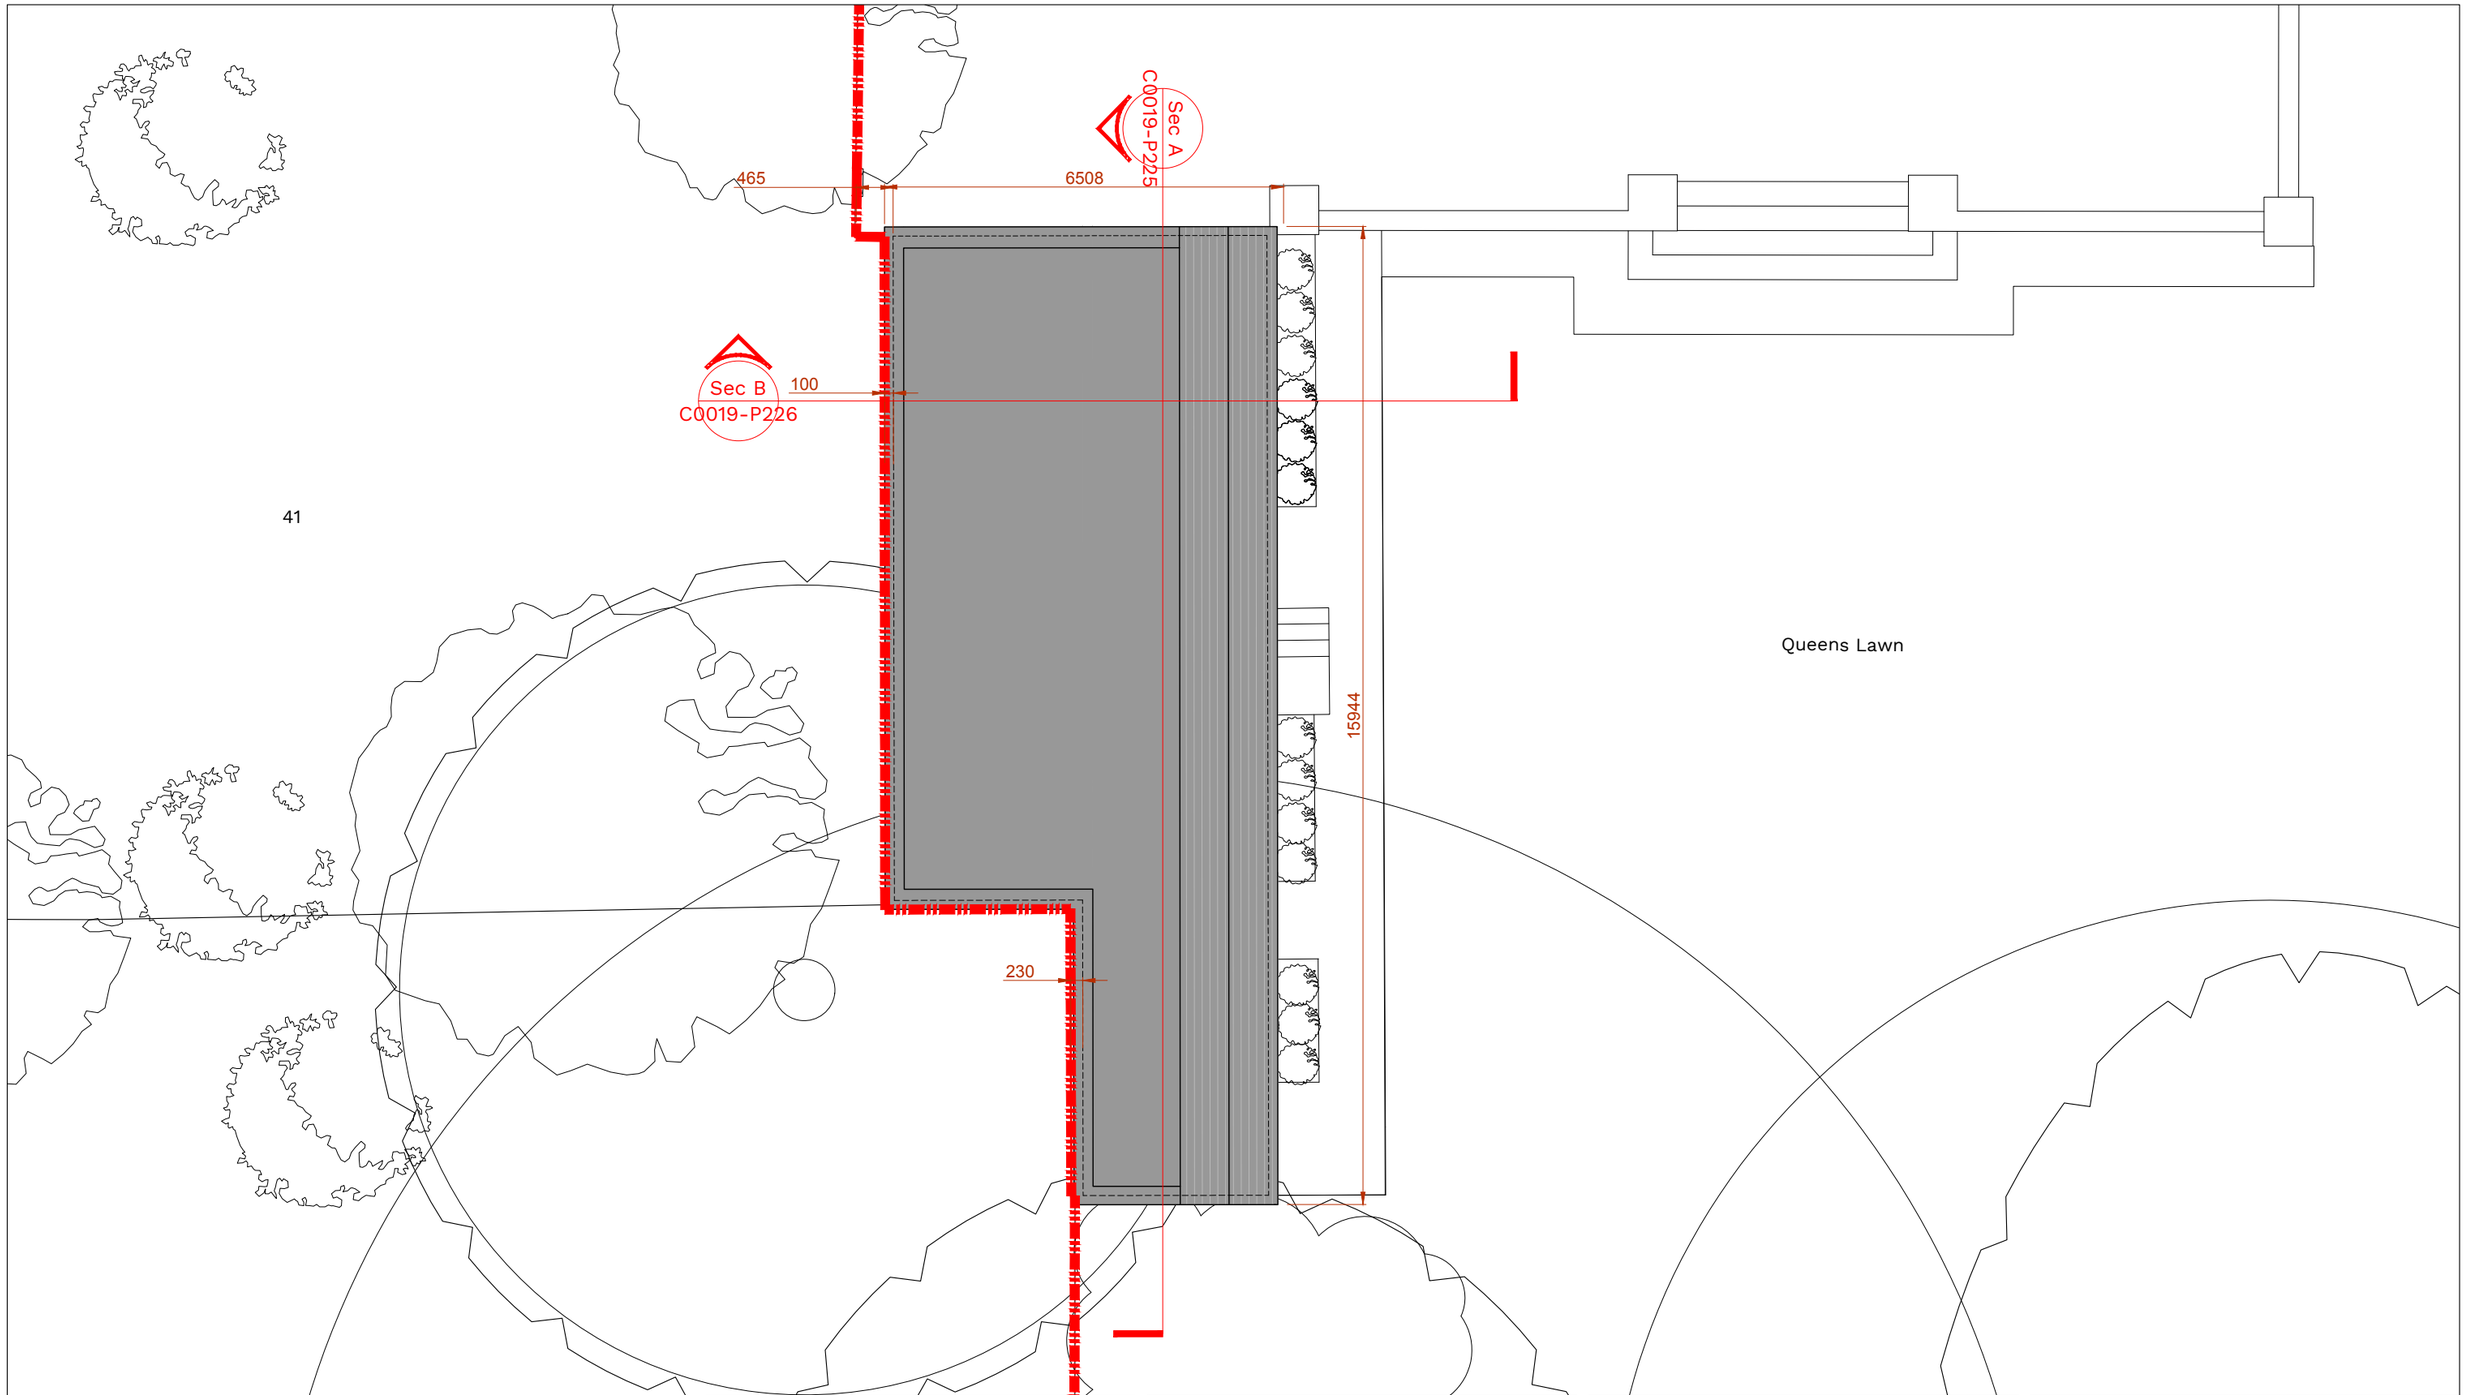


Rev	Date	Description

Notes:

Print drawing at 100% when printing to A3 paper - do not print to fit.
Do not scale from this drawing.
All discrepancies must be reported to the Architect immediately.
All subcontractors must check dimensions on site before the production of shop drawings for the approval of the Architect.
All dimensions in millimetres.

Drawing Details

Existing Roof Plan

PLANNING ISSUE

Drawing No.	Date
C0019-P122	March 2022
Scale ISSUED 1:100 @ A3	Revision -

Project Details

Queens Lawn

36 Kingsway, PO20 4DH

50.8 ARCHITECTURE + INTERIORS

info@fiftypointeight.co.uk 07775786502