
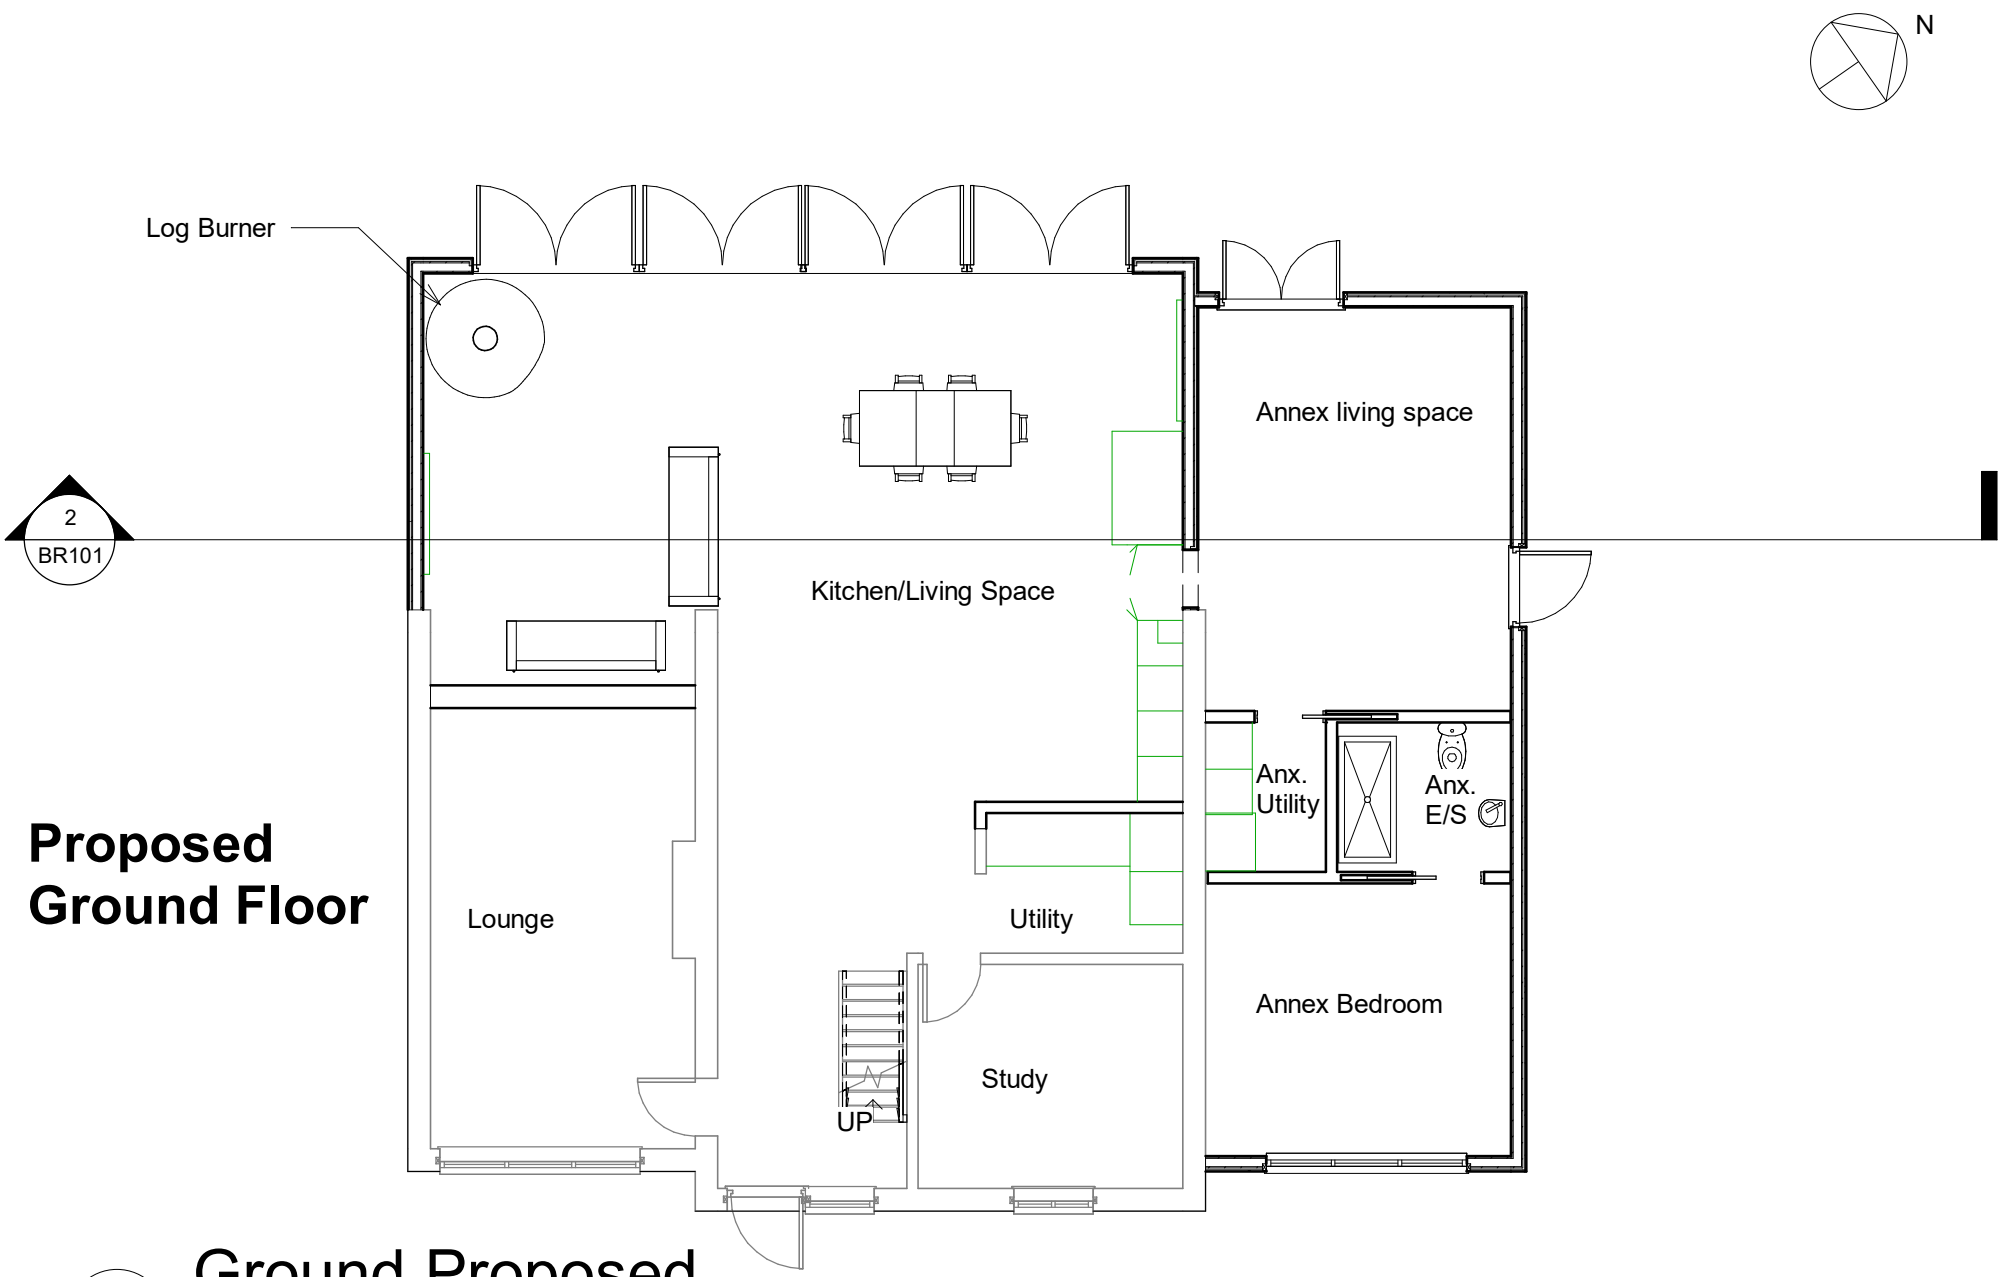


Proposed Ground Floor

1 Ground Proposed

1 : 100

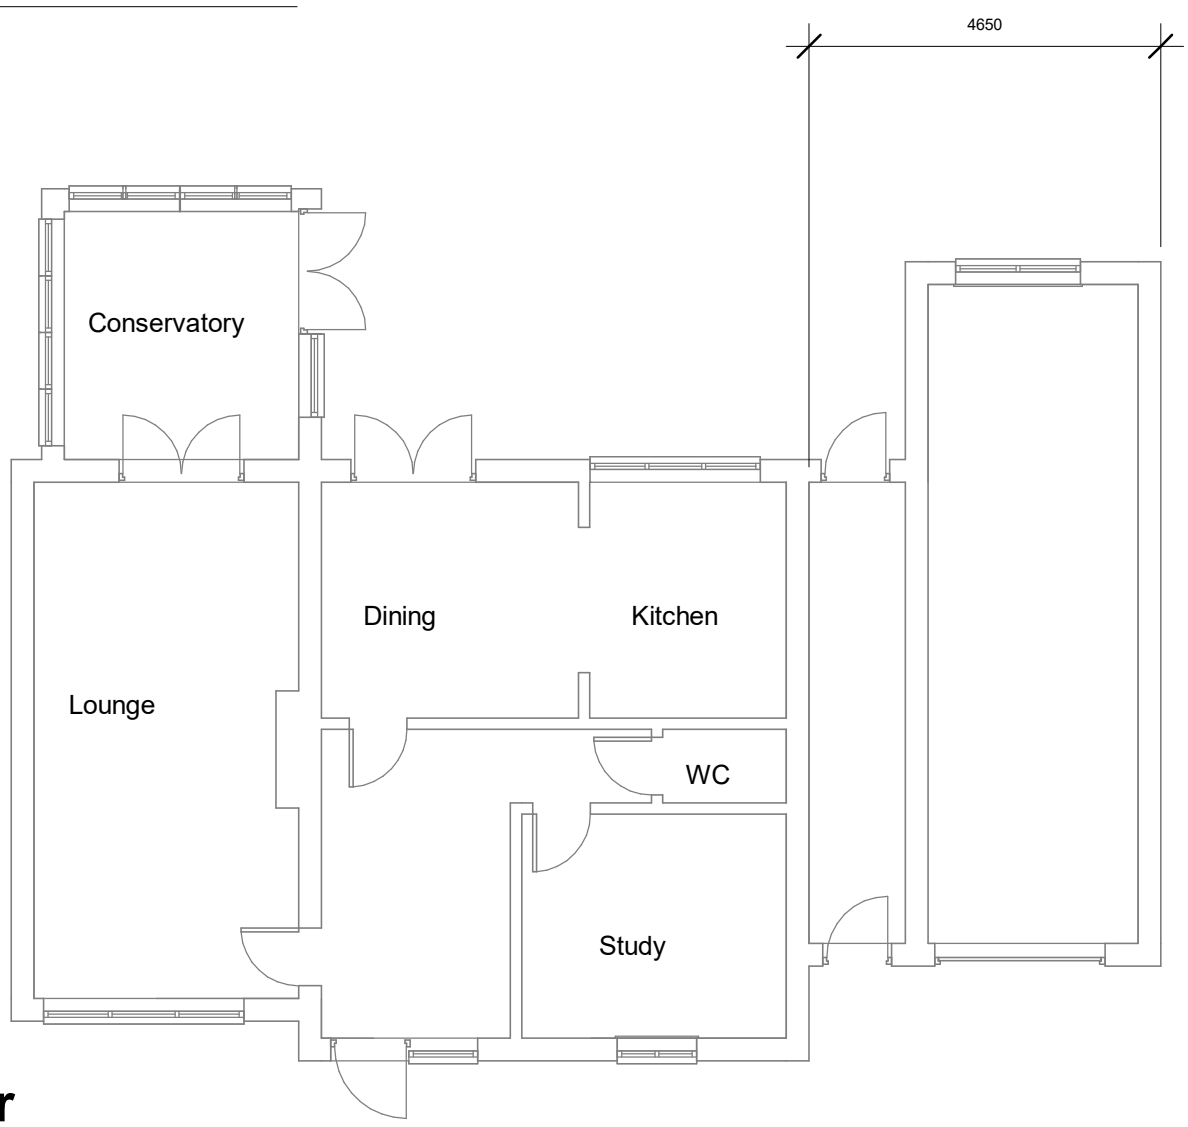

Existing Ground Floor

2 Ground Existing

1 : 100

Scale @ A3 unless otherwsie stated

1:500		50
1:200		20
1:100		10
1:50		5

parkers executive design


PROJECT	2 Inglewood Drive PO21 4JX	CLIENT	Hausman-Prior
		Date: Issue Date	Scale (@ A3): 1 : 100
SHEET	Ground Floor Plan Proposed	Drawn by: SW Checked by: SR	DRAWING NUMBER: P100 REV:

ARUN DISTRICT COUNCIL AW/77/21/HH

(C) Copyright of Parkers Design (Southern) Limited. Any reprodution of these drawings will require written authority from the copyright owner.


N

Existing Site Plan

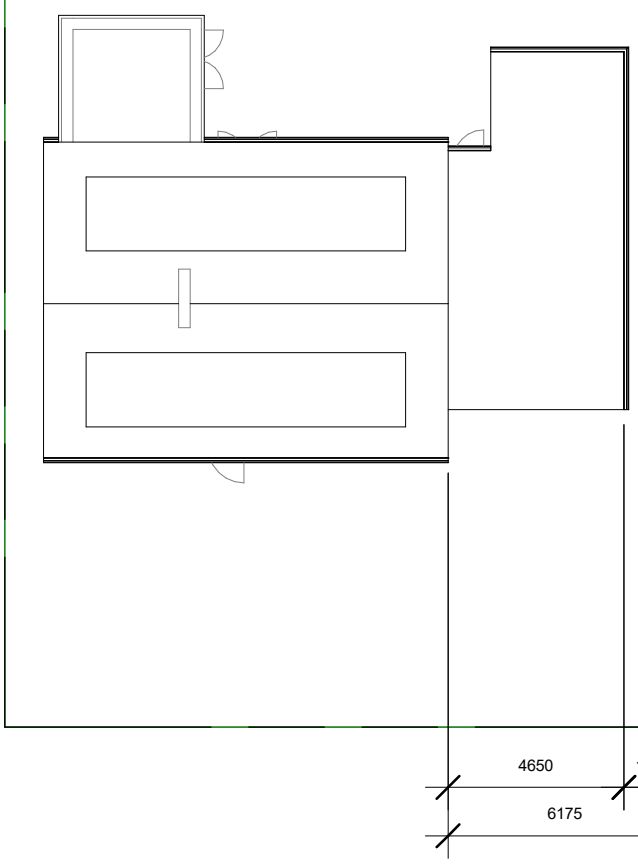

1 Site
1 : 200

Proposed Site Plan

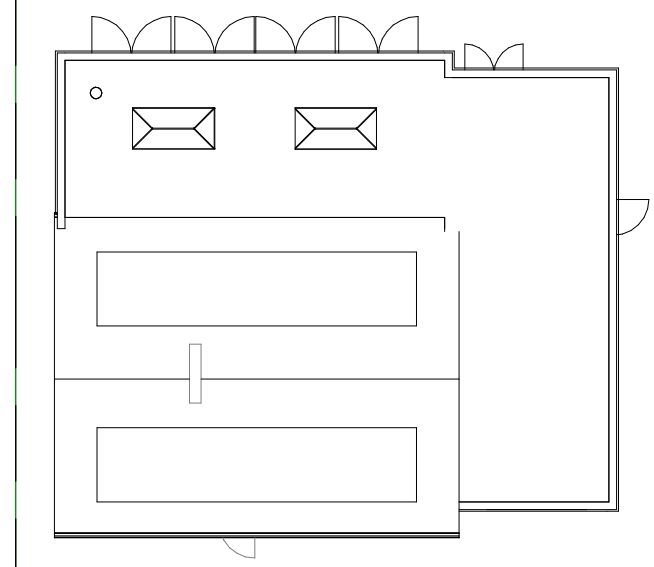

2 Site Proposed
1 : 200

Scale @ A3 unless otherwsie stated

1:500	50
1:200	20
1:100	10
1:50	5


parkers executive design

PROJECT: 2 Inglewood Drive PO21 4JX		CLIENT: Hausman-Prior	
		Date: Issue Date	Scale (@ A3): 1 : 200
SHEET: Site & Roof Plans	Drawn by: SW Checked by: SR	DRAWING NUMBER: P102	REV

ARUN DISTRICT COUNCIL AW/77/21/HH

(C) Copyright of Parkers Design (Southern) Limited. Any reprodution of these drawings will require written authority from the copyright owner.

West Elevations Proposed

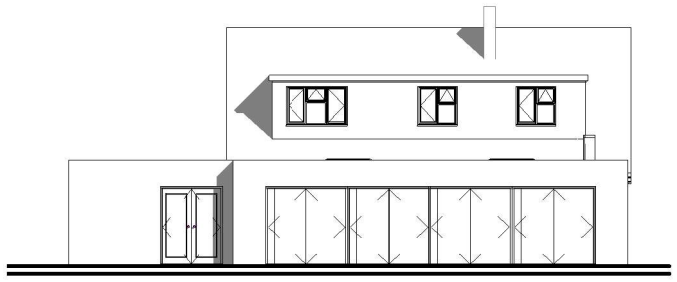

West Elevations Existing




East Elevations Existing




East Elevations Proposed




South Elevations Proposed

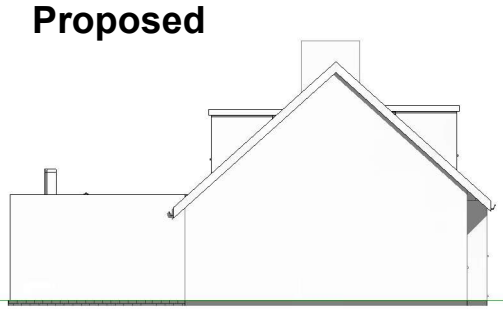


South Elevations Existing

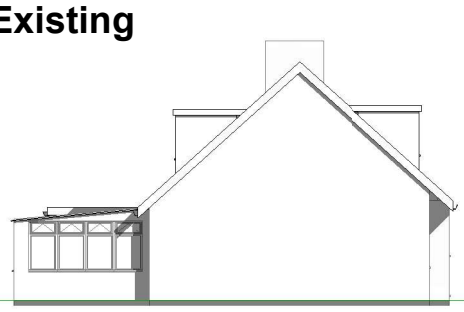

North Elevations Existing

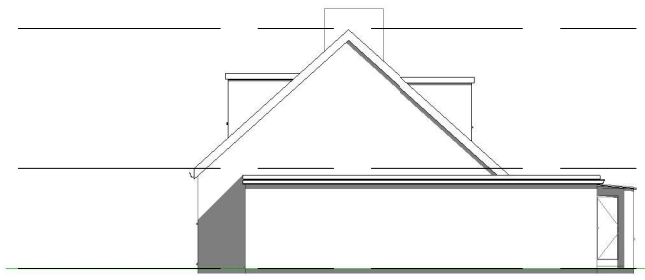

North Elevations Proposed

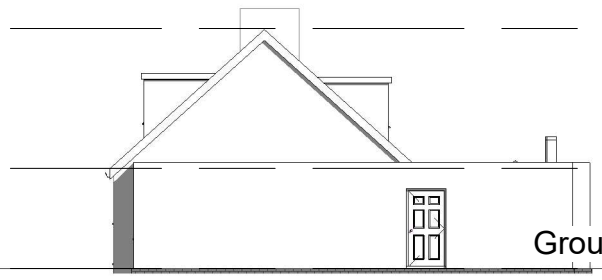

Scale @ A3 unless otherwsie stated

1:500	50
1:200	20
1:100	10
1:50	5


parkers executive design

PROJECT: 2 Inglewood Drive PO21 4JX		CLIENT: Hausman-Prior	
		Date: Issue Date	Scale (@ A3): 1 : 200
SHEET: Elevations	Drawn by: SW Checked by: SR	DRAWING NUMBER: P103	REV

ARUN DISTRICT COUNCIL AW/77/21/HH

(C) Copyright of Parkers Design (Southern) Limited. Any reprodution of these drawings will require written authority from the copyright owner.

2 Inglewood Drive PO21 4JX

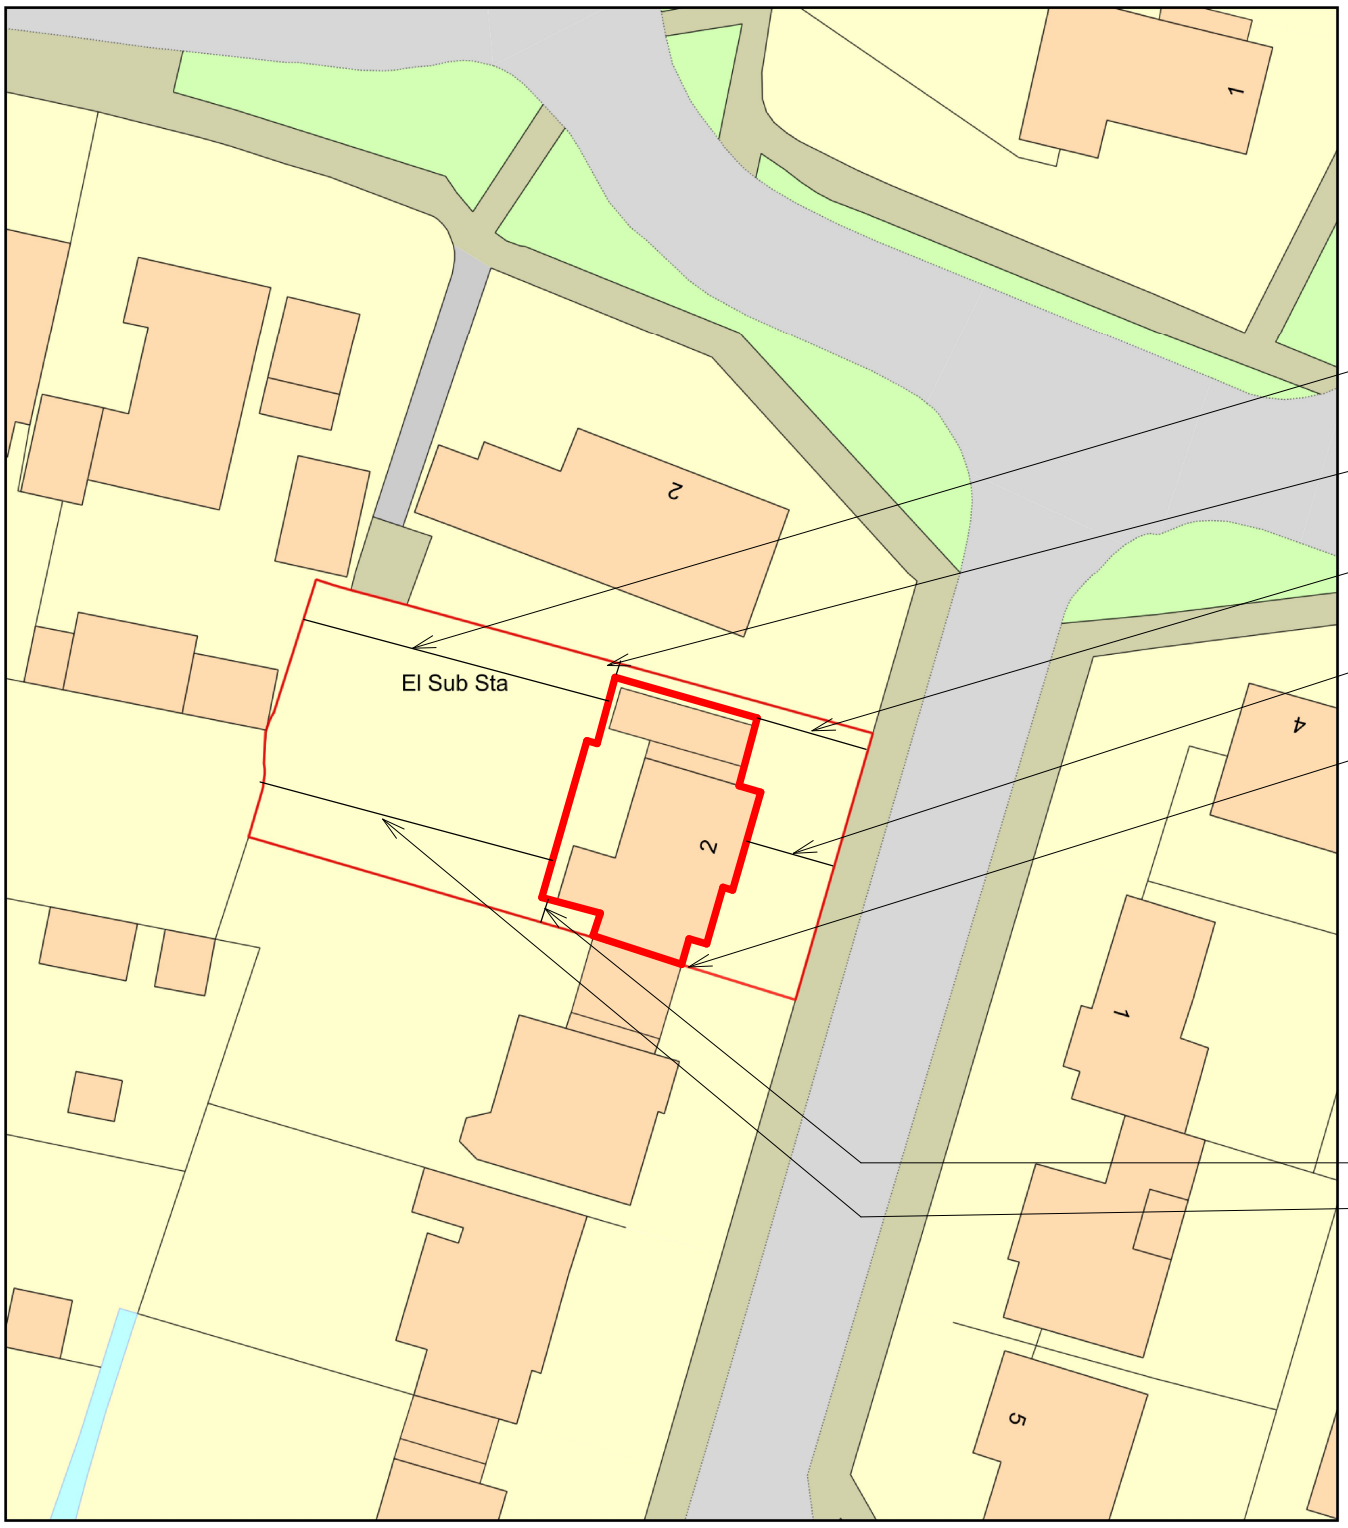

0 20
Metres

N

ReQuestaPlan

Plan Produced for: Parkers Design

Date Produced: 01 Mar 2021

Plan Reference Number: TQRQM21060212727829

Scale: 1:500 @ A4

© Crown copyright and database rights 2019 OS 100042766

Scale @ A3 unless otherwsie stated

1:500	50
1:200	20
1:100	10
1:50	5


parkers executive design

PROJECT: 2 Inglewood Drive PO21 4JX		CLIENT: Hausman-Prior	
		Date: Issue Date	Scale (@ A3):
SHEET: Block Plan		Drawn by: SW	DRAWING NUMBER: P106 / REV:
		Checked by: SR	

ARUN DISTRICT COUNCIL AW/77/21/HH

(C) Copyright of Parkers Design (Southern) Limited. Any reprodution of these drawings will require written authority from the copyright owner.

2 Inglewood Drive PO21 4JX

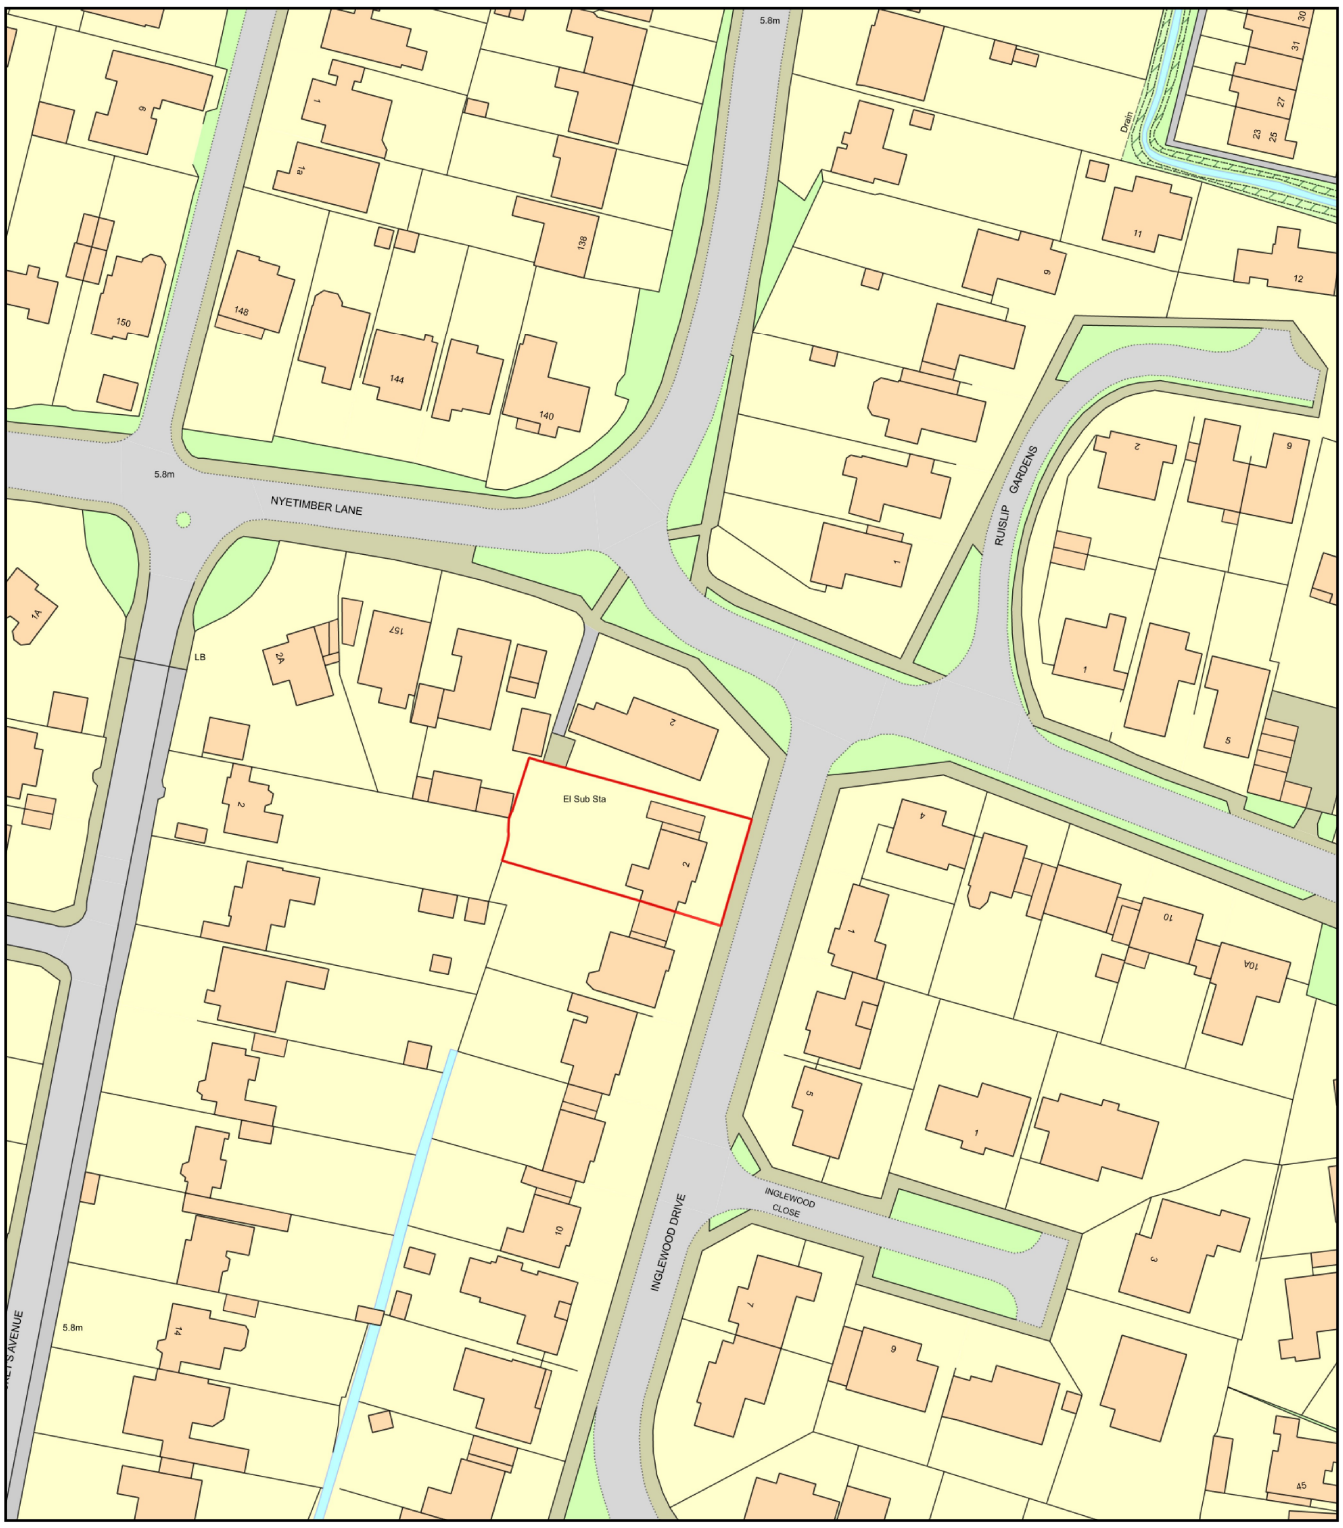

0 50
Metres

N

ReQuestaPlan

Plan Produced for: Parkers Design

Date Produced: 01 Mar 2021

Plan Reference Number: TQRQM21060212927014

Scale: 1:1250 @ A4

© Crown copyright and database rights 2019 OS 100042766

Scale @ A3 unless otherwsie stated

1:500	50
1:200	20
1:100	10
1:50	5

parkers executive design

PROJECT: 2 Inglewood Drive PO21 4JX		CLIENT: Hausman-Prior	
		Date: Issue Date	Scale (@ A3)
SHEET: Location	Drawn by: SW	DRAWING NUMBER: P107	REV
	Checked by: SR		

ARUN DISTRICT COUNCIL AW/77/21/HH

(C) Copyright of Parkers Design (Southern) Limited. Any reprodution of these drawings will require written authority from the copyright owner.