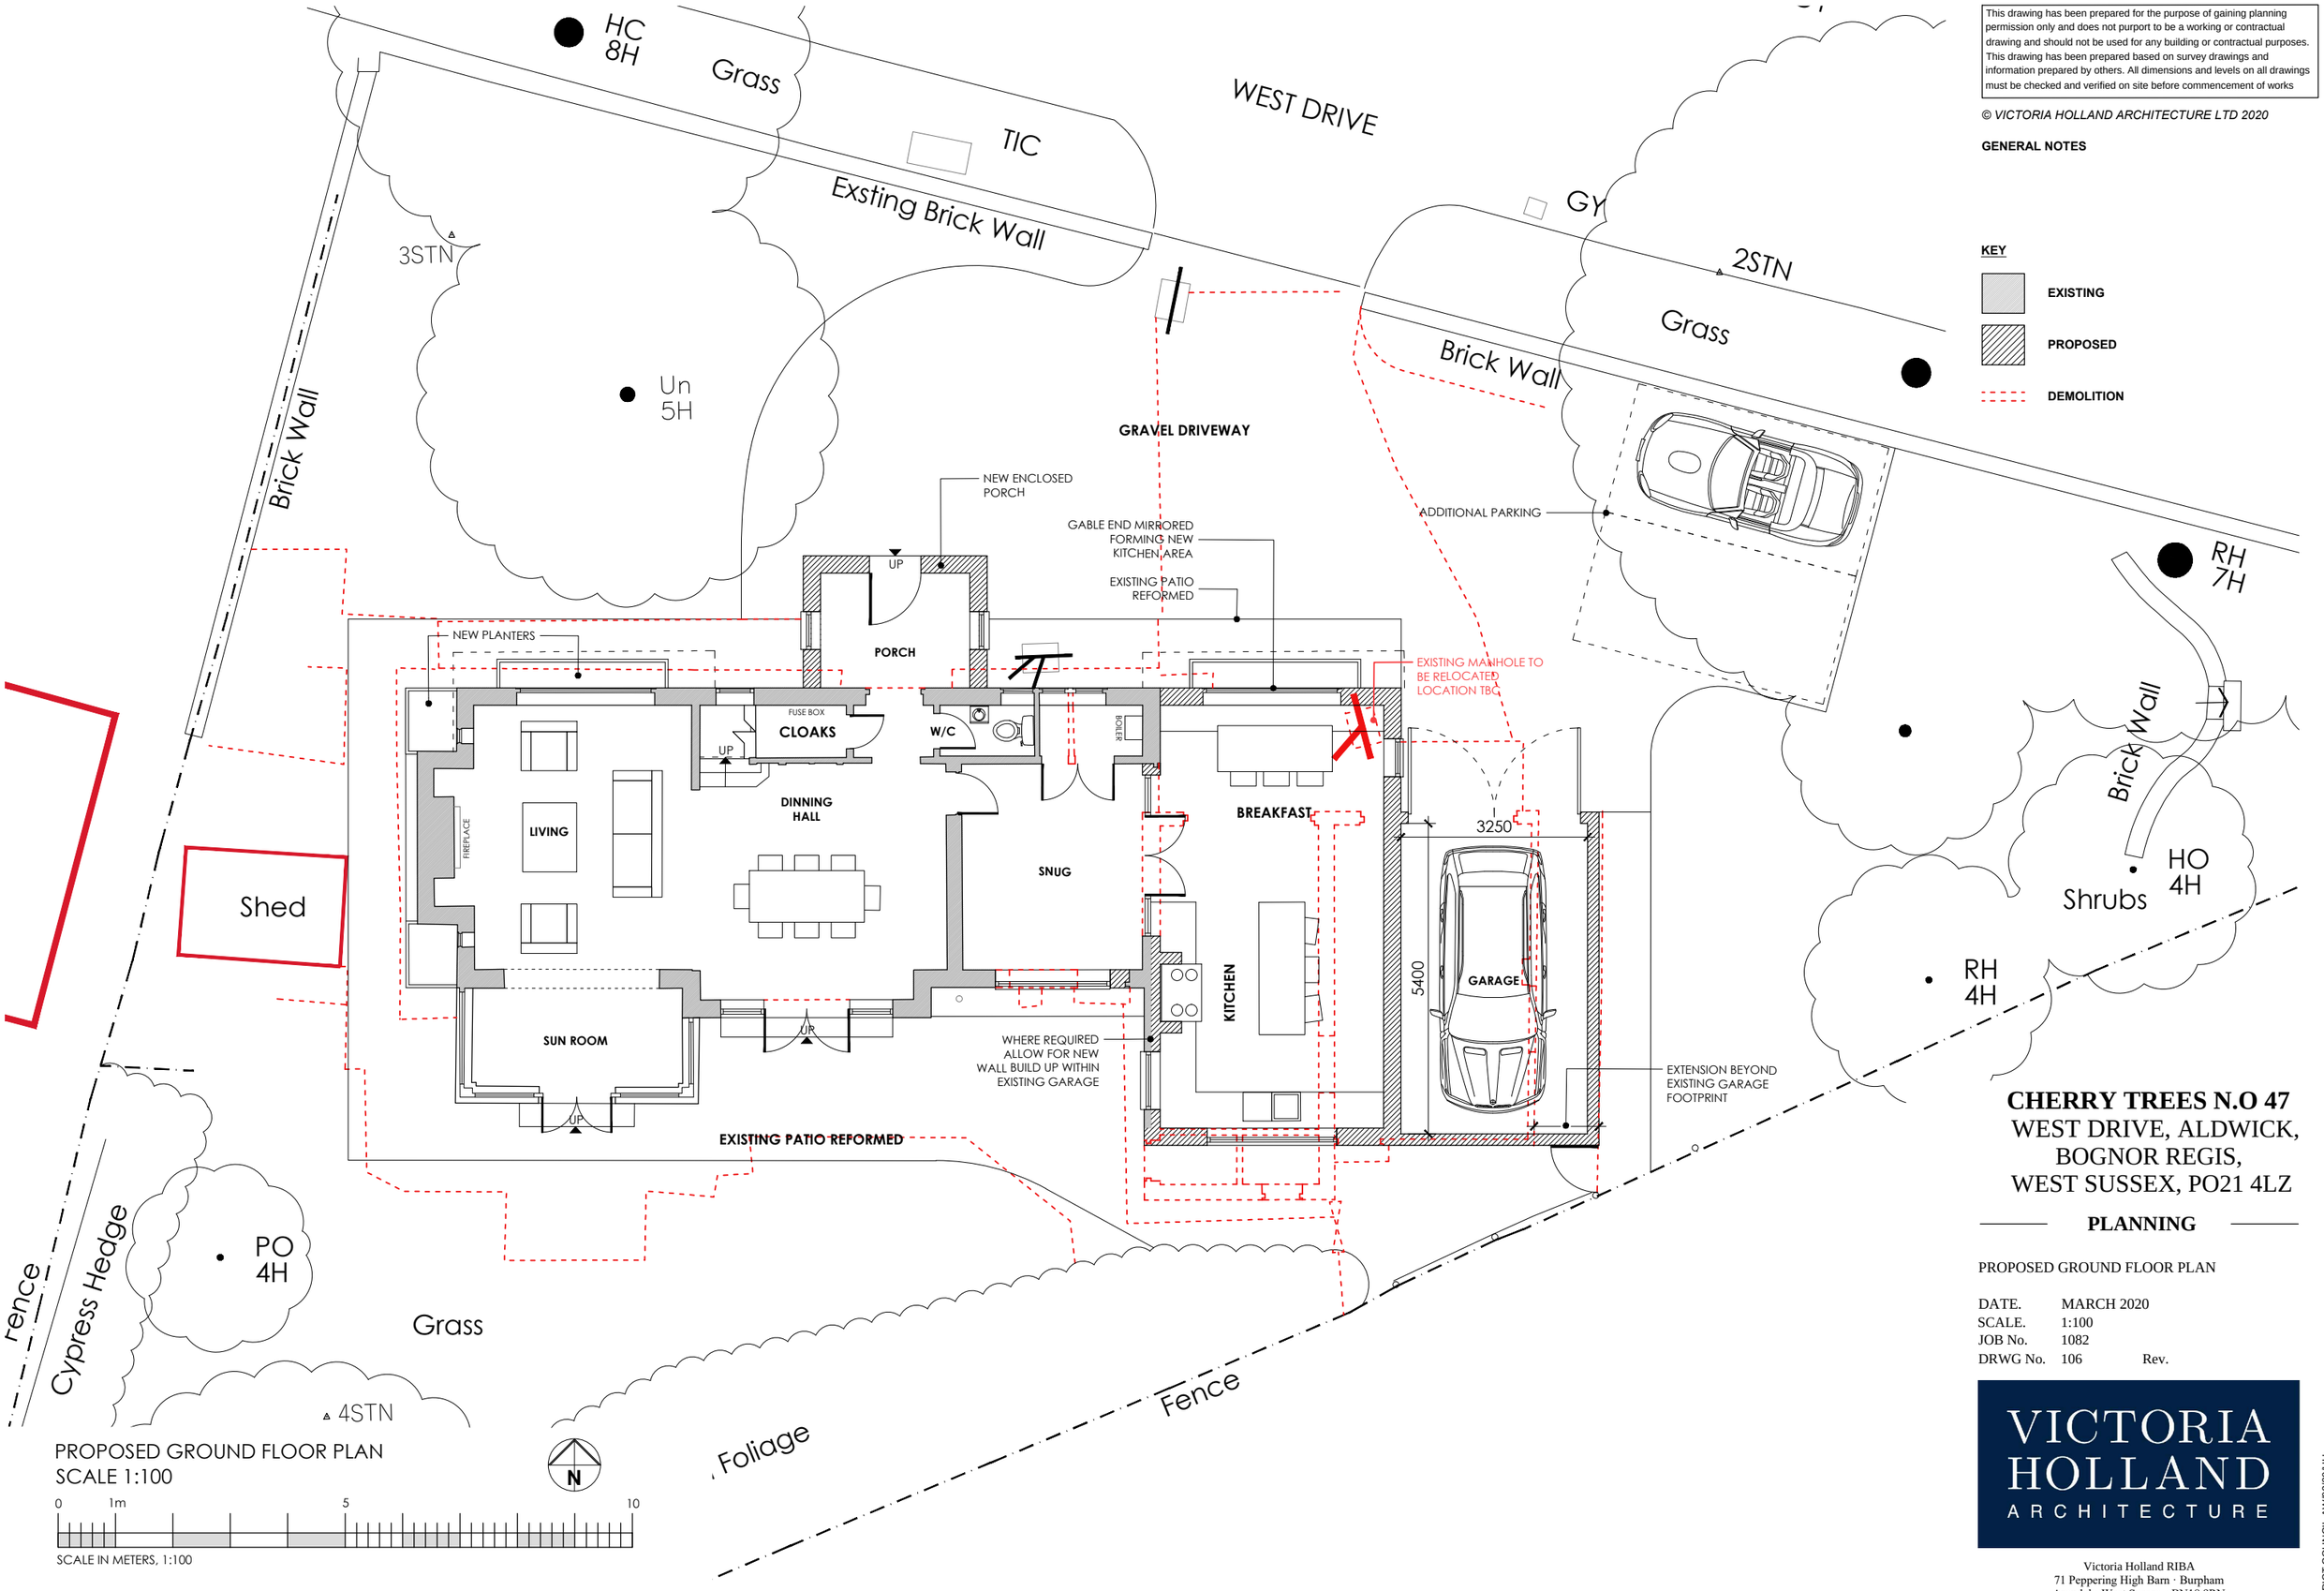

PROPOSED GROUND FLOOR PLAN
SCALE 1:100

This drawing has been prepared for the purpose of gaining planning permission only and does not purport to be a working or contractual drawing and should not be used for any building or contractual purposes. This drawing has been prepared based on survey drawings and information prepared by others. All dimensions and levels on all drawings must be checked and verified on site before commencement of works

© VICTORIA HOLLAND ARCHITECTURE LTD 2020

GENERAL NOTES

KEY

- EXISTING
- PROPOSED
- DEMOLITION

CHERRY TREES N.O 47
WEST DRIVE, ALDWICK,
BOGNOR REGIS,
WEST SUSSEX, PO21 4LZ

PLANNING

PROPOSED GROUND FLOOR PLAN

DATE. MARCH 2020
SCALE. 1:100
JOB No. 1082
DRWG No. 106 Rev.

VICTORIA HOLLAND ARCHITECTURE

Victoria Holland RIBA
71 Peppering High Barn · Burpham
Arundel · West Sussex · BN18 9RN
Tel 01903 882923

ARUN DISTRICT COUNCIL AW/92/20/HH