



FRONT ELEVATION

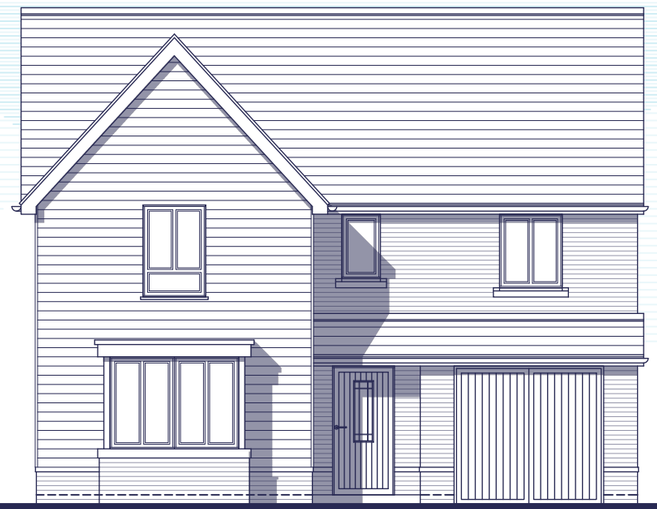

SIDE ELEVATION

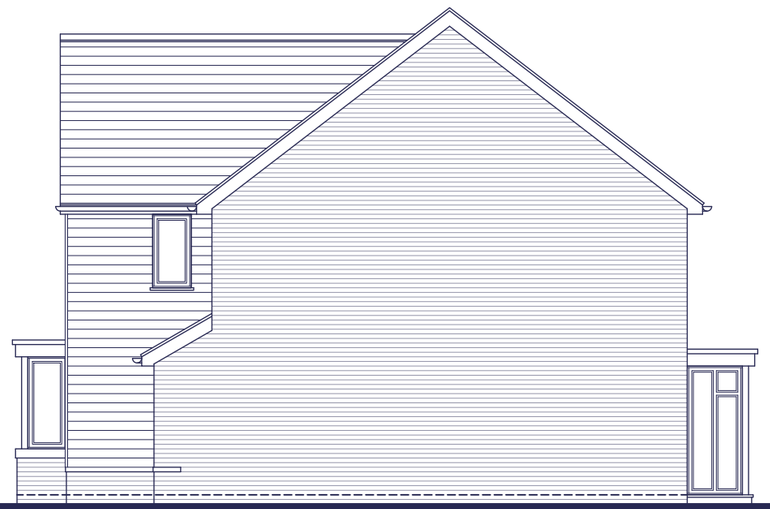

REAR ELEVATION



SIDE ELEVATION

HANDINGS:
PLOT 5 - OPP

0 1 2 3 4 5m
1:100

Rev.	Date	Description	Drawn	Checked
A	27.07.20	Plot handings added.	MCN	DGP

Client

Project
Land at Water Lane,
Angmering, West Sussex.

Drawing Title
Type 418
Elevations - Style 2 - Board (Boothbay Blue)

Scale 1:100 @ A3
Date June 2020
Drg.No. PLN-1-2129

Drawn MCN
Checked DGP
File Type 418
Rev. A

Drawing Status
PLANNING

aap architecture

AAP Architecture Ltd
Unit A, Monument Business Centre, Monument Way East, Woking, Surrey GU21 5LG
T 01483 727345 **E** projects@aap-arc.co.uk **W** aap-arc.co.uk

Under the Intellectual Property Act 2014, this drawing is the copyright of AAP Architecture Ltd.

ARUN DISTRICT COUNCIL A/109/20/RES