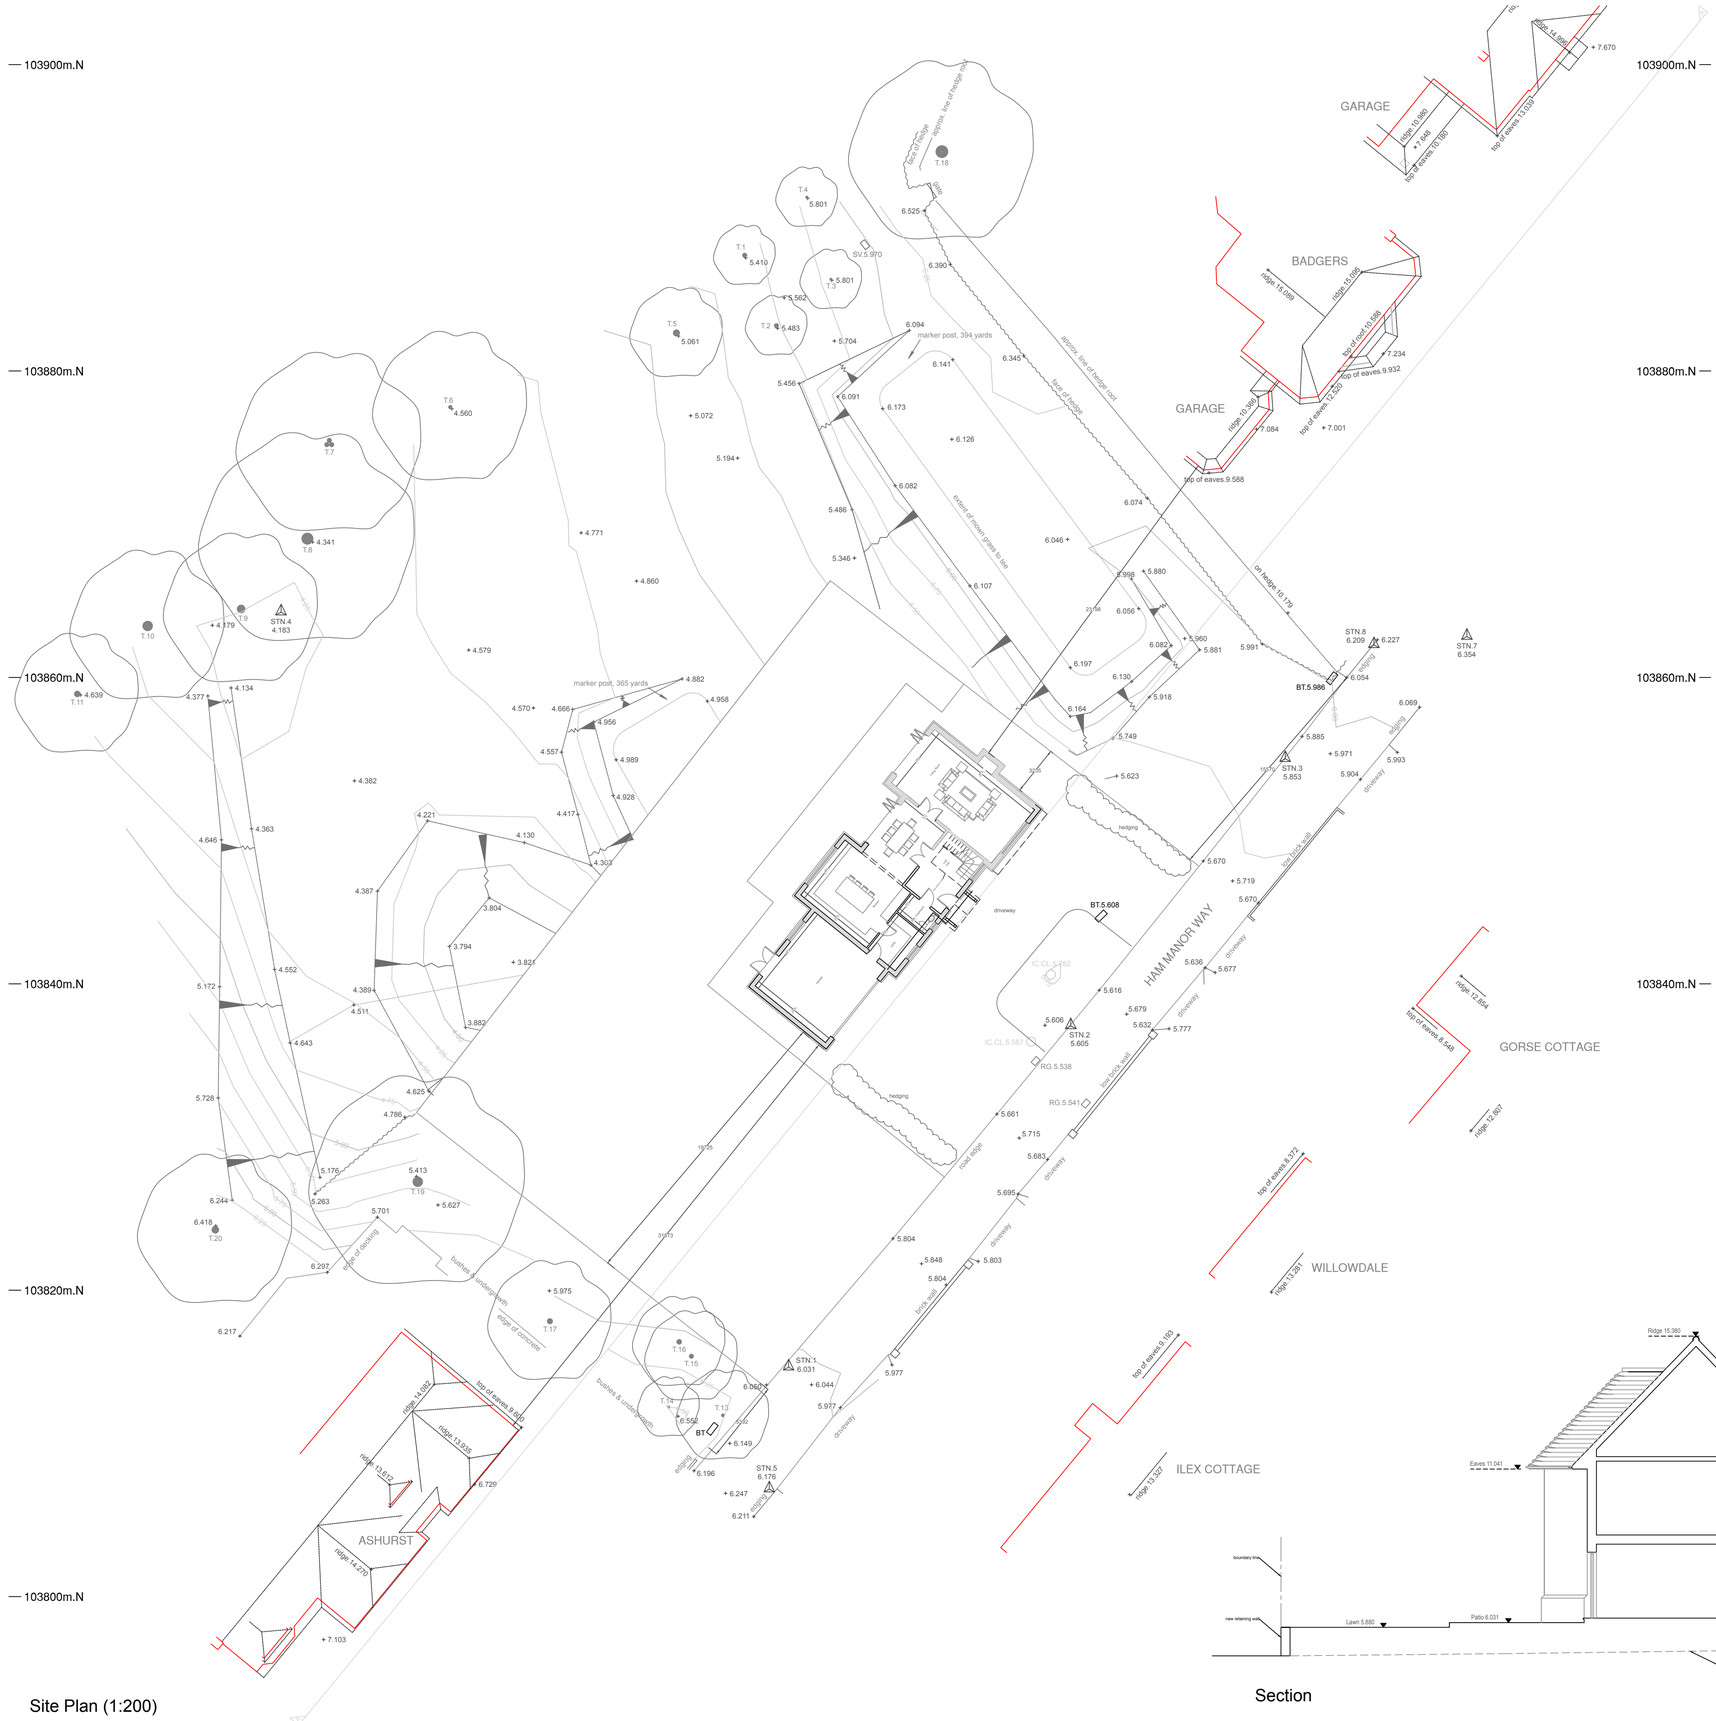

Ordnance Survey (c) Crown Copyright 2017. All rights reserved. Licence number 100022432

"For the avoidance of doubt the land identified in this plan is exactly the same as land approved for development in the Certificate of Law Development A/212/17/CLP"

Revisions		
Rev	Description	By
e	Additional Dimensions Added	LW
d	Block Plan Amendment	LW
c	Site Boundary Amendment	LW
b	Client Amendments	LW
a	Section Through Site Added	LW

All dimensions to be checked on site prior to commencement of work, except for planning purposes.

This drawing is the copyright of
Inspired Design Studio Ltd.
and may not be copied, altered or reproduced in any way without written authority.

Client: Mr & Mrs Jones

Project Address:
Land at the 9th Tee
Ham Manor Way
Angmering

Drawing Title:
Proposed Site Plans & Section

Drawing Number: 1202.02.e

Scale: As stated printed @ A1

Date: 06/02/2019