ARUN DISTRICT COUNCIL
No. A 134 08

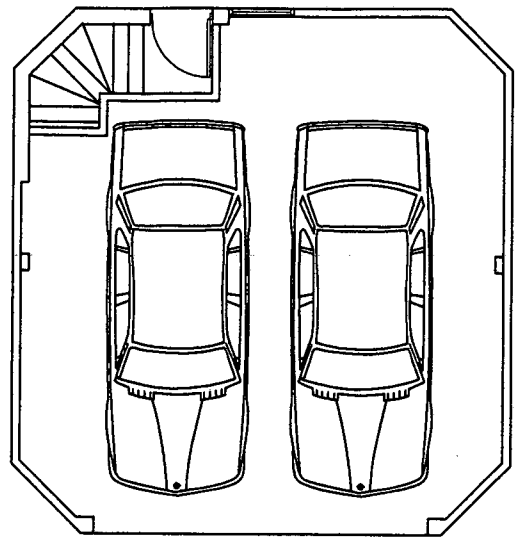

Proposed Ground Floor Plan

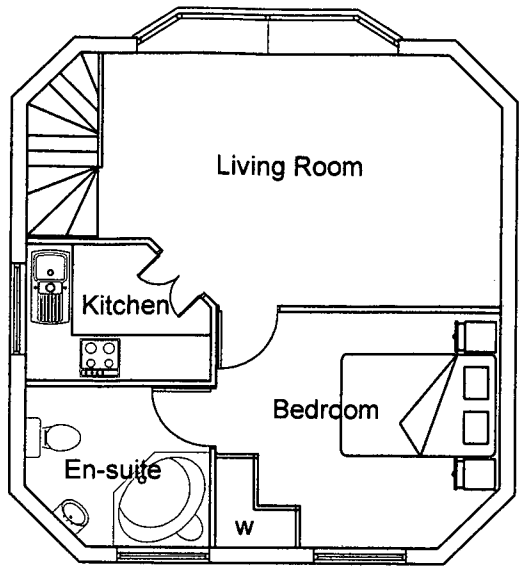

Proposed First Floor Plan

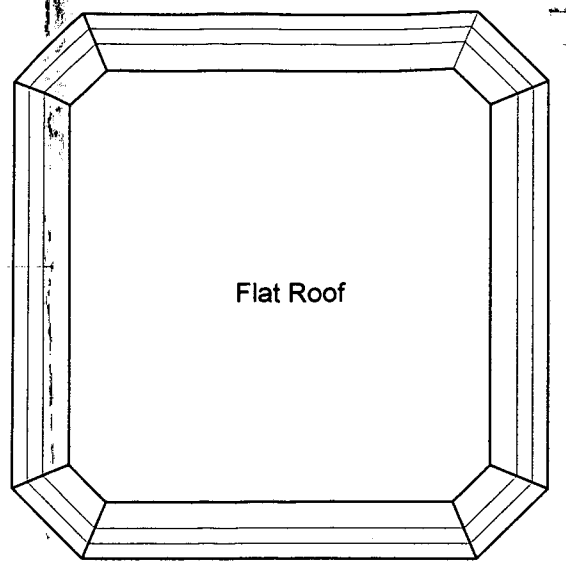

Proposed Roof Plan

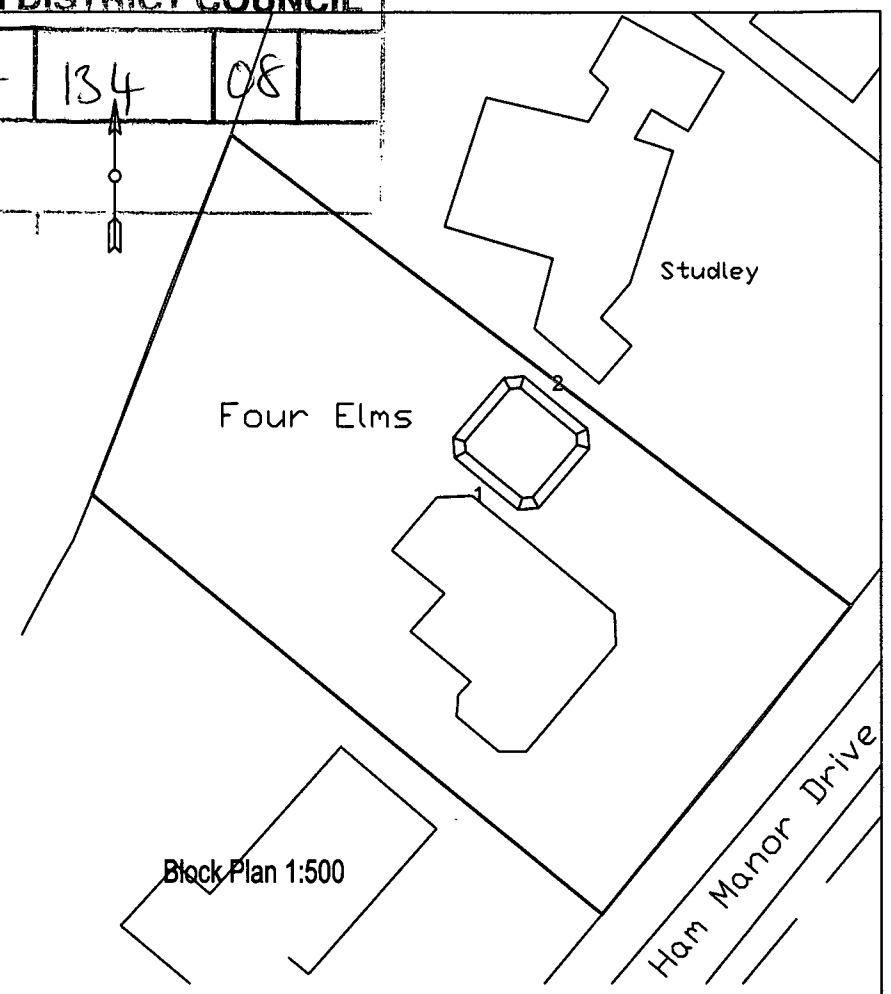

Block Plan 1:500

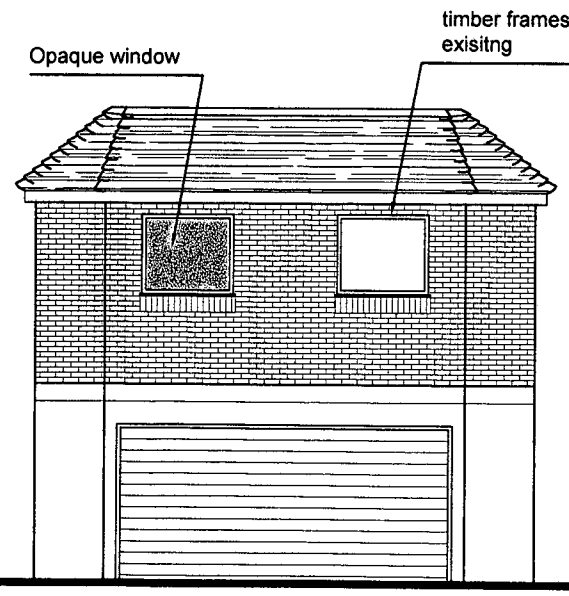

Proposed Front elevation

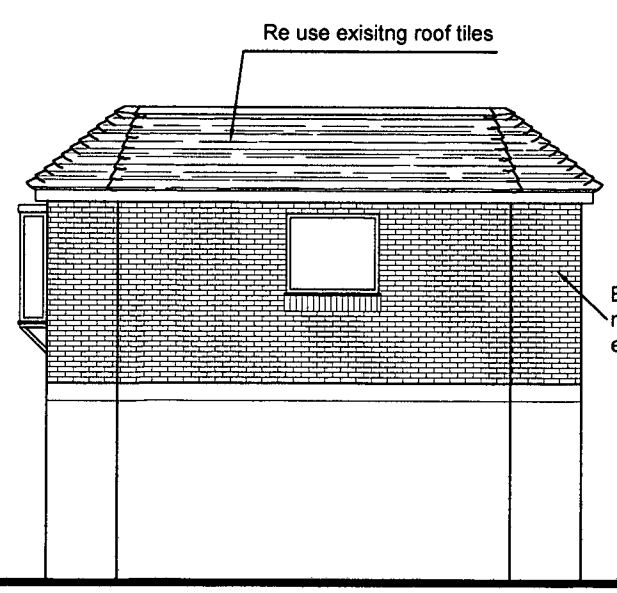

Proposed Side Elevation (1)

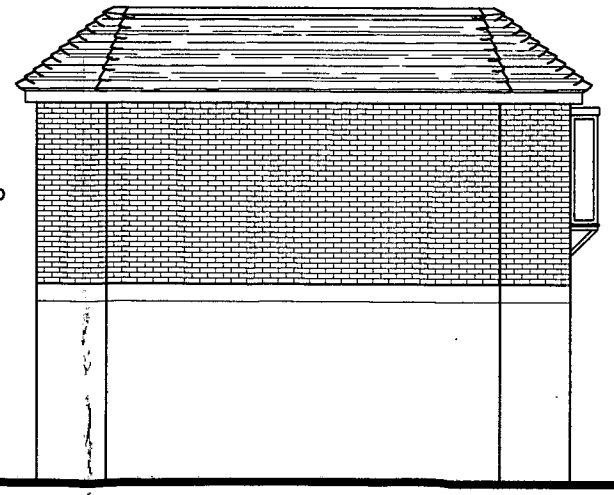

Proposed Sidet Elevation (2)

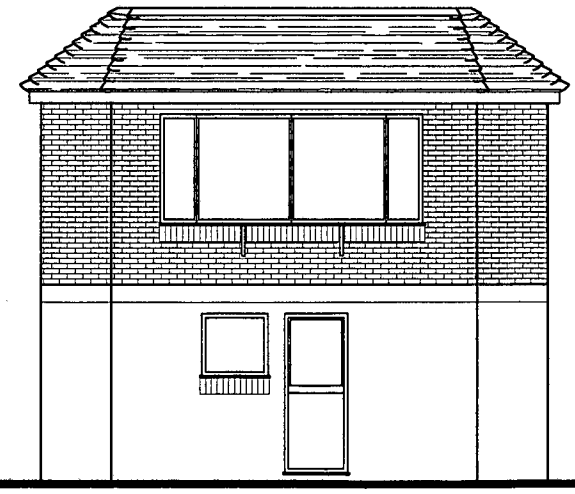

Proposed Rear Elevation

0 2 5 10

MCW DEVELOPMENT LTD Tel 01243 871250	Project Four Elms Ham Manor Way Angmering West Sussex BN16 4JQ	Drawing Title Proposed additonal floor over exisitng garage.	Drawing No. 100	Revision	Scale 1:100@A3 Date Oct 08 Drawing Status For Comment Drawn By Checked By

Rev	Description	By	Date

Client
Mr G Harries

ARUN DISTRICT COUNCIL-A/134/08/