
ARUN DISTRICT COUNCIL A/144/18/PL



PROPOSED EXTENSION CORNER & WINDOW REAR ELEVATION (NORTH)

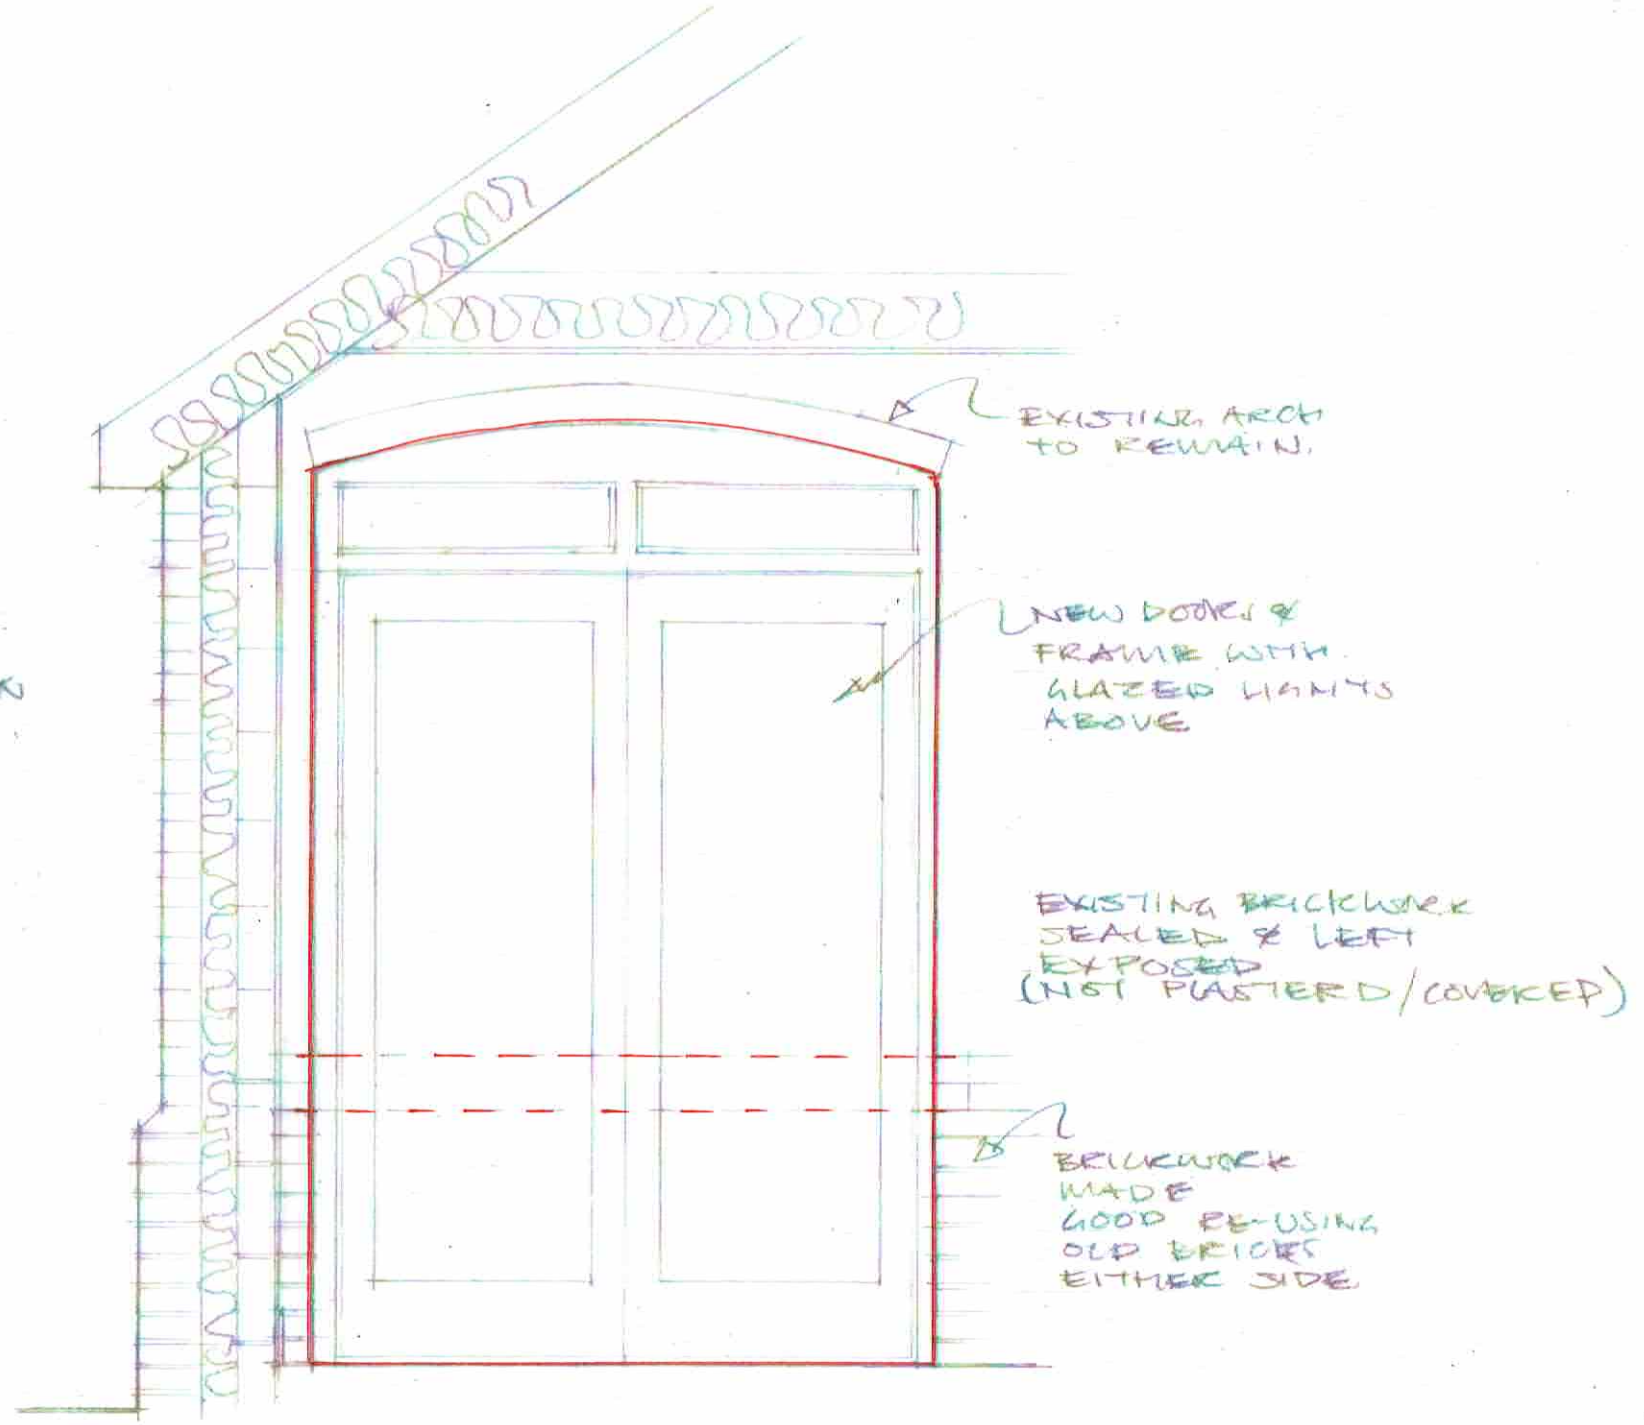

PROPOSED INTERNAL DOORS
EXISTING WINDOW, SILL & BRICKWORK REMOVED TO MAKE NEW DOOR OPENING.

QUANTRILL DESIGN
19 WEST HAVE ROAD
HAYLING ISLAND
PO11 9RN

02392 464268
jaquantrill@gmail.com

28 OCTOBER 2018 SCALE 1:20 JQ

EXTENSION DESIGN DETAILS

MR J. WELLS
NEW PLACE FARM
200 ARUNDEL ROAD
ANGMERING
BN16 4ES

DRG No JW/1018/D/05