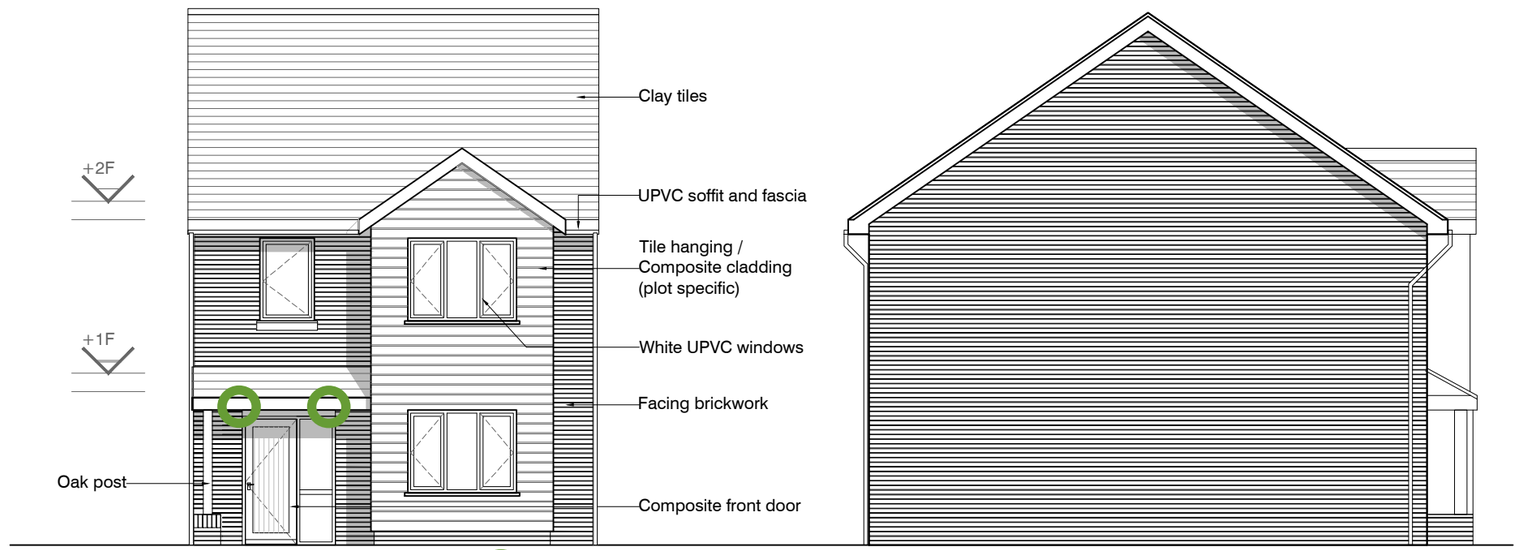


Front Elevation (West)

Side Elevation (North)

Schedule of Materials:

Cladding:	Marley Eternit Cedral C07 'Cream White' 190mm
Windows:	UPVC White
Doors:	Composite Grey / White
Tiles:	Marley Eternit Acme Single Camber Mixed Brindle S/C K3
Bricks:	New Chailey Stock by Ibstock.

NB: Facing material to elevations to be as follows:
Plots 7 & 9 to be clad.
Plots 8 to be tile hung.

Soffit Lights

Outdoor wall light



Rear Elevation (East)

Side Elevation (South)

0m 1 2 3 6m

1:100

Type B: 3b/5p - Plots 7,8,9

mohsin cooper ARCHITECTS

MOHSIN COOPER LIMITED, 7 HOVE MANOR PARADE,
HOVE STREET, HOVE, EAST SUSSEX, BN3 2DF
www.mohsincooper.com

© COPYRIGHT EXISTS ON THE DESIGN AND INFORMATION SHOWN ON THIS DRAWING

ARUN DISTRICT COUNCIL A/165/19/DOC

REV DATE CHK

THE CONTRACTOR MUST VERIFY ALL DIMENSIONS ON SITE BEFORE MAKING SHOP DRAWINGS OR COMMENCING WORK OF ANY KIND. NO DIMENSIONS TO BE SCALED FROM THIS DRAWING

1. THE BOUNDARIES SHOWN ARE BASED ON INFORMATION BY OTHERS. ALL BOUNDARIES TO BE VERIFIED ON SITE PRIOR TO COMMENCING CONSTRUCTION.
2. TOPOGRAPHICAL LEVELS TO BE CONFIRMED.
3. DESIGN & QUOTED AREAS ARE SUBJECT TO DESIGN DEVELOPMENT & STATUTORY CONSENTS.
4. ALL SURVEY INFORMATION SHOWN IS SUBJECT TO FURTHER SITE INVESTIGATION DURING DEMOLITION.

SCALE : 1/100 @A3
DRAWN : MC **DATE :** NOV 19
CHECKED : MC **DATE :** NOV 19
STATUS: Planning Application

PROJECT :
New Dwellings At The Laurels,
Dappers Lane, Angmering
CLIENT :
Oceanview Developments Ltd.
DRAWING TITLE :
House Type B Elevation

NUMBER:
0310-P013
REVISION:
-