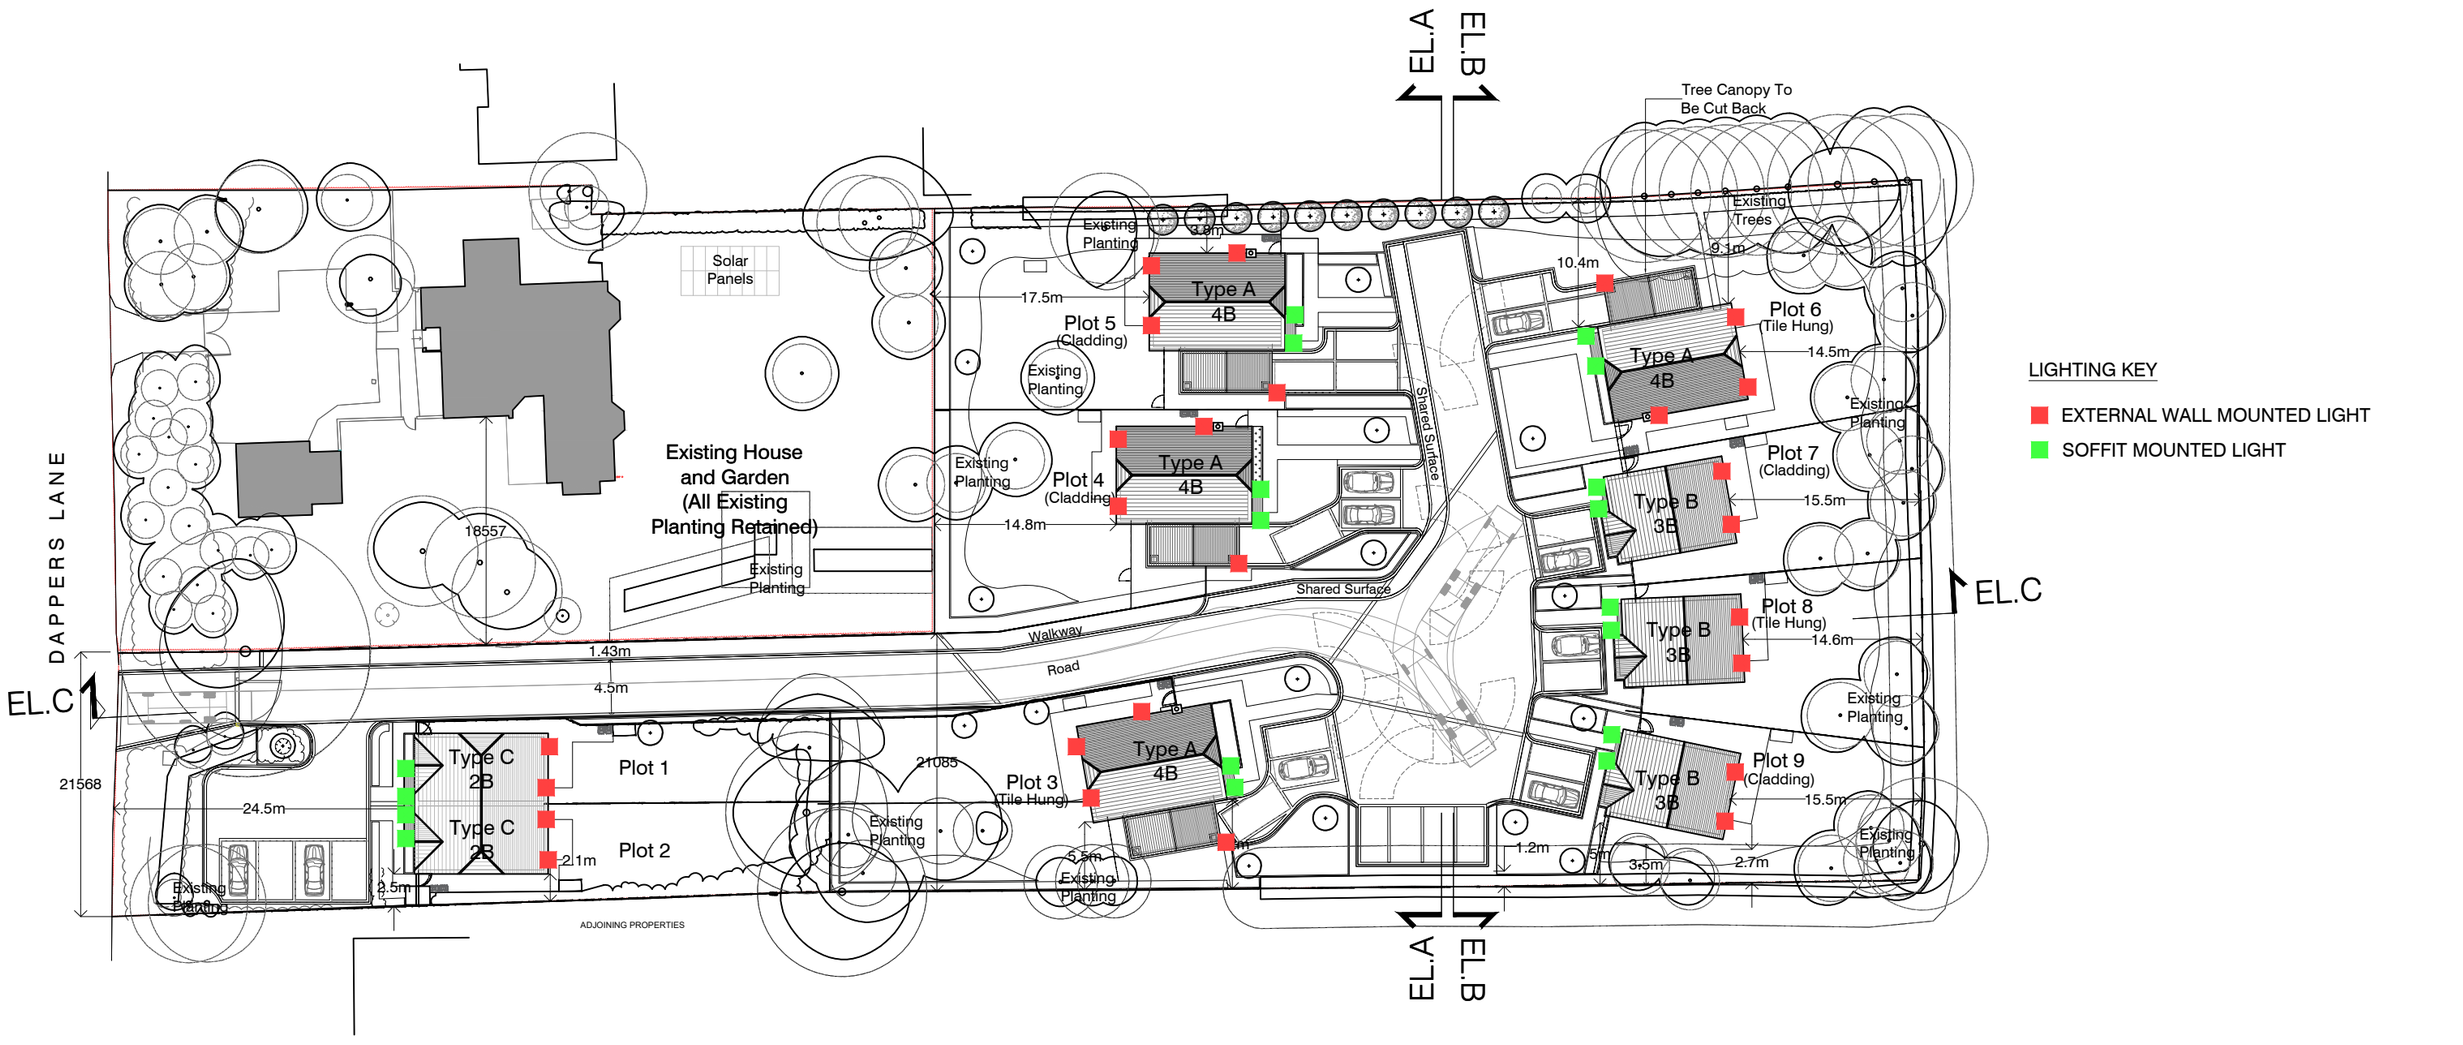


mohsin cooper ARCHITECTS
MOHSIN COOPER LIMITED, 7 HOVE MANOR PARADE,
HOVE STREET, HOVE, EAST SUSSEX, BN3 2DF
www.mohsincooper.com
© COPYRIGHT EXISTS ON THE DESIGN AND INFORMATION SHOWN ON THIS DRAWING

REV DATE CHK

THE CONTRACTOR MUST VERIFY ALL DIMENSIONS ON SITE BEFORE MAKING SHOP DRAWINGS OR COMMENCING WORK OF ANY KIND. NO DIMENSIONS TO BE SCALED FROM THIS DRAWING

1. THE BOUNDARIES SHOWN ARE BASED ON INFORMATION BY OTHERS. ALL BOUNDARIES TO BE VERIFIED ON SITE PRIOR TO COMMENCING CONSTRUCTION.
2. TOPOGRAPHICAL LEVELS TO BE CONFIRMED.
3. DESIGN & QUOTED AREAS ARE SUBJECT TO DESIGN DEVELOPMENT & STATUTORY CONSENTS.
4. ALL SURVEY INFORMATION SHOWN IS SUBJECT TO FURTHER SITE INVESTIGATION DURING DEMOLITION.

SCALE : 1/500 @ A3
DRAWN : MC **DATE :** DEC 19
CHECKED : MC **DATE :** DEC 19
STATUS: Planning Application

PROJECT :
New Dwellings At The Laurels,
Dappers Lane, Angmering
CLIENT :
Oceanview Developments Ltd.
DRAWING TITLE :
Master Plan with Lighting layout

NUMBER:
0310-P003
REVISION:
-

ARUN DISTRICT COUNCIL A/165/19/DOC