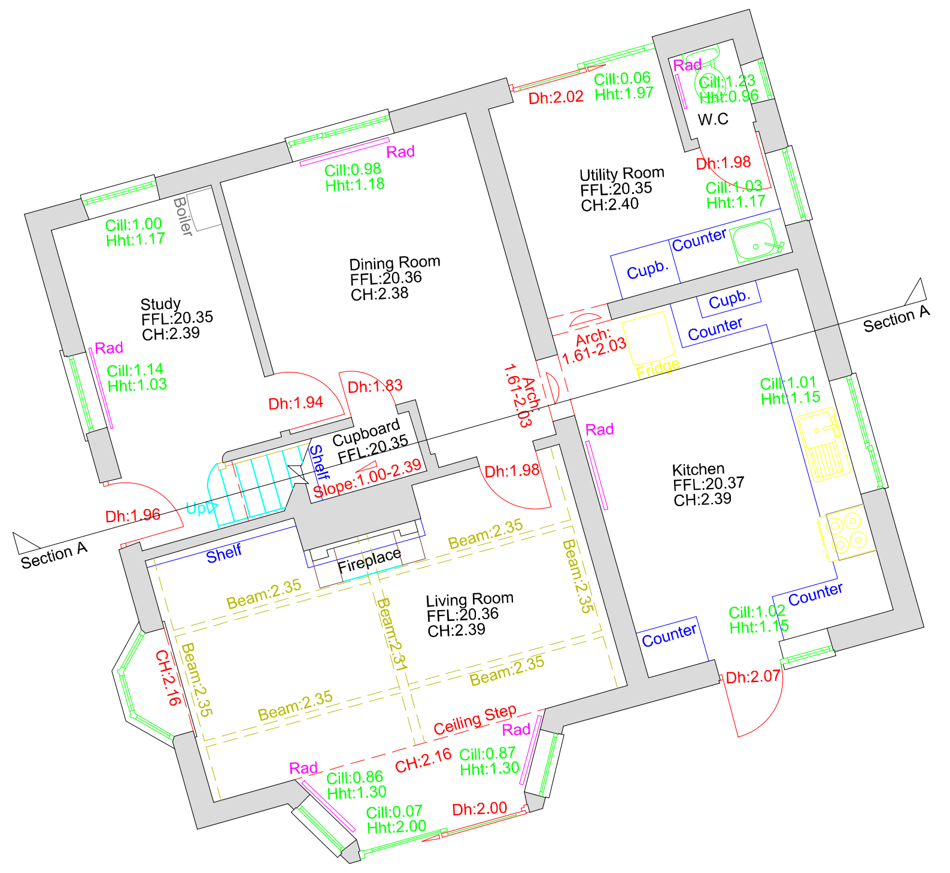

Ground Floor Plan

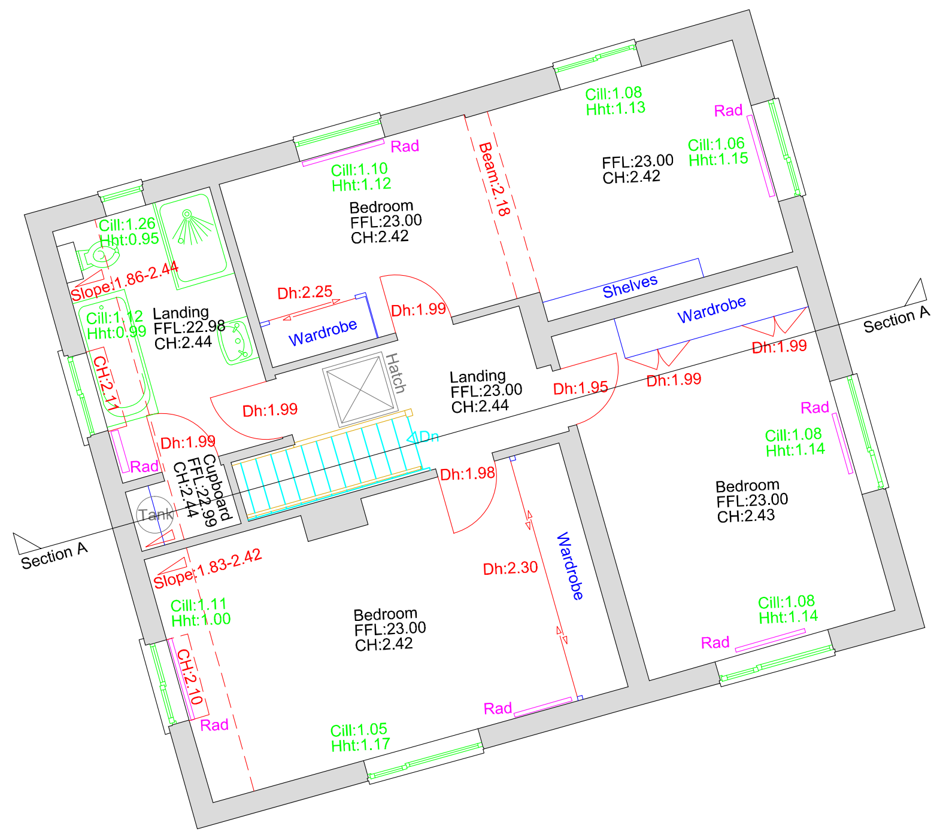

First Floor Plan

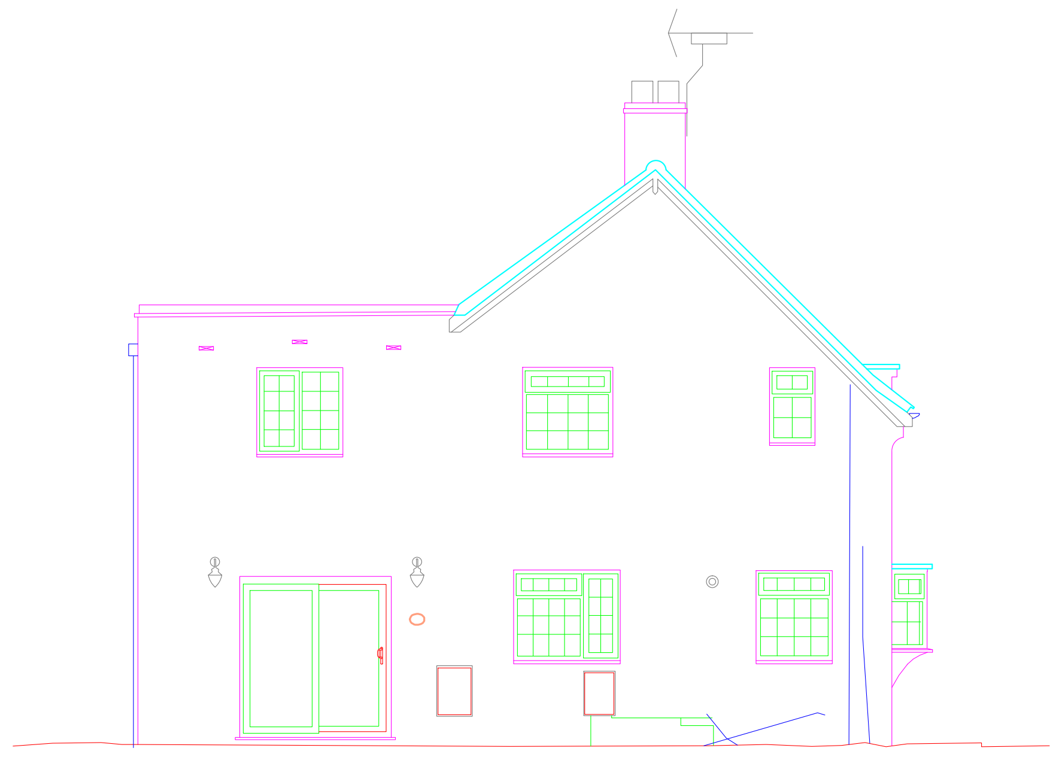

North Elevation

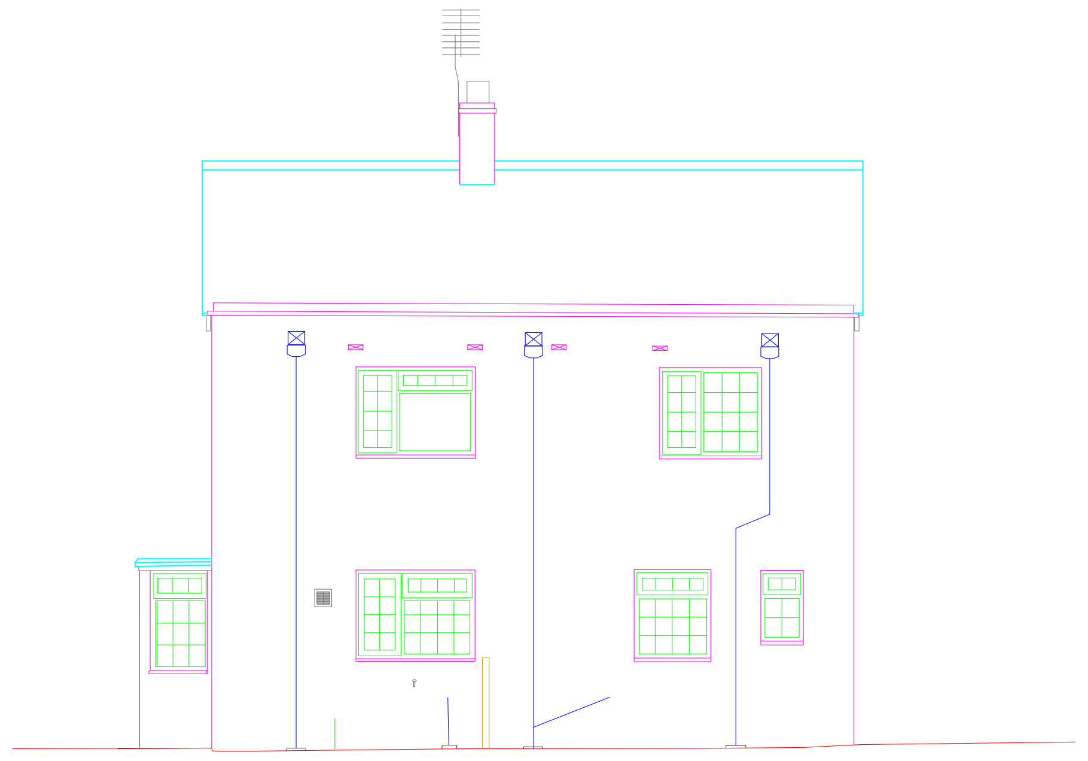

East Elevation

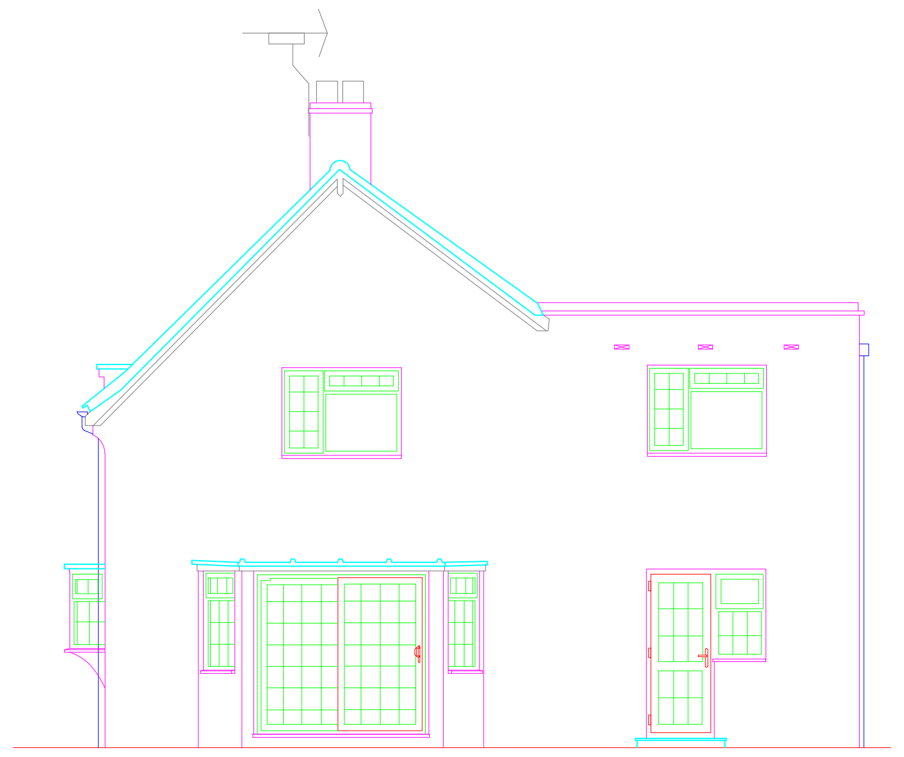

South Elevation

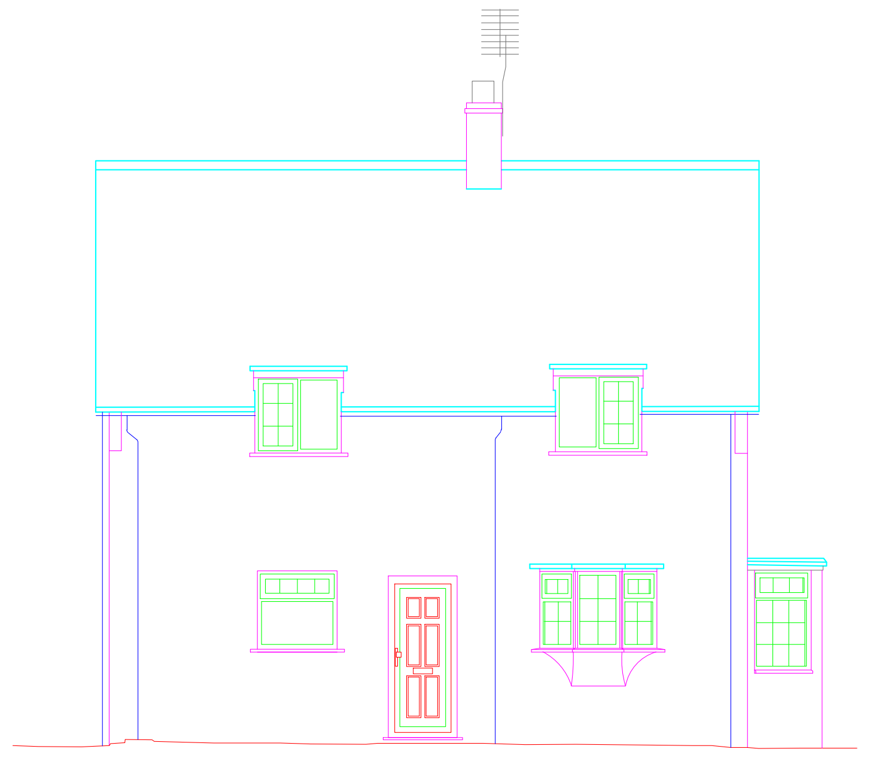

West Elevation

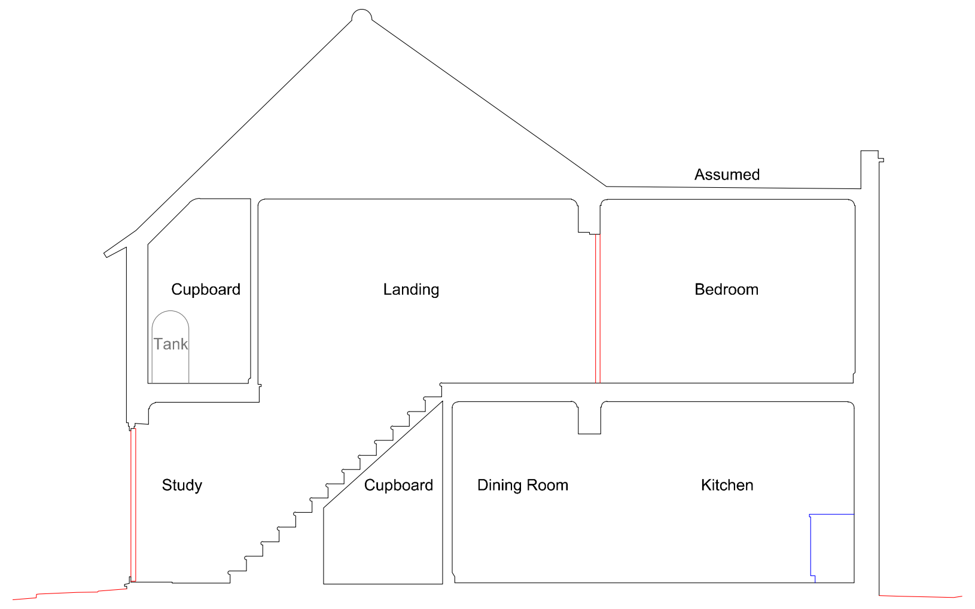

Section A

Scale Bar (meters)

0 5 10 15 20

NOTES

SURVEY IS BASED ON EXISTING GRID SYSTEM AND HAS BEEN OVERLAID WITH HISTORICAL SURVEY DATA TO ACHIEVE A BEST FIT

LAYER INFORMATION

0	EMPTY
Bank	Downhill bank arrows
Bottom of Bank	Bottom of bank / slope
BT	Telecom box and manholes
Buildinglines	Building outline
Edge of Concrete	Edge of concrete surface
Edge of Road	Edge of road surface
External Steps	External Step lines
Fenceline	Handrails, fence and Boundary lines
Flow	Waste water flow
Footpath	Edge of footpath or surface changes
Gardenline	Edge of lawns,flower beds and garden surface changes
Gate	Gate and swing lines
Gully	Water drainage
Hedgeline	Edges of significant hedges
Kerbline	Front kerbline
Lamp Post	Lamp pots and lighting
Manhole	Manholes and utility covers
Overhead Cables	Overhead cables and utility poles
Plant	Significant ventilation and external plant
Road Markings	Significant road markings
Rooflines	Ridges, eaves, hips and valley lines
Scrubline	Edges of dense or overgrown foliage
Sign Post	Sign posts and street signs
Spotlevels	Point elevations
Spotlevels text	Point elevations text
Survey Stations	GPS referance survey stations
Text	Notation
Top and Back of Kerb	Top and back line of kerb
Top of Bank	Top line of bank
Tree	Tree bore and spread
Unclassifed Structure	Other structures
Wall	Walls

Line types and Symbols

Building Lines		Metal		Soffit	
Rooflines	100.40	Spotlevel		Beams	
Wall Lines		Windows	Cill:1.20 Hht:1.50	Skylights	Skylight
Wall Hatching		Doors	DH:1.90	Ceiling Slope	Slope: 1.90 - 2.10
Furniture		Radiator	Rad.	Plinths / Platforms	Plinth: 0.50
Kitchen Fixtures		Sanitary		Stairs	Dn
Plant					
Gully					
Fence / Handrail					
Steps					

Control Stations

Orientation

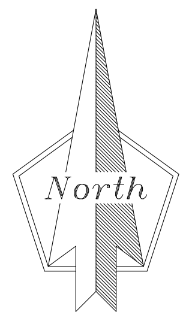

Rev.	Date	Description

Client
Mohsin Cooper Limited

SeSurveying

Drawing Title
Floor Plans & Elevations

Job Title
Merry England Nurseries, Dappers Lane,
Angmering, BN16 4EN

Scale 1:100 @ A1
Date 16/11/18
Drawn JN
Surveyed by AR
Checked CH
Job No. 004 11 18
Drawing No. 001
Rev.

ARUN DISTRICT COUNCIL A/168/18/RES