CATEGORY AND DEFINTION

Trees unsuitable for retention	
Category U	Those in such condition that they cannot realistically be retained as living trees in the current land use for longer than 10 years
Trees to be considered for retention	
Category A	**Trees of high quality** with an estimated remaining life expectancy of at least 40 years
Category B	**Trees of moderate quality** with an estimated remaining life expectancy of at least 20 years
Category C	**Trees of low quality** with an estimated remaining life expectancy of at least 10 years, or young trees with a stem diameter below 150mm

LEGEND

- Existing Tree/Feature BS 5837:2012 Category B
- Existing Tree/Hedge to be crown lifted to allow for development
- Existing Tree/Feature BS 5837:2012 Category C
- Existing Tree/Hedge to be crown lifted to allow for development
- Line of Root Protection Area (RPA) - calculated following guidelines set in BS 5837:2012
- Additional feature which doesn't meet BS 5837: 2012 categorisation but is included for reference

NOTE:

Hayden's Arboricultural Consultants were provided with a Block Plan which showed the position of the trees within the site. These positions along with measurement on site & GPS information were used to position the surveyed trees. As such the position of the surveyed items should not be taken as exact but gives a fair distribution of their locations on site.

Existing Site Plan

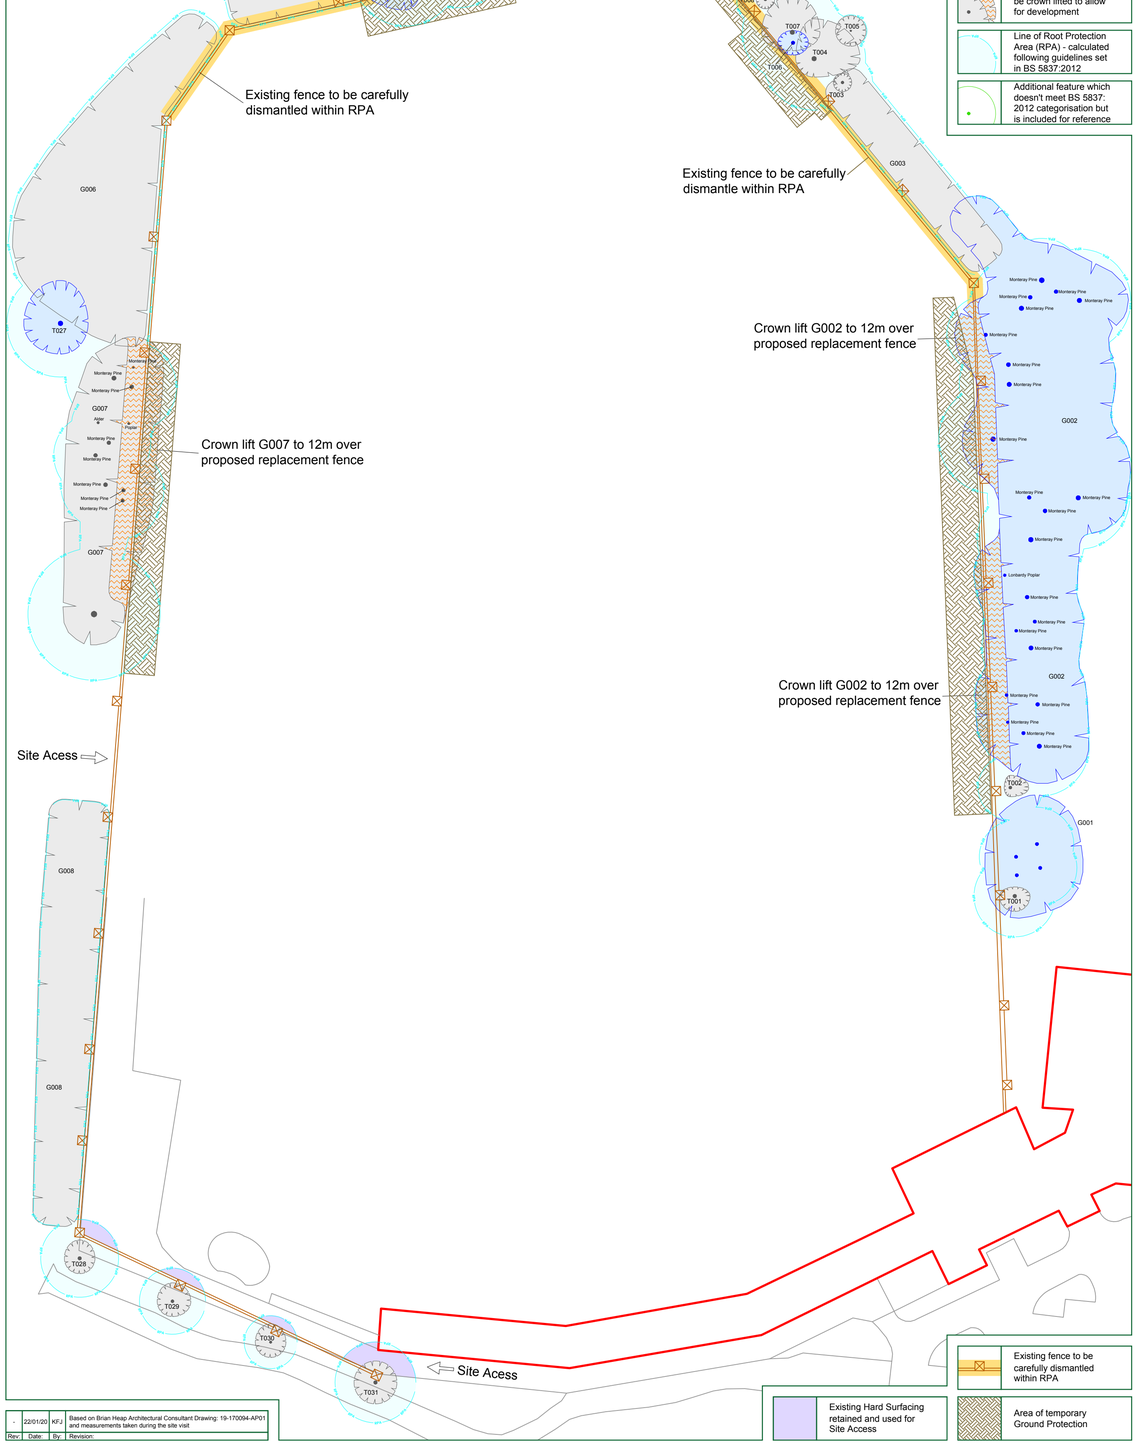

Proposed Site Plan

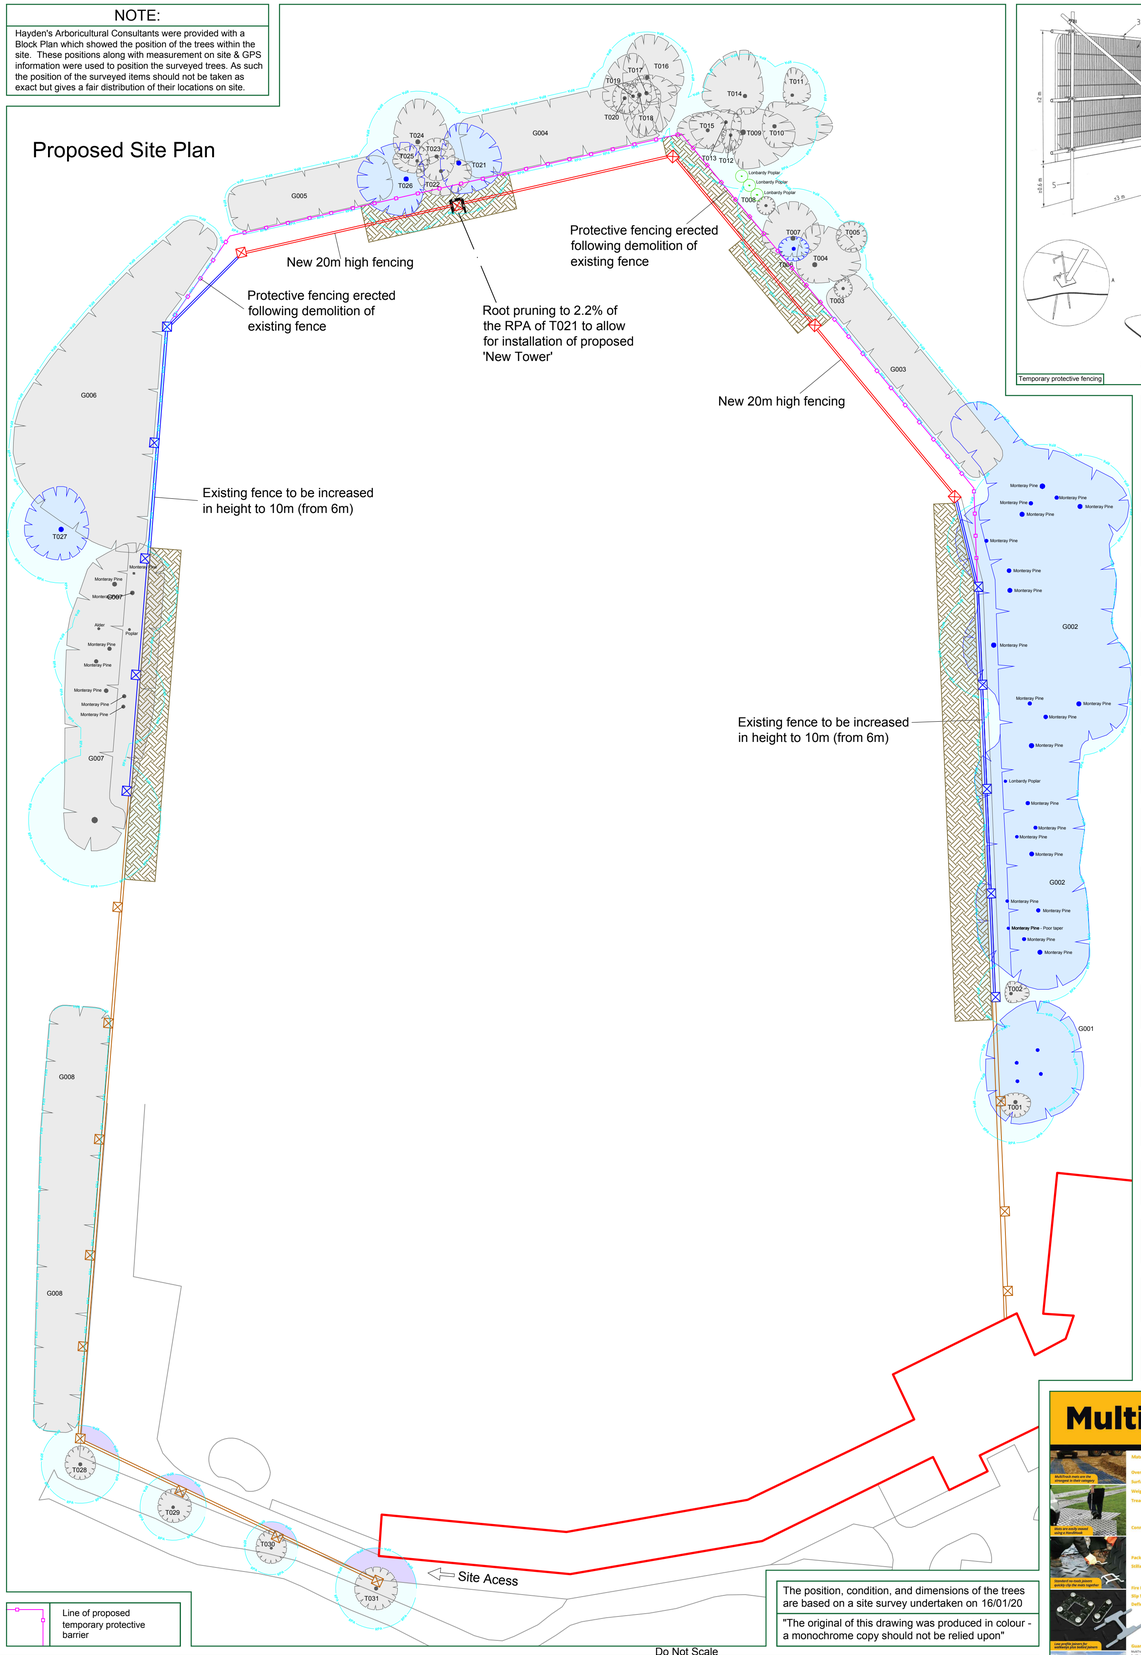

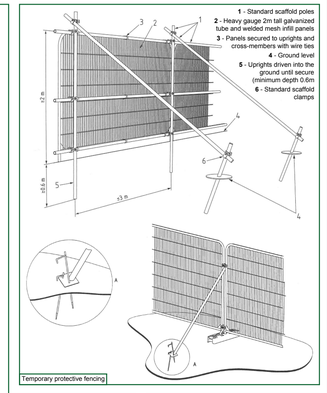

Temporary protective fencing

North (Indicative)

Method Statement Flow Chart

Pre Development

1. Pre Commencement Site Meeting — Critical Monitoring Point
2. Undertake Tree Surgery
3. Install Ground Protection — Critical Monitoring Point

Demolition

4. Demolition of existing fencing & associated foundations — Critical Monitoring Point

Construction

5. Install Protective Fencing — Critical Monitoring Point
6. Installation of pad foundation within RPA of T021 — Critical Monitoring Point
7. Installation of replacement fencing

Post-Development/ Completion

8. Remove Protective Fencing /Ground Protection — Critical Monitoring Point
9. Completion Site Visit/ Final Monitoring Visit

Project Completion

MultiTrack

Existing fence to be carefully dismantled within RPA

Existing Hard Surfacing retained and used for Site Access

Area of temporary Ground Protection

Line of proposed temporary protective barrier

The position, condition, and dimensions of the trees are based on a site survey undertaken on 16/01/20

"The original of this drawing was produced in colour - a monochrome copy should not be relied upon"

Rev	Date	By	Revision
-	22/01/20	KFJ	Based on Brian Heap Architectural Consultant Drawing: 19-170094-AP01 and measurements taken during the site visit

HAYDEN'S Arboricultural Consultants

5 Moseleys Farm Business Centre
Fornham All Saints
Bury St Edmunds
Suffolk, IP28 6JY

www.treesurveys.co.uk
Head Office: 01284 765391
South West: 01722 657423
Email: info@treesurveys.co.uk

© HAYDEN'S 2020

Client: Brian Heap

Site: Rustington Golf Centre, Golfers Lane, Angmering, West Sussex, BN16 4NB

Drawing No: 7921-D-AIA

Drawing Title: TS & AIA

CAD File Ref: Cli\Pro\7921-D-AIA - Rustington Golf Centre Angmering.dwg

Drawn By: KFJ

Date: 22/01/2020

Checked By: NH

Scale: @ A1 1:500

REV: -

Do Not Scale

Scale 1:500
0m 10m 20m 30m 40m

Scale 1:200
0m 4m 8m 12m 16m

ARUN DISTRICT COUNCIL, A1731/3/PL