Proposed Property

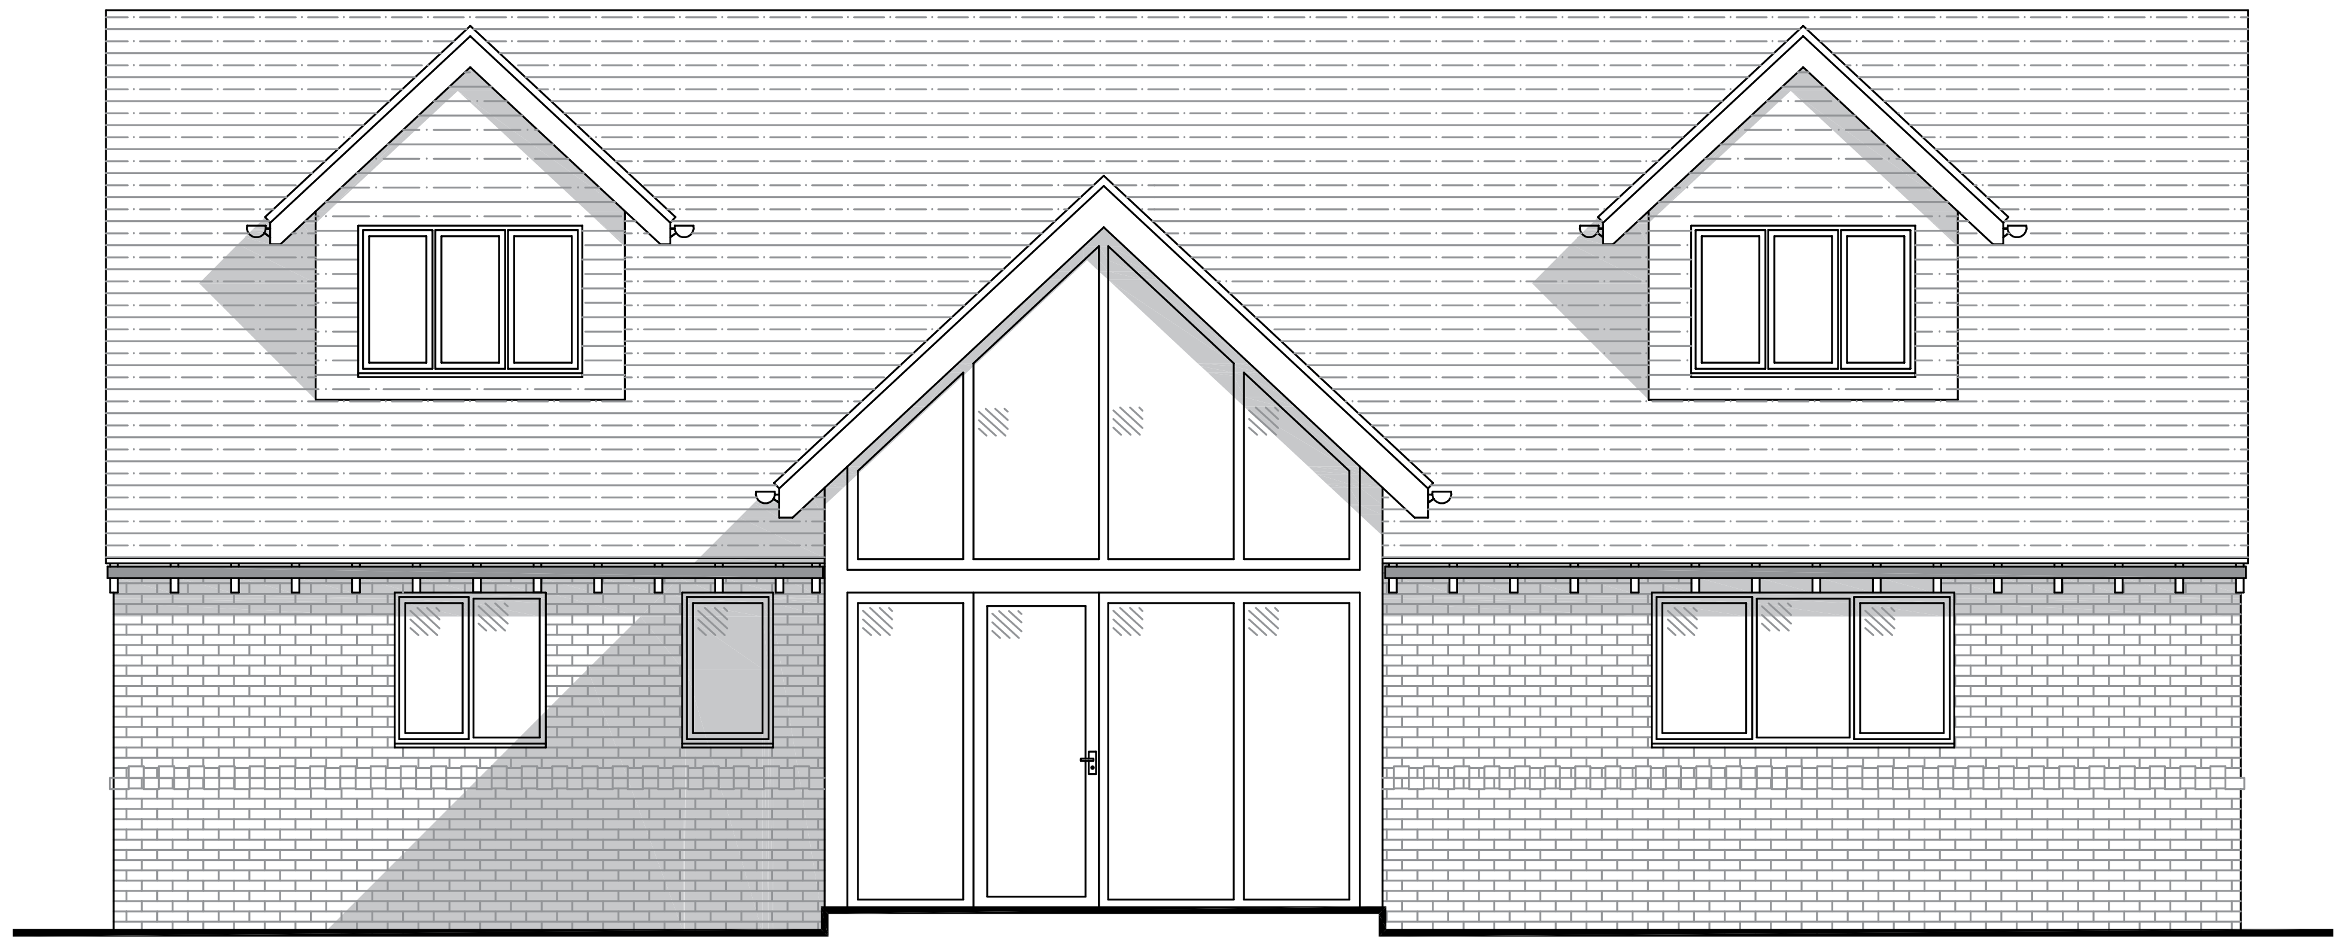
Proposed Front Elevation (Scale 1:50)

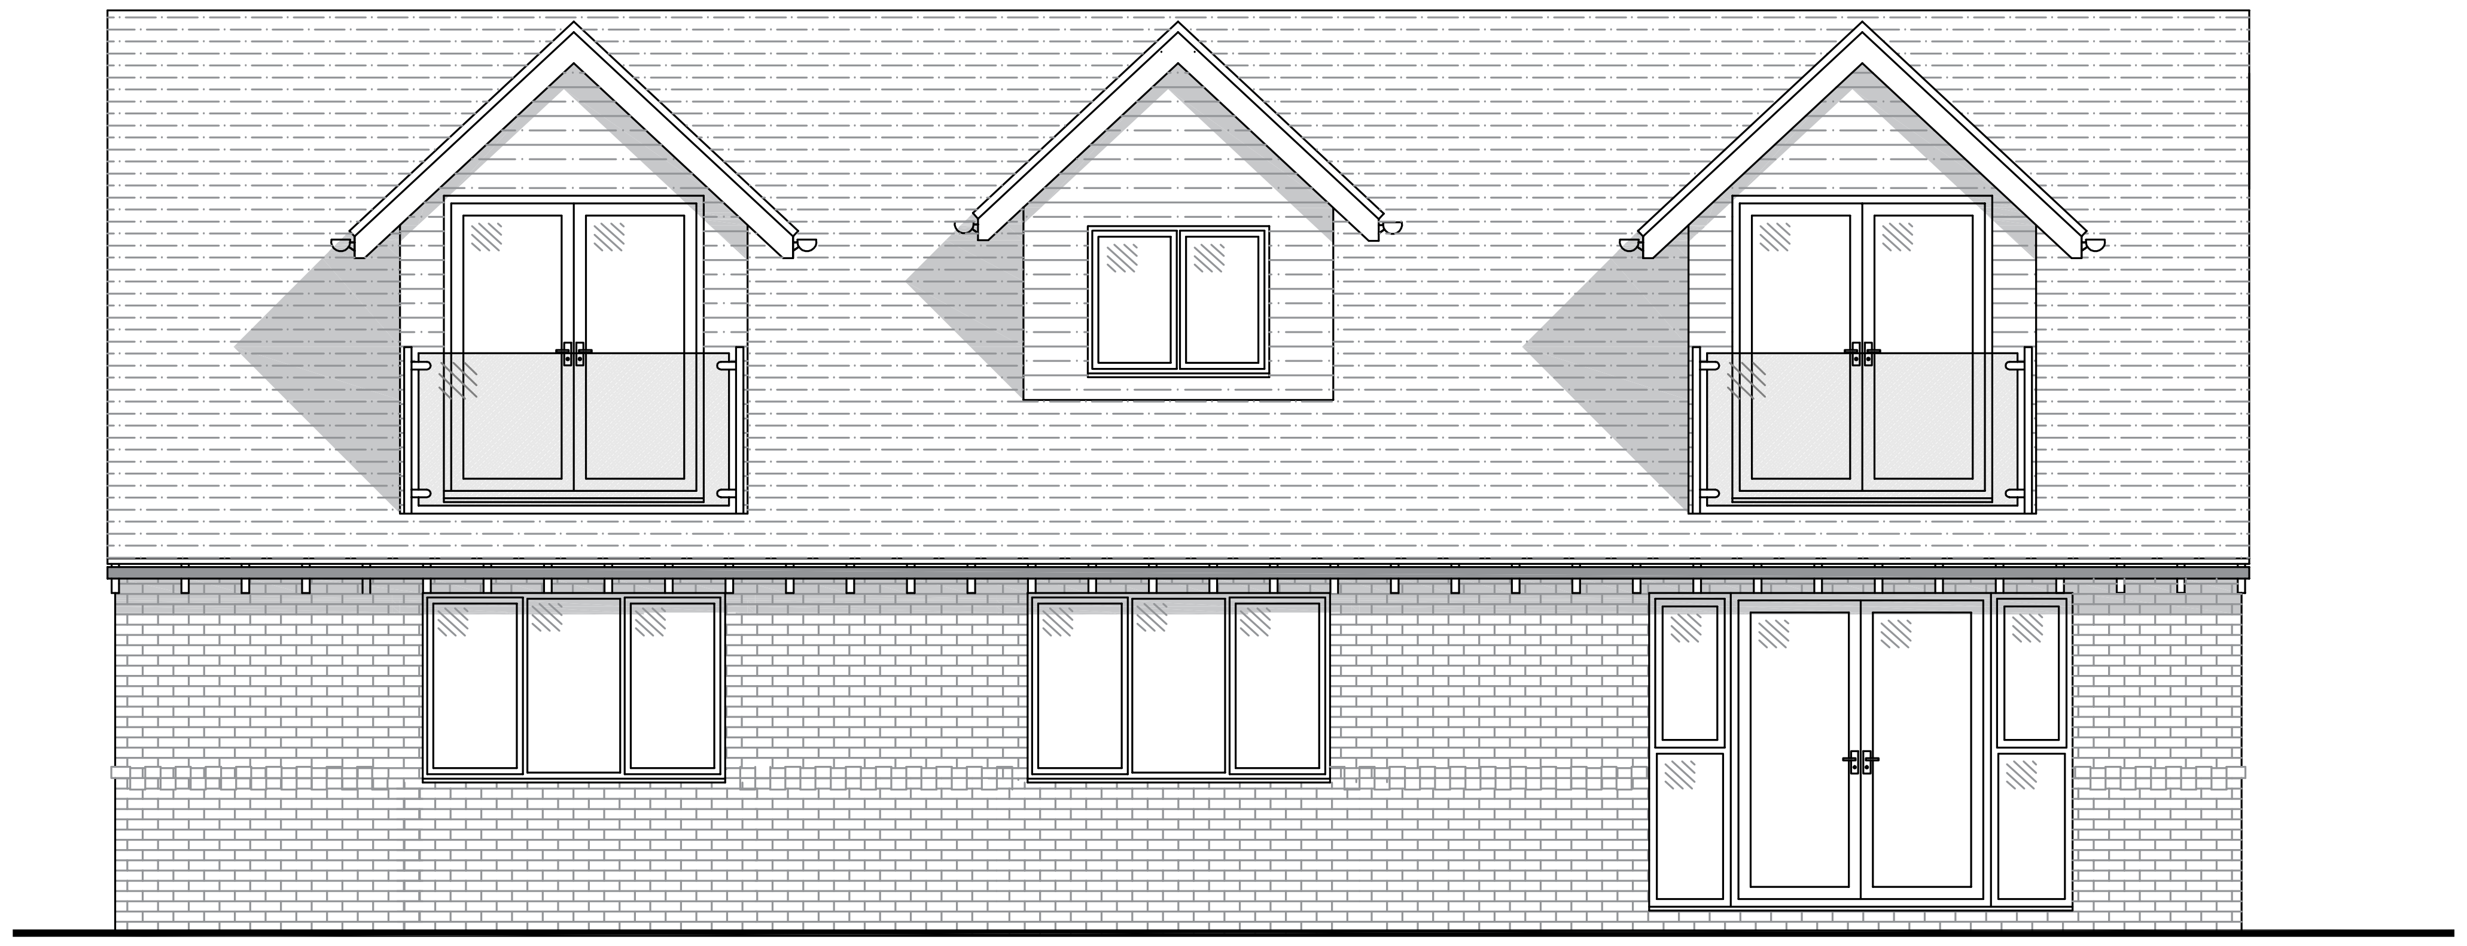
Proposed Rear Elevation (Scale 1:50)

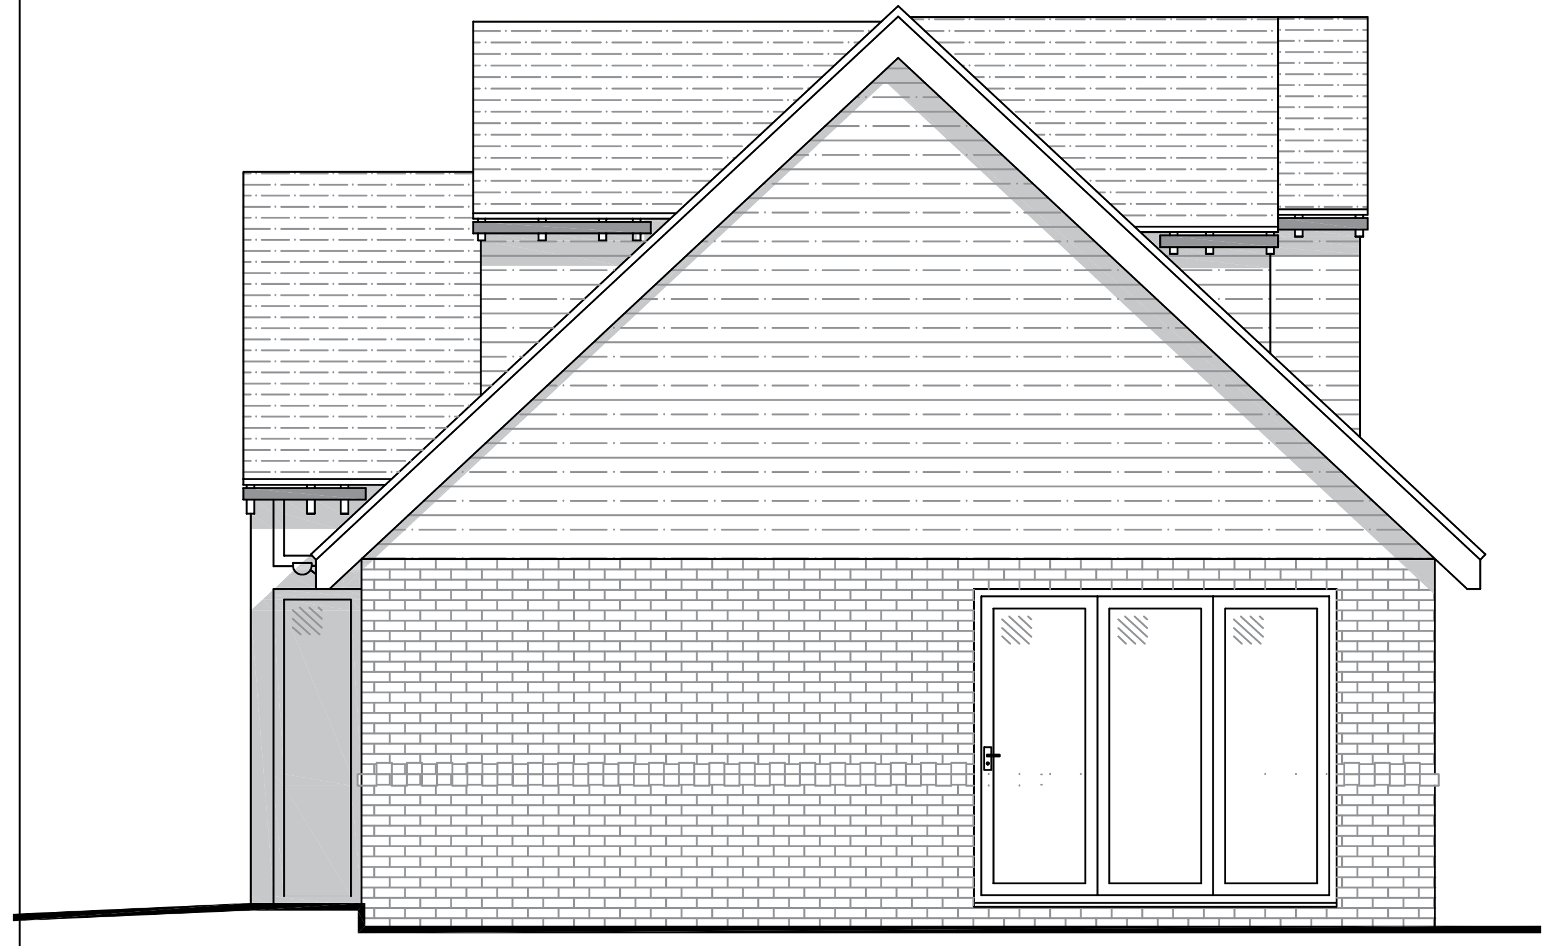
Proposed Side Elevation(Scale 1:50)

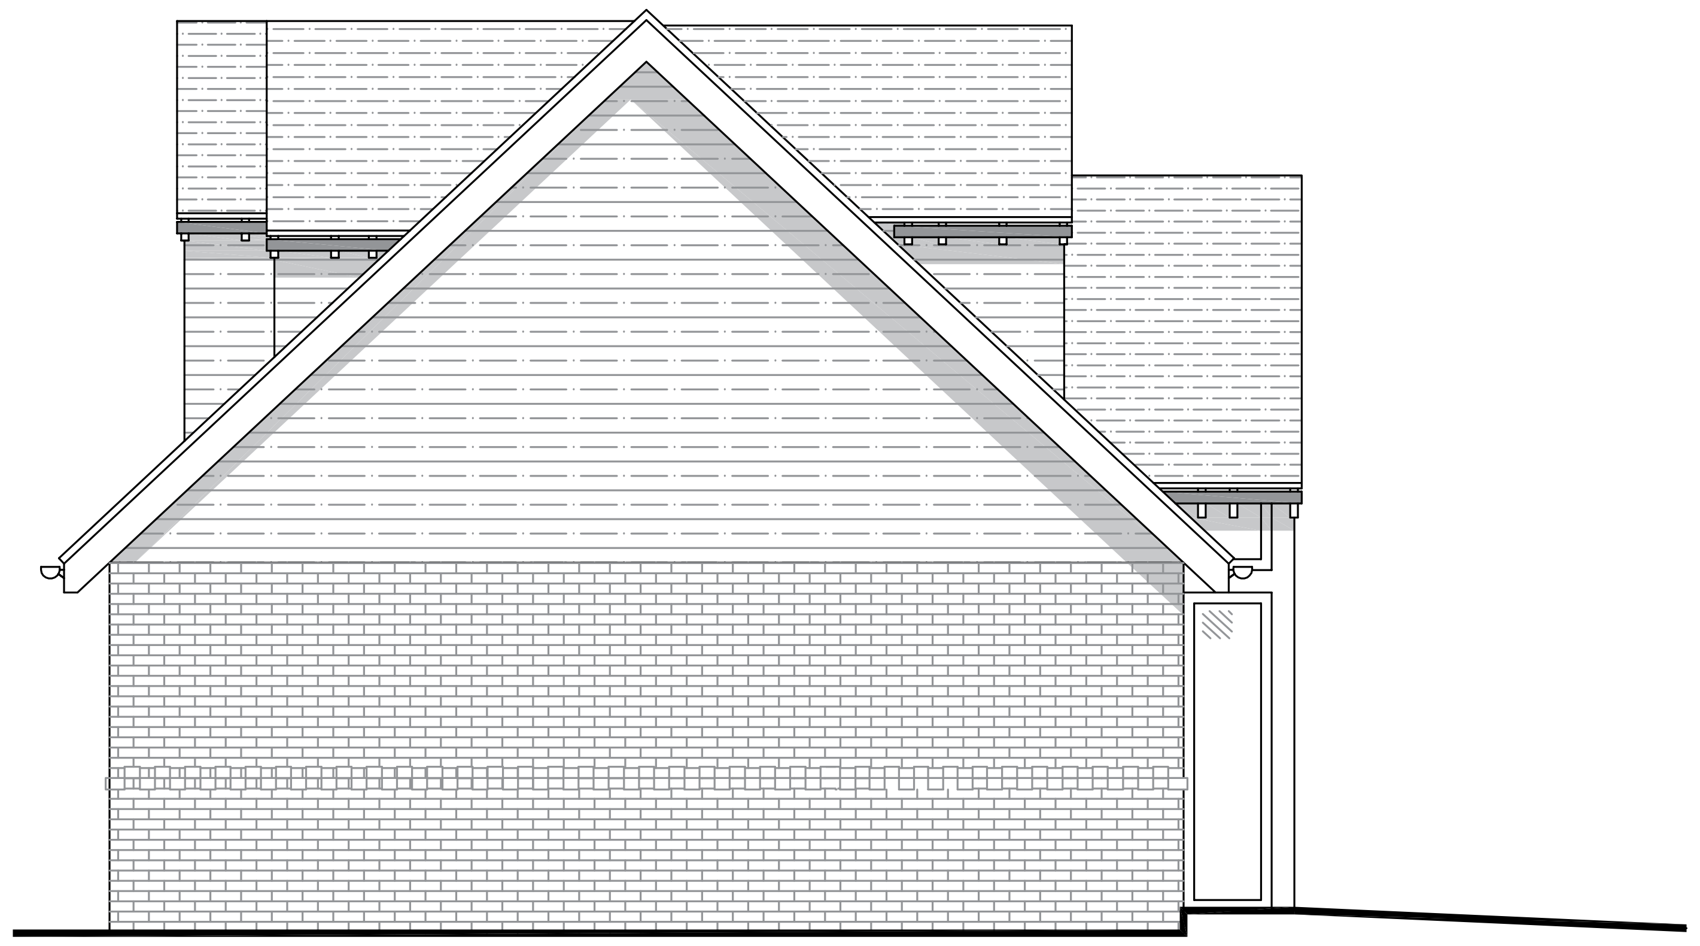
Proposed Side Elevation (Scale 1:50)

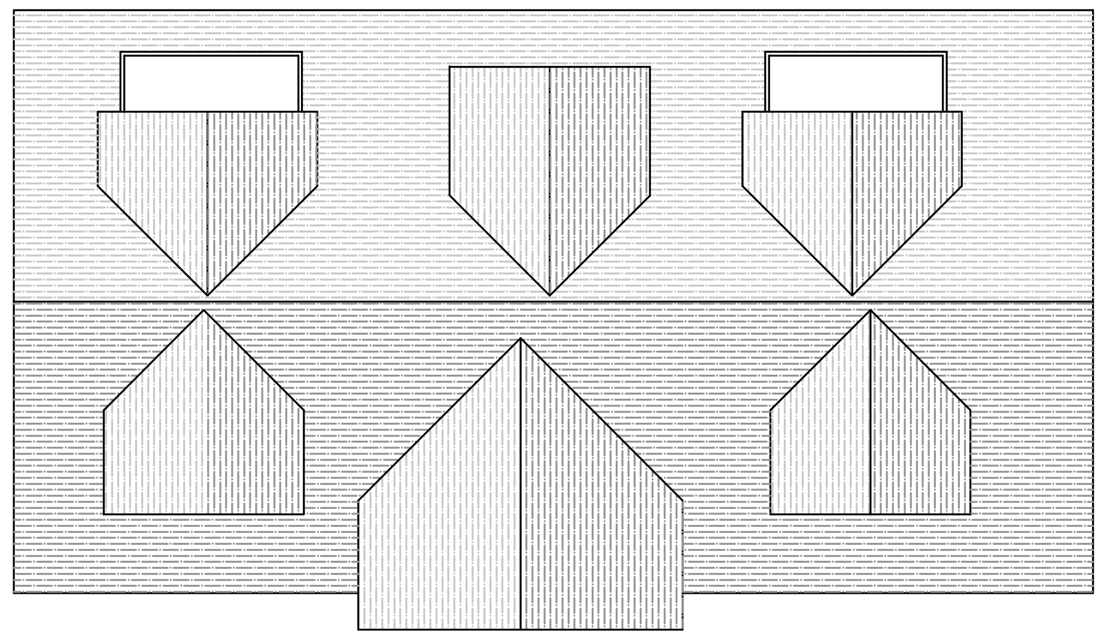
Proposed Roof Plan (Scale 1:100)

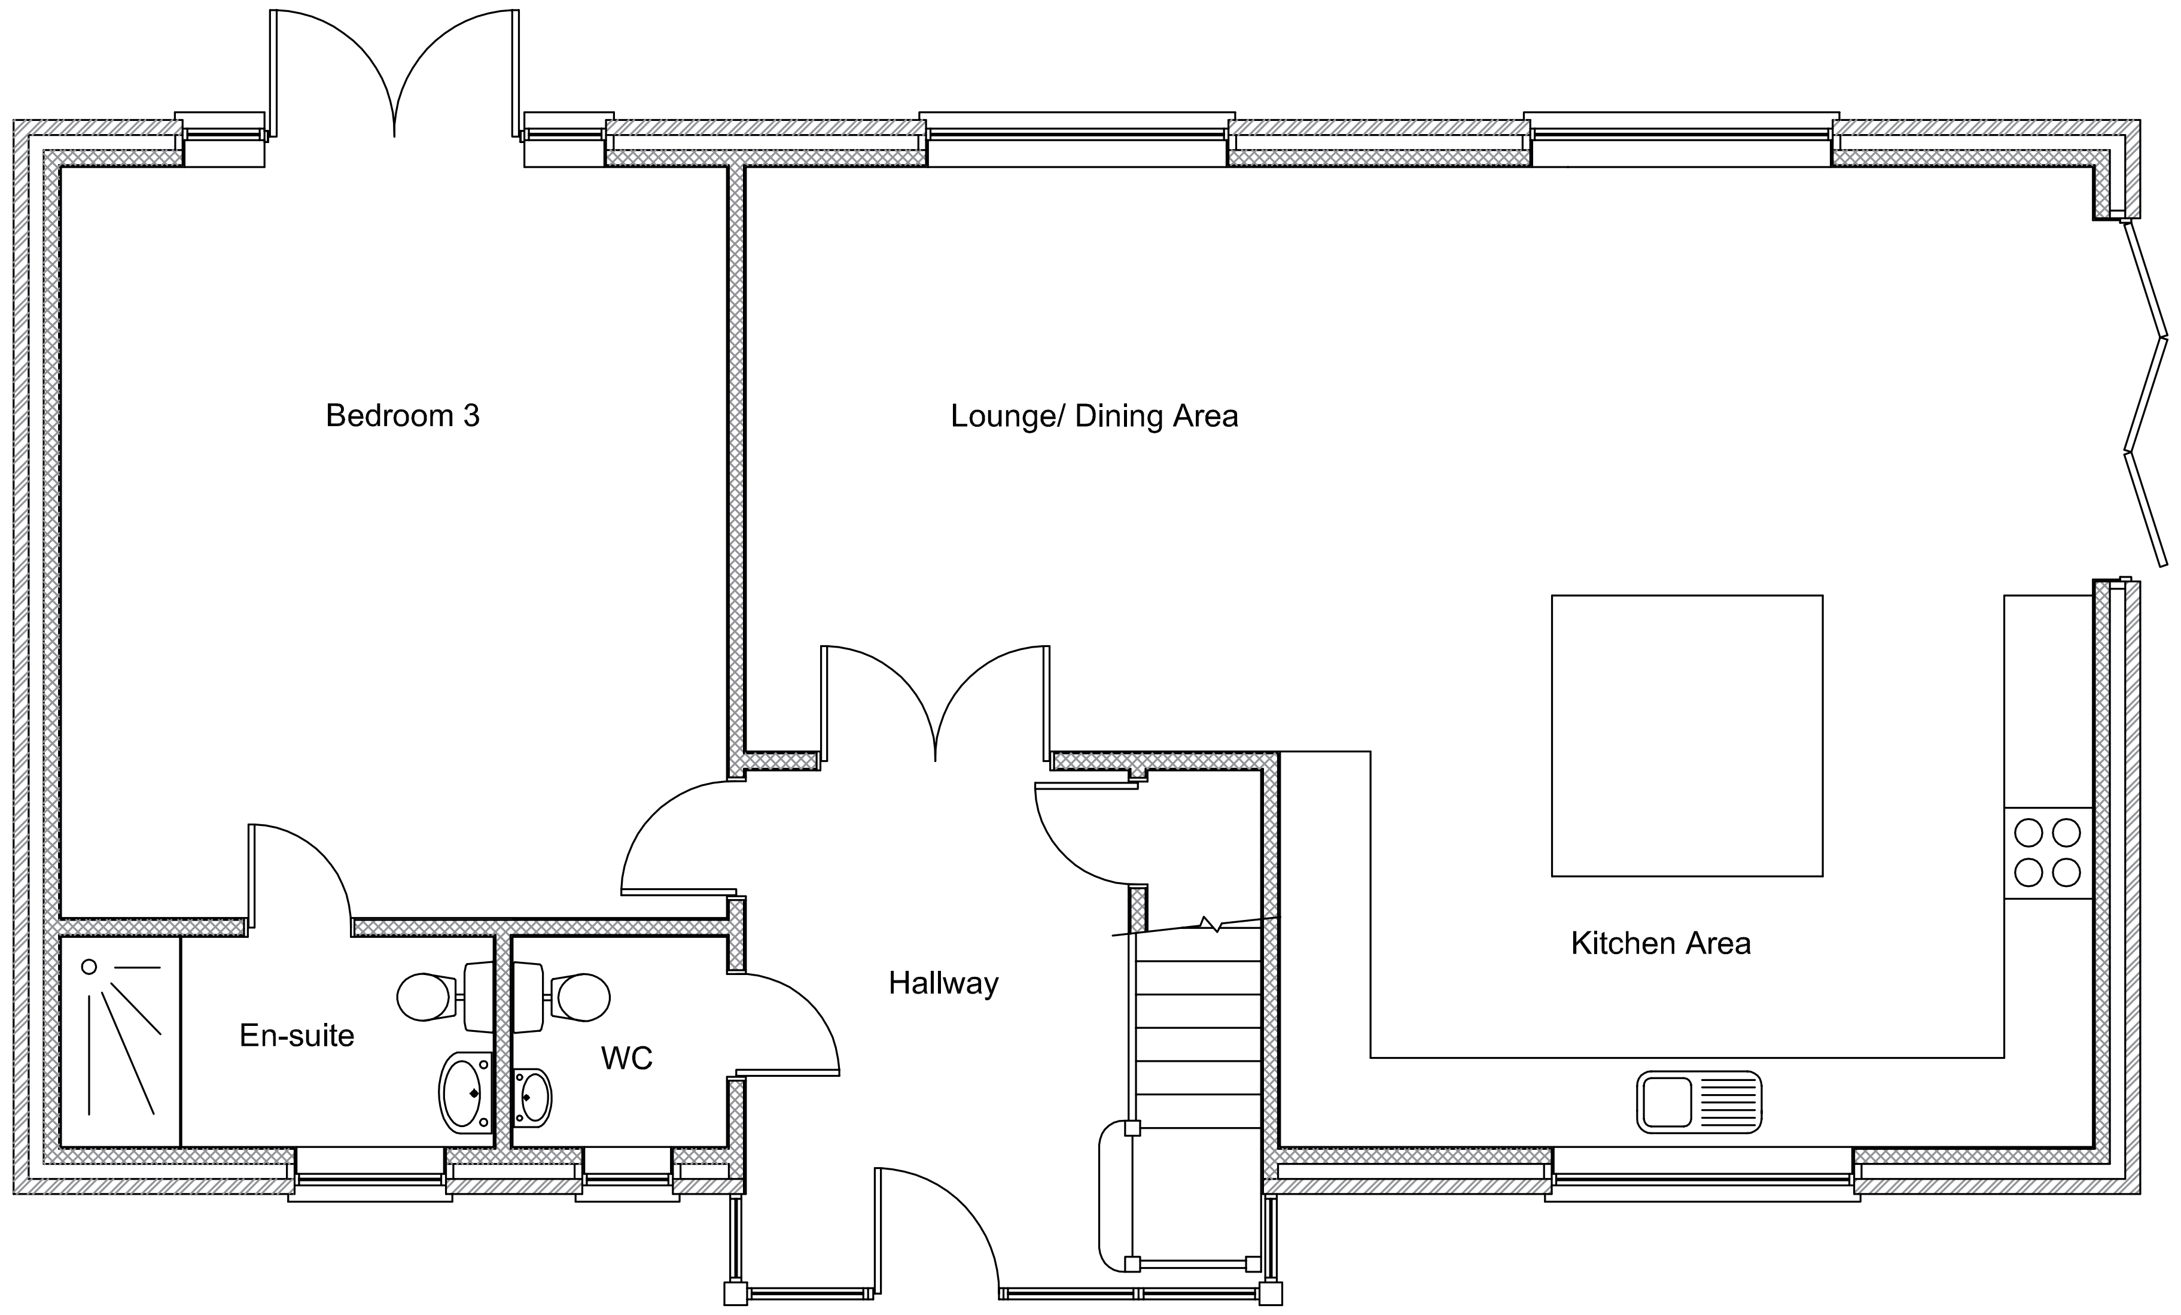

Proposed Ground Floor Plan (Scale 1:50)

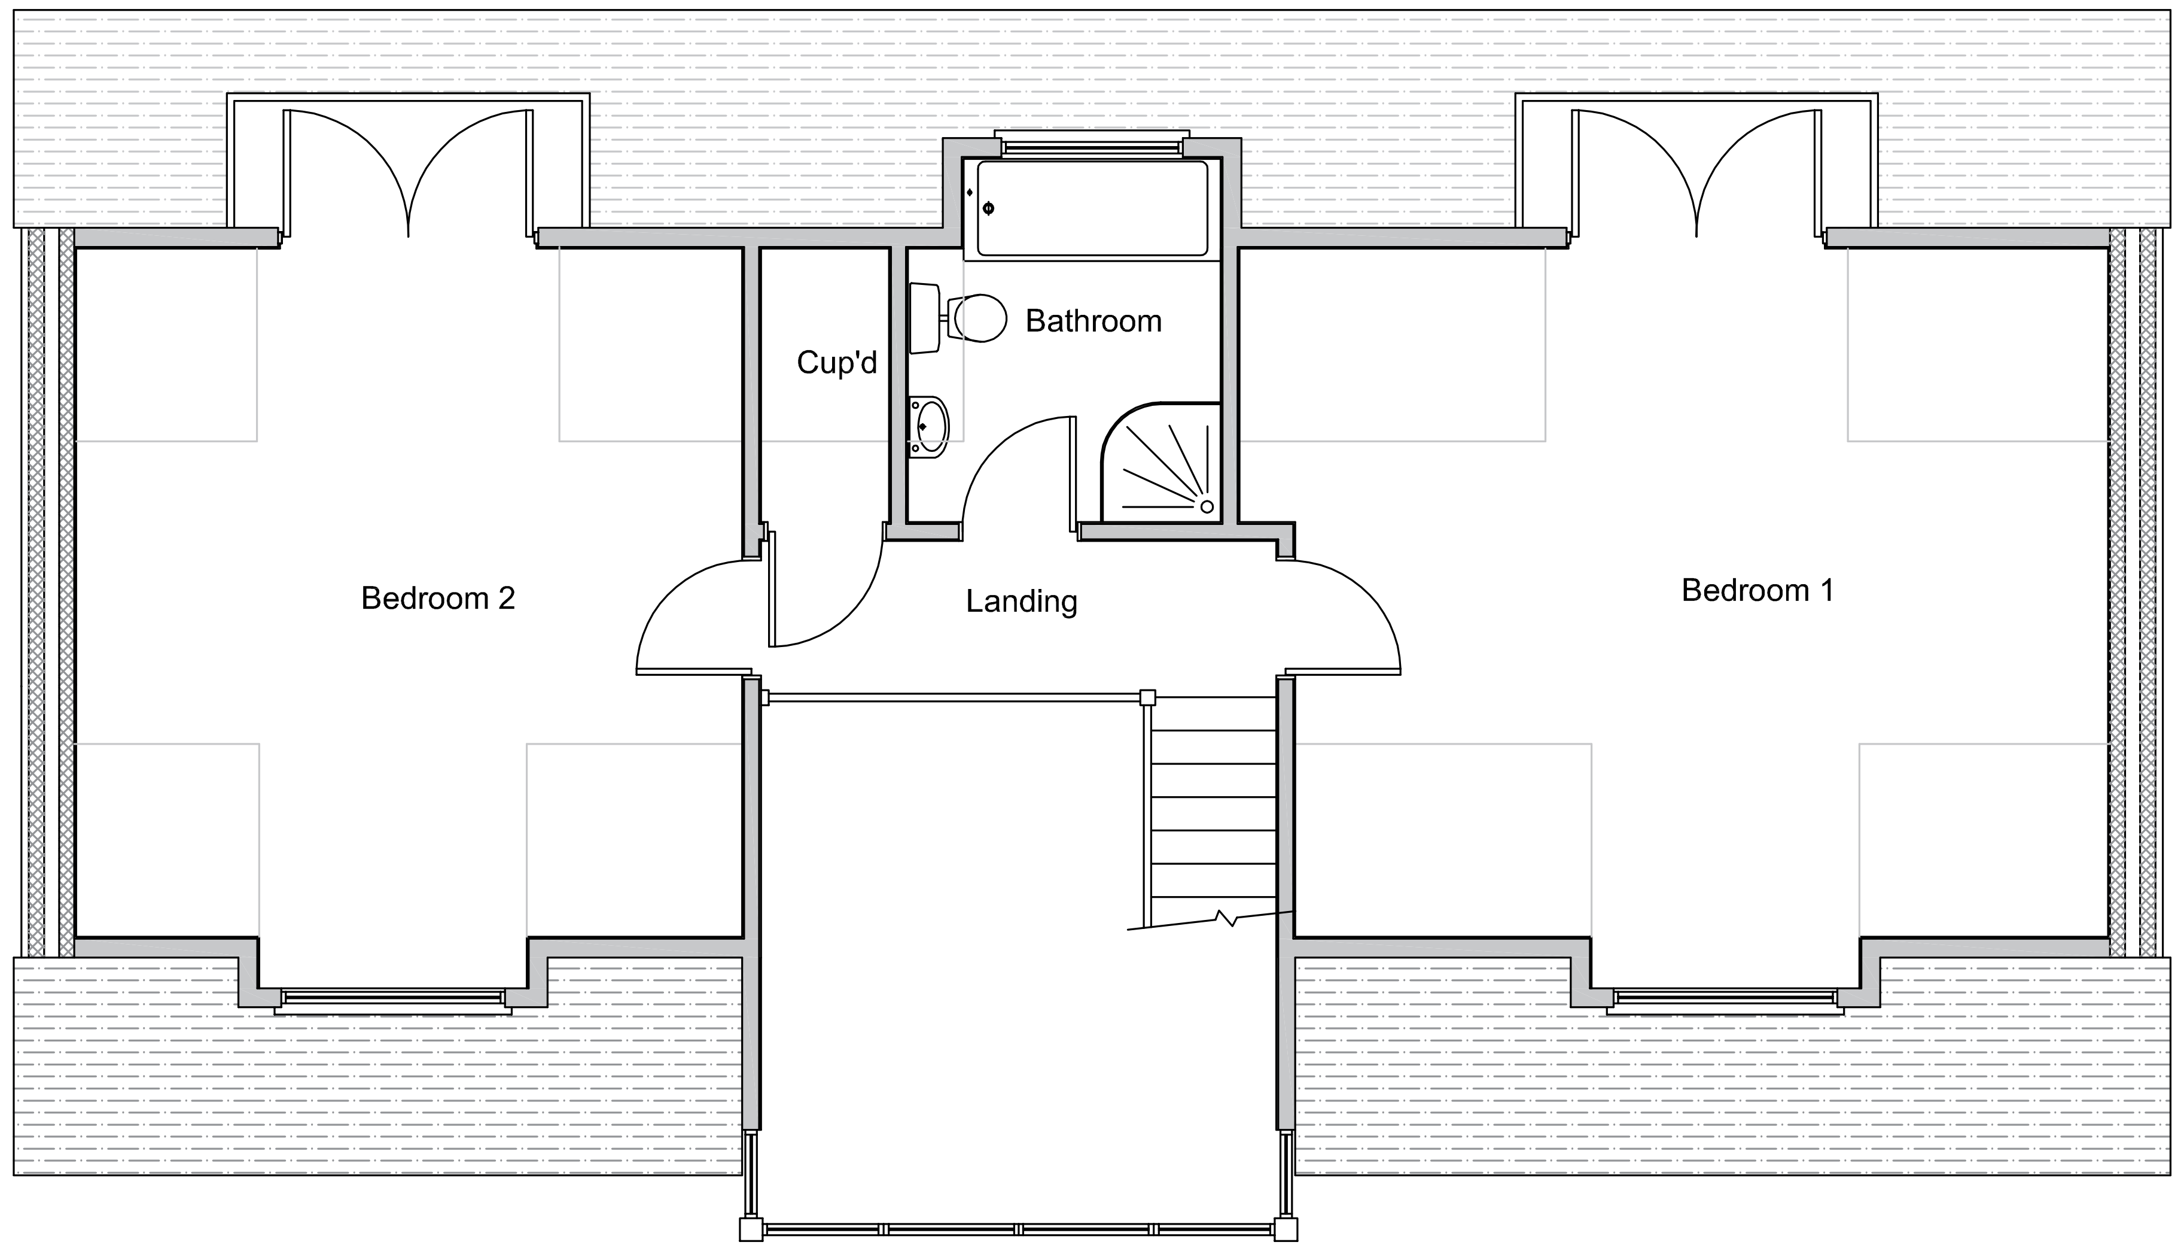

Proposed First Floor Plan (Scale 1:50)

Proposed Garage

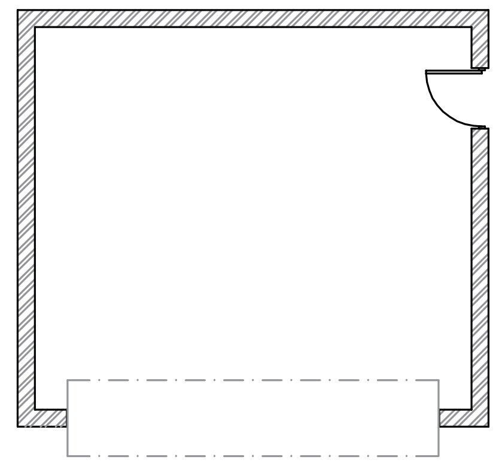
Proposed Garage Layout (Scale 1:100)

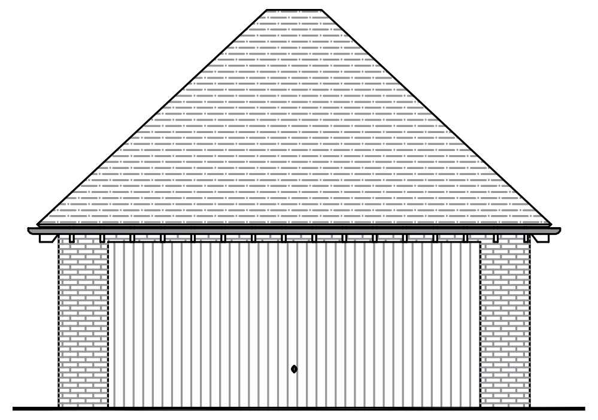
Proposed Garage Front Elevation (Scale 1:100)

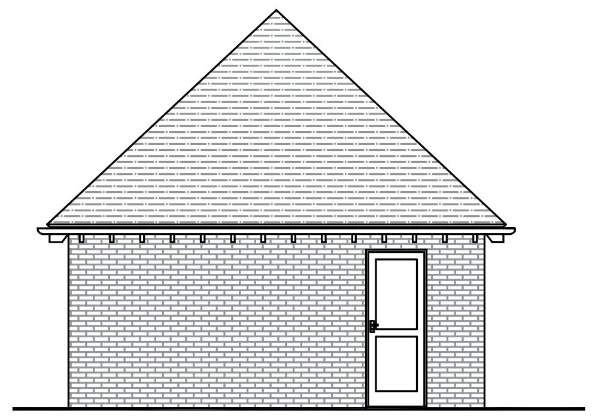
Proposed Garage Side Elevation (Scale 1:100)

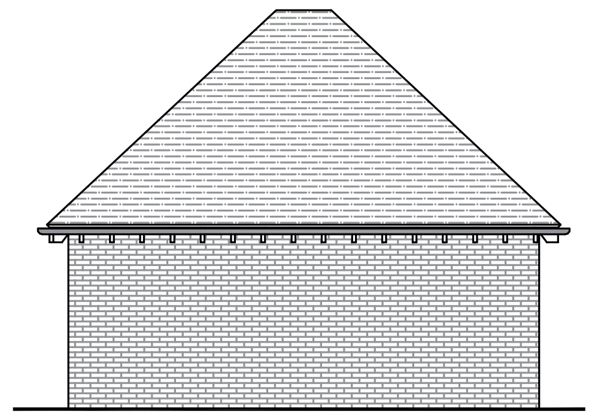
Proposed Garage Rear Elevation (Scale 1:100)

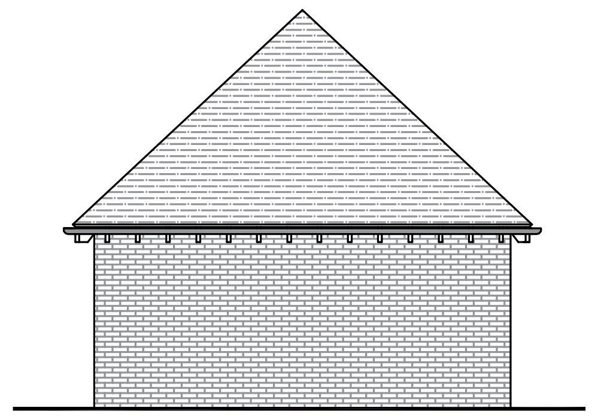
Proposed Garage Side Elevation (Scale 1:100)

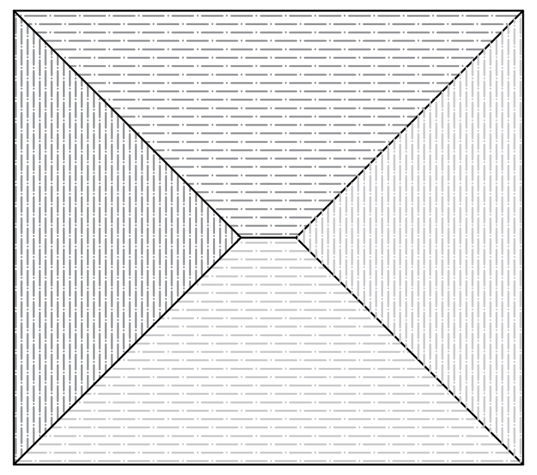
Proposed Garage Roof Plan (Scale 1:100)

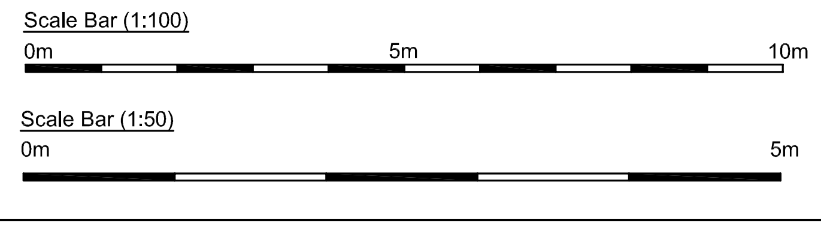

revisions

DOWNSVIEW
ASSOCIATES
Chartered Surveyors

Little Acorns, Hampers Lane, Storrington,
West Sussex, RH20 3HZ
Tel: 01903 746367 Mob: 7525 844965
Email: mail@downsview-surveyors.co.uk

RICS

address
Ham Manor Cottage
Ham Manor Way
Worthing
West Sussex

project
Proposed construction of 3 bedroom detached property with detached double garage

title
Proposed Layouts and Elevations

scale: As noted @ A1
date: August 20
revision:

drawing number
2020.275.03

ARUN DISTRICT COUNCIL A/193/20/PL