Elevations (1:100)

Front Elevation (west)

Rear Elevation (east)

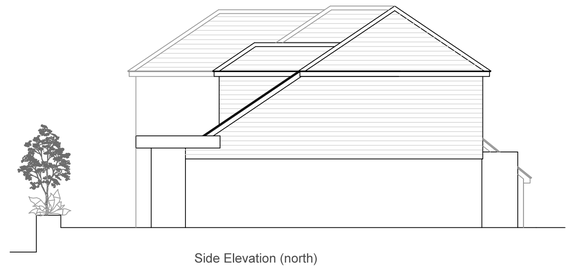

Side Elevation (north)

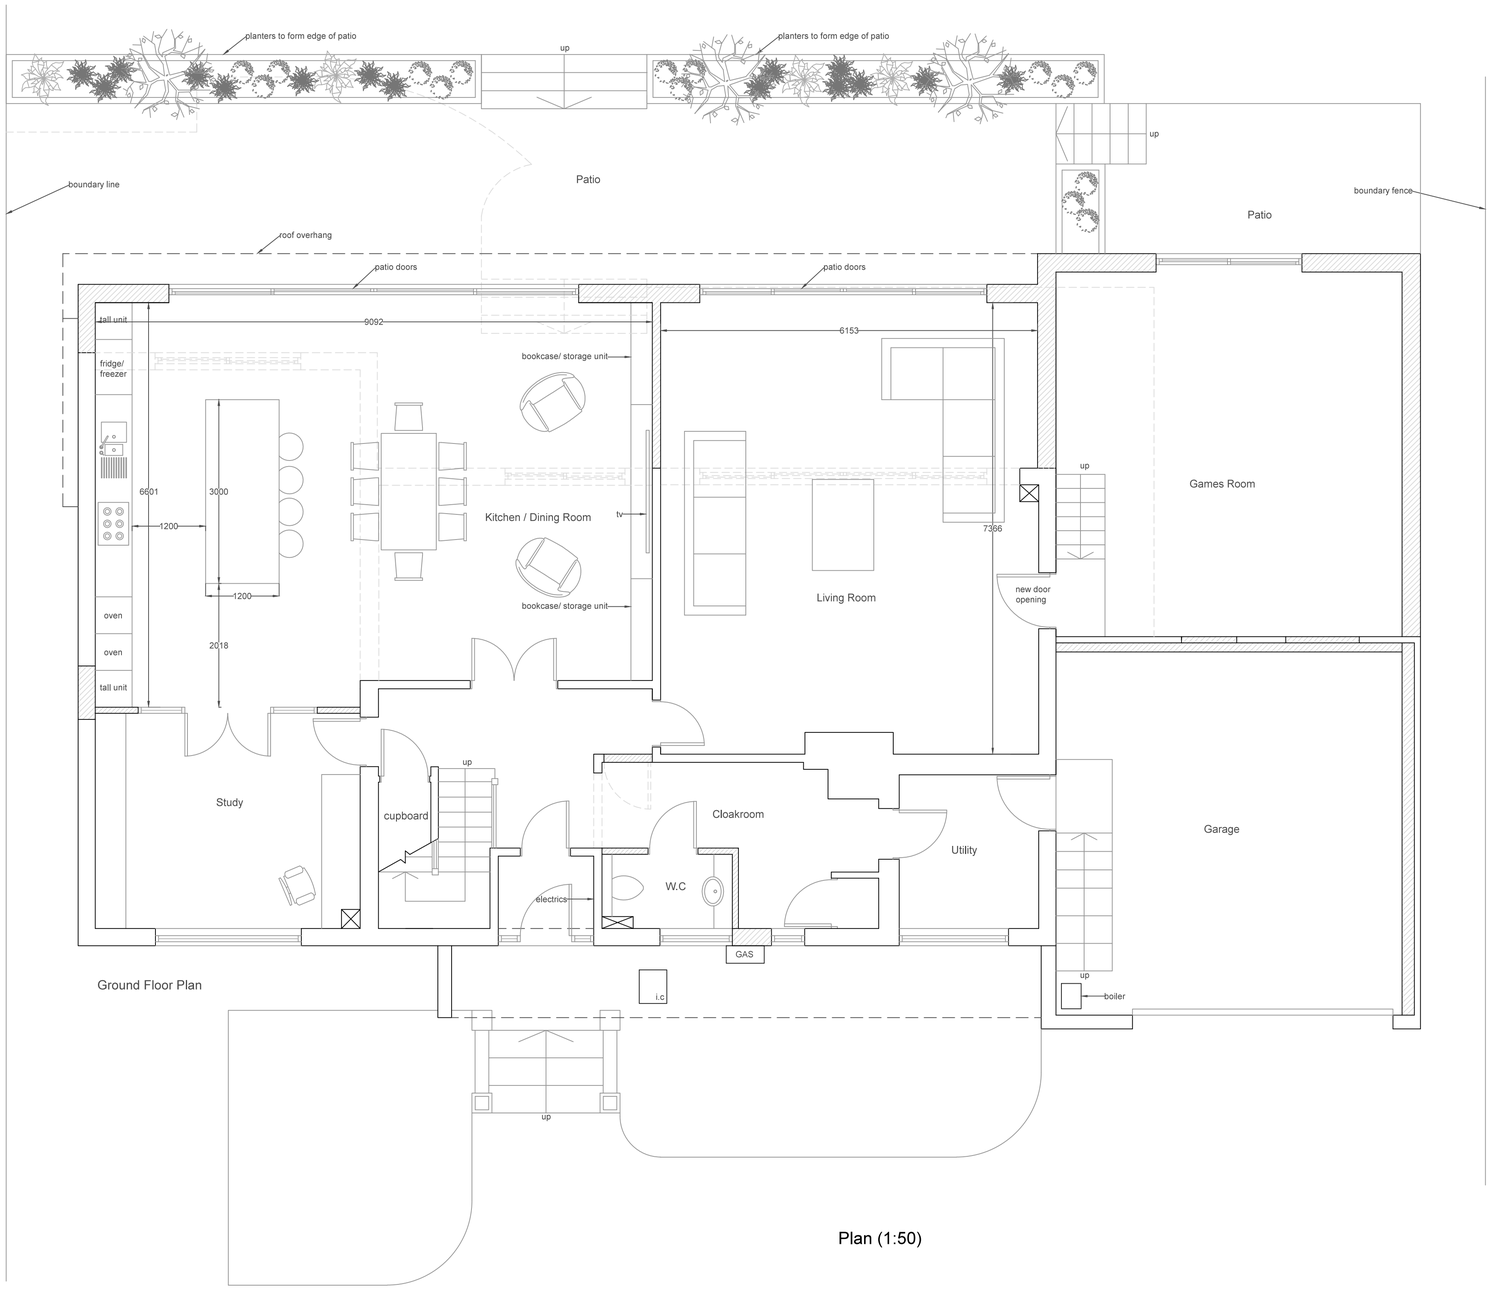

Ground Floor Plan

Plan (1:50)

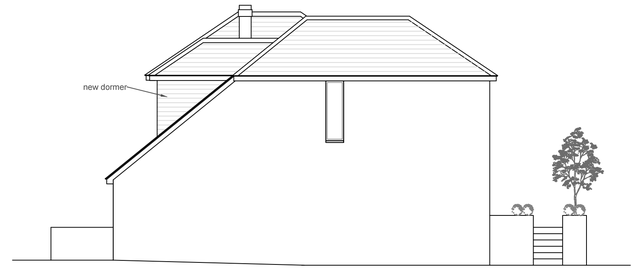

Side Elevation (south)

Revisions		
Rev	Description	By
b	Planning Revisions	LW
a	Client Revisions	LW

All dimensions to be checked on site prior to commencement of work, except for planning purposes.

This drawing is the copyright of
Inspired Design Studio Ltd.
and may not be copied, altered or reproduced in any way without written authority.

Client: Mr & Mrs Stone

Project Address:
Brambleside
The Thatchway
Angmering
West Sussex

Drawing Title:
Proposed Ground Floor Plan & Elevations

Drawing Number: 1035.05.b

Scale: As stated printed @ A1

Date: 19/04/2016

ARUN DISTRICT COUNCIL A/210/17/HH