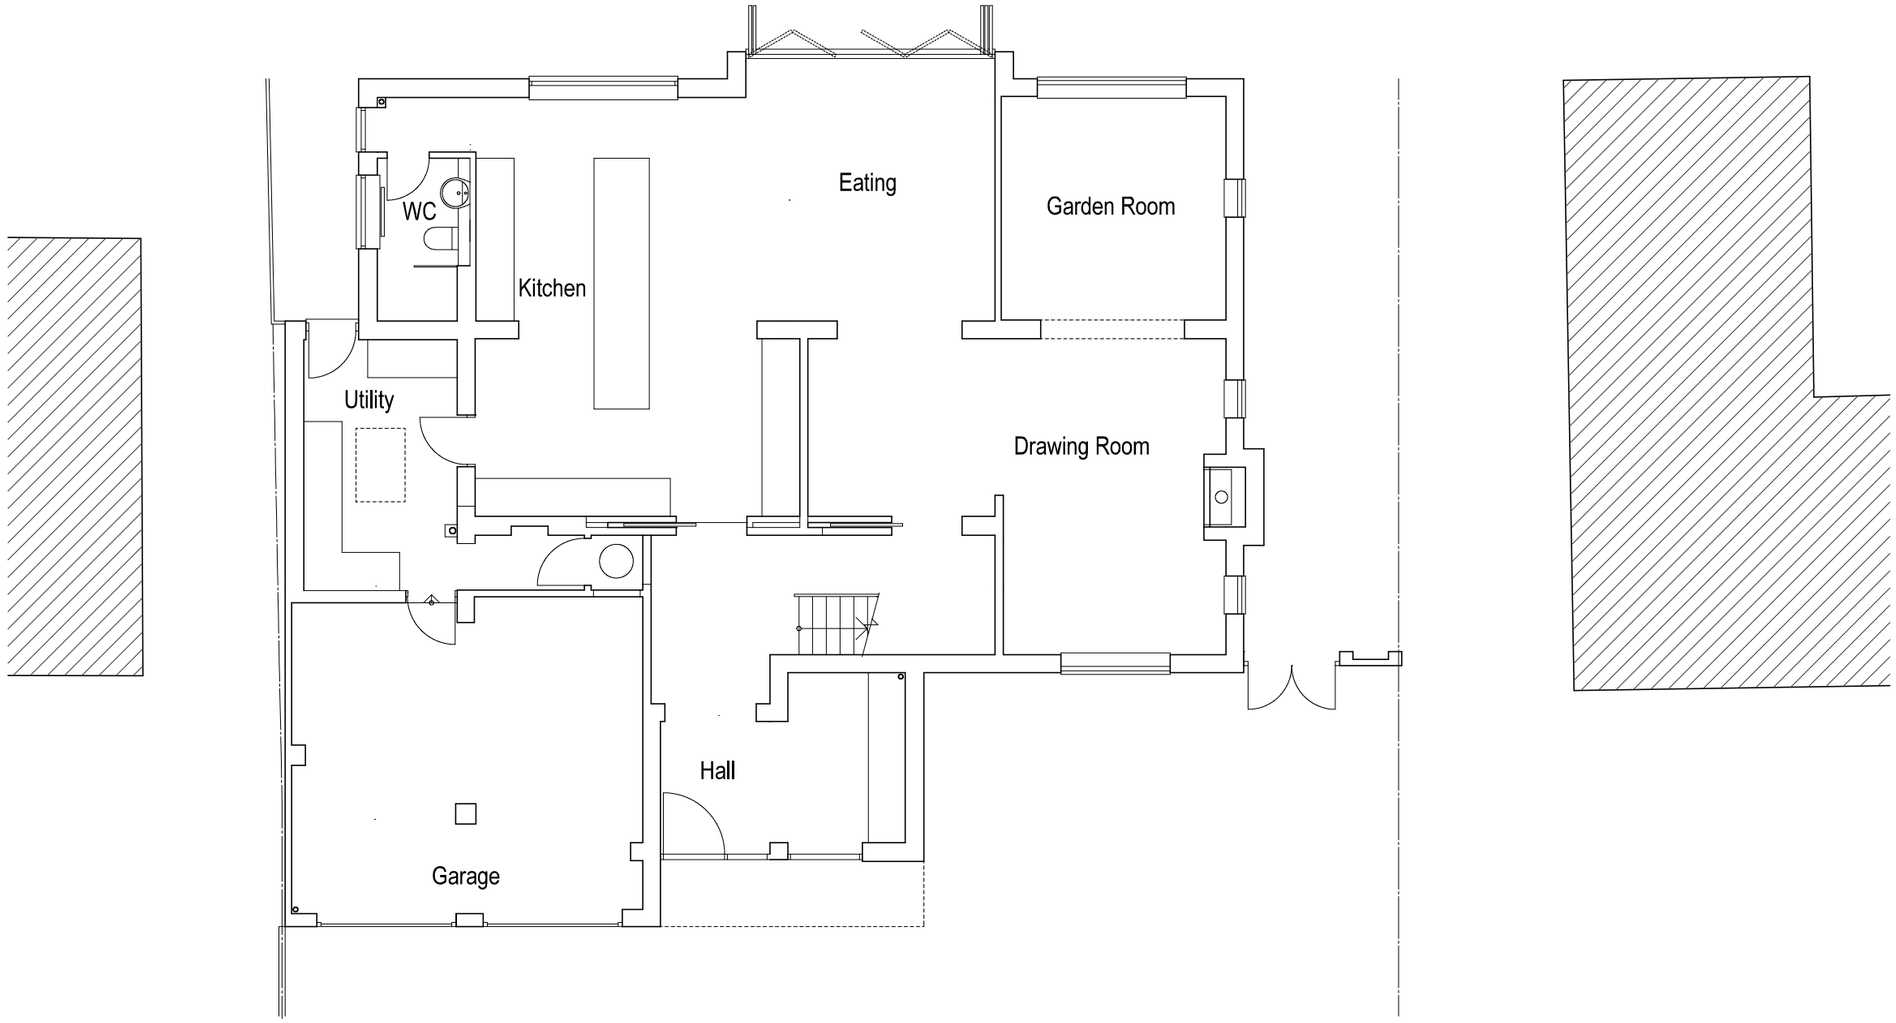


Ground Floor Plan

1 0 1 2 3 4 5

Metres

Revisions

PROJECT

Proposed Extension
to
28 East Drive
Angmering

DRAWING

Ground Floor Plan as Existing

NORTH

SCALE	DATE	DRG No
1:100@A3	Nov 2021	2118/SR01

Glenn Curran MCIAT
ARCHITECTURAL DESIGN + TECHNOLOGY
THE STUDIO 19 UPPER WEST DRIVE FERRING WEST SUSSEX BN12 5RG
T 01903 248787 M 07905 306875 E INFO@GLENNCURRAN.CO.UK

© Copyright

ARUN DISTRICT COUNCIL A/237/21/HH