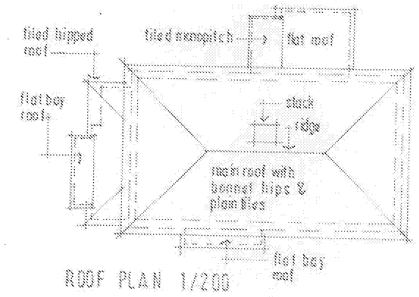

ROOF PLAN 1/200

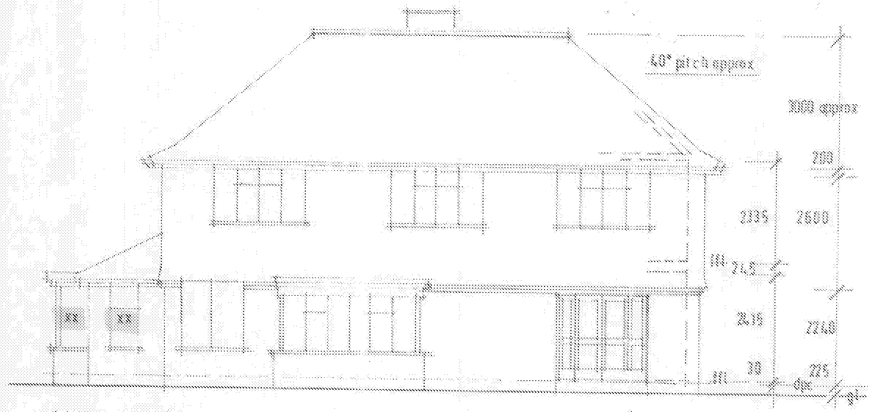

SOUTH 1/100

Existing Window & Door Frames

Window frames marked xx are white UPVC, double glazed with leaded grills.

Remaining window frames are original metal inserts in softwood timber subframes, single glazed with leaded grills.

French door set to south elevation is as above but without leaded grills.

Front door to west is a detailed oak door with glazed and leaded vision panel.

See attached photographs.

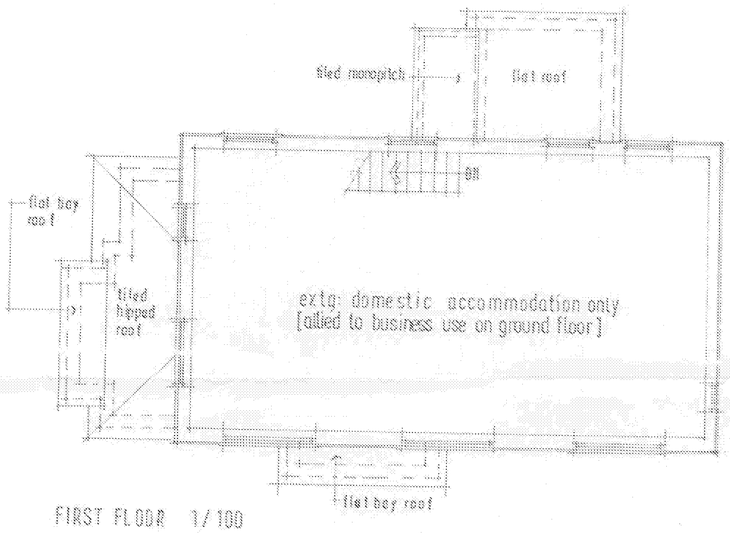

FIRST FLOOR 1/100

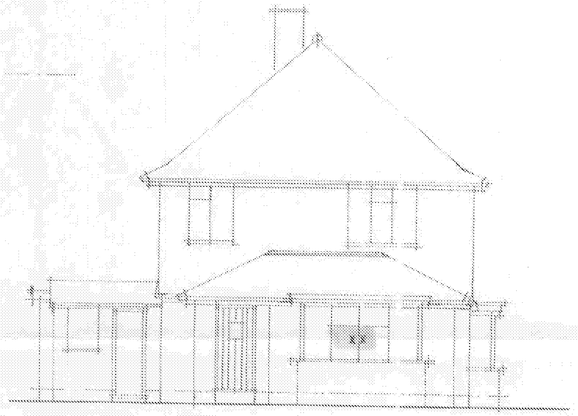

WEST [front] 1/100

EAST 1/100

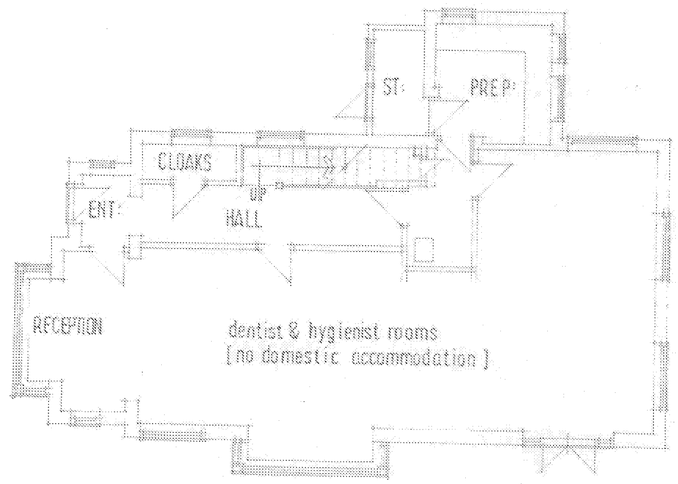

GROUND FLOOR 1/100

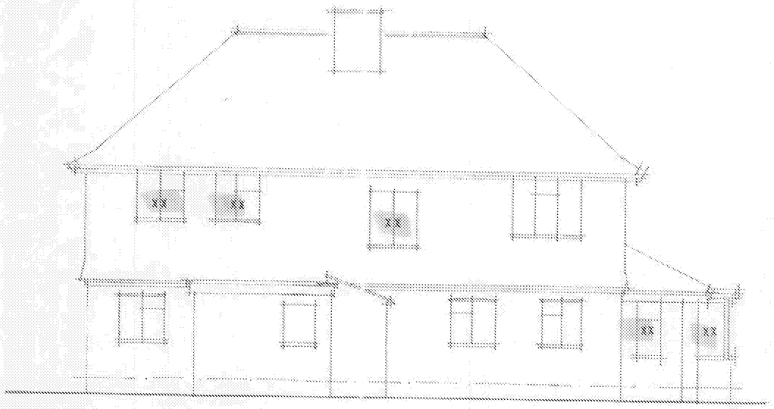

NORTH 1/100

TREVOR E. UNSTED LTD
59-67 SEA LANE • RUSTINGTON • WEST SUSSEX • BN16 2RD Tel: 01903 850000

Client: MR & MRS B HOND

Project: EXTENSION & WINDOW REPLACEMENT AT CORNERWAYS; WEAVERS HILL; ANGMERING; W/SUSSEX; BN16 4BE.

Drawing: EXISTING

Scale: AS SHOWN

Drawing No.: 12/4005/2

Date: MARCH 2013

Drawn: [redacted]

Revisions:

Copyright:

The contractor must check all dimensions and levels on site and no dimensions are to be scaled from drawings.

It is the contractor's responsibility to ensure compliance with all statutory authority requirements, carry out works with total regard to existing and retained structure. Works and materials to latest CP/BS.

Drawing to be read in strict accordance with engineer's information where applicable.

All structural timber C16 unless otherwise noted. All structural and external timber pressure impregnated with preservative, cut ends site swabbed with Cuprinol or similar treatment.

Local authority to witness satisfactory test on all new and affected foul/storm drainage.