© This drawing and the works depicted contains information that is the copyright of Carlton Design Partnership Ltd. This drawing may also contain copyrighted information of third parties. This drawing or part thereof may not be reproduced, re-used or altered except with the written permission of the originators. No liability will be accepted for amendments made by third parties. Scaled measurements must not be taken from this drawing, other than for planning purposes. Any discrepancy or disparity must be notified to the originator in writing. This drawing may contain Ordnance Survey Data that is subject to Crown Copyright. All Rights reserved.

Rev	Date	Drawn	Checked
-	27/05/21	LD/LB	
FIRST ISSUE			
A	29/05/21	MJW	
DRAWING TITLE AMENDED.			
B	01/06/21	PH	
DRAWING TITLE AMENDED.			

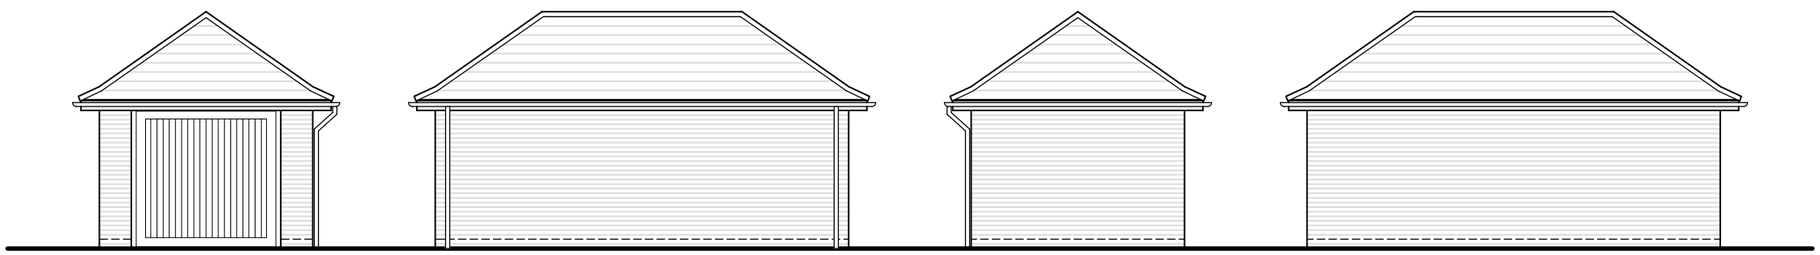

Front Elevation | Side Elevation | Rear Elevation | Side Elevation

3274

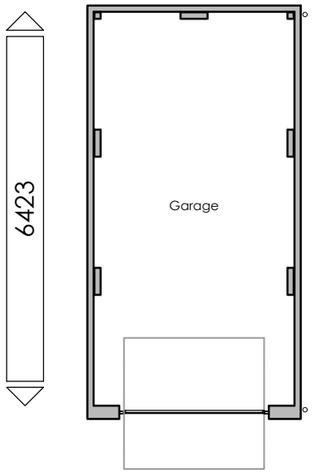

Floor Plan

Project:
LAND AT GOLFERS LANE
RUSTINGTON GOLF CENTRE
RUSTINGTON

Drawing Title:
SINGLE GARAGE
ELEVATIONS & FLOOR PLANS

BARRATT HOMES

carlton design partnership
Selwyn House, 32a Castle Way, Southampton, SO14 2AW
023 8011 8866 www.carltondesignpartnership.com

1:100 @A3 | 0 1 2 3 4 5m

Drg No: PLN-1-3700 Rev: B

P:\CURRENT PROJECTS\BARRATT SOUTHERN COUNTIES\RUSTINGTON GOLF COURSE\HOUSE TYPES\ANCILLARY\GARAGES

ARUN DISTRICT COUNCIL A/45/22/PL