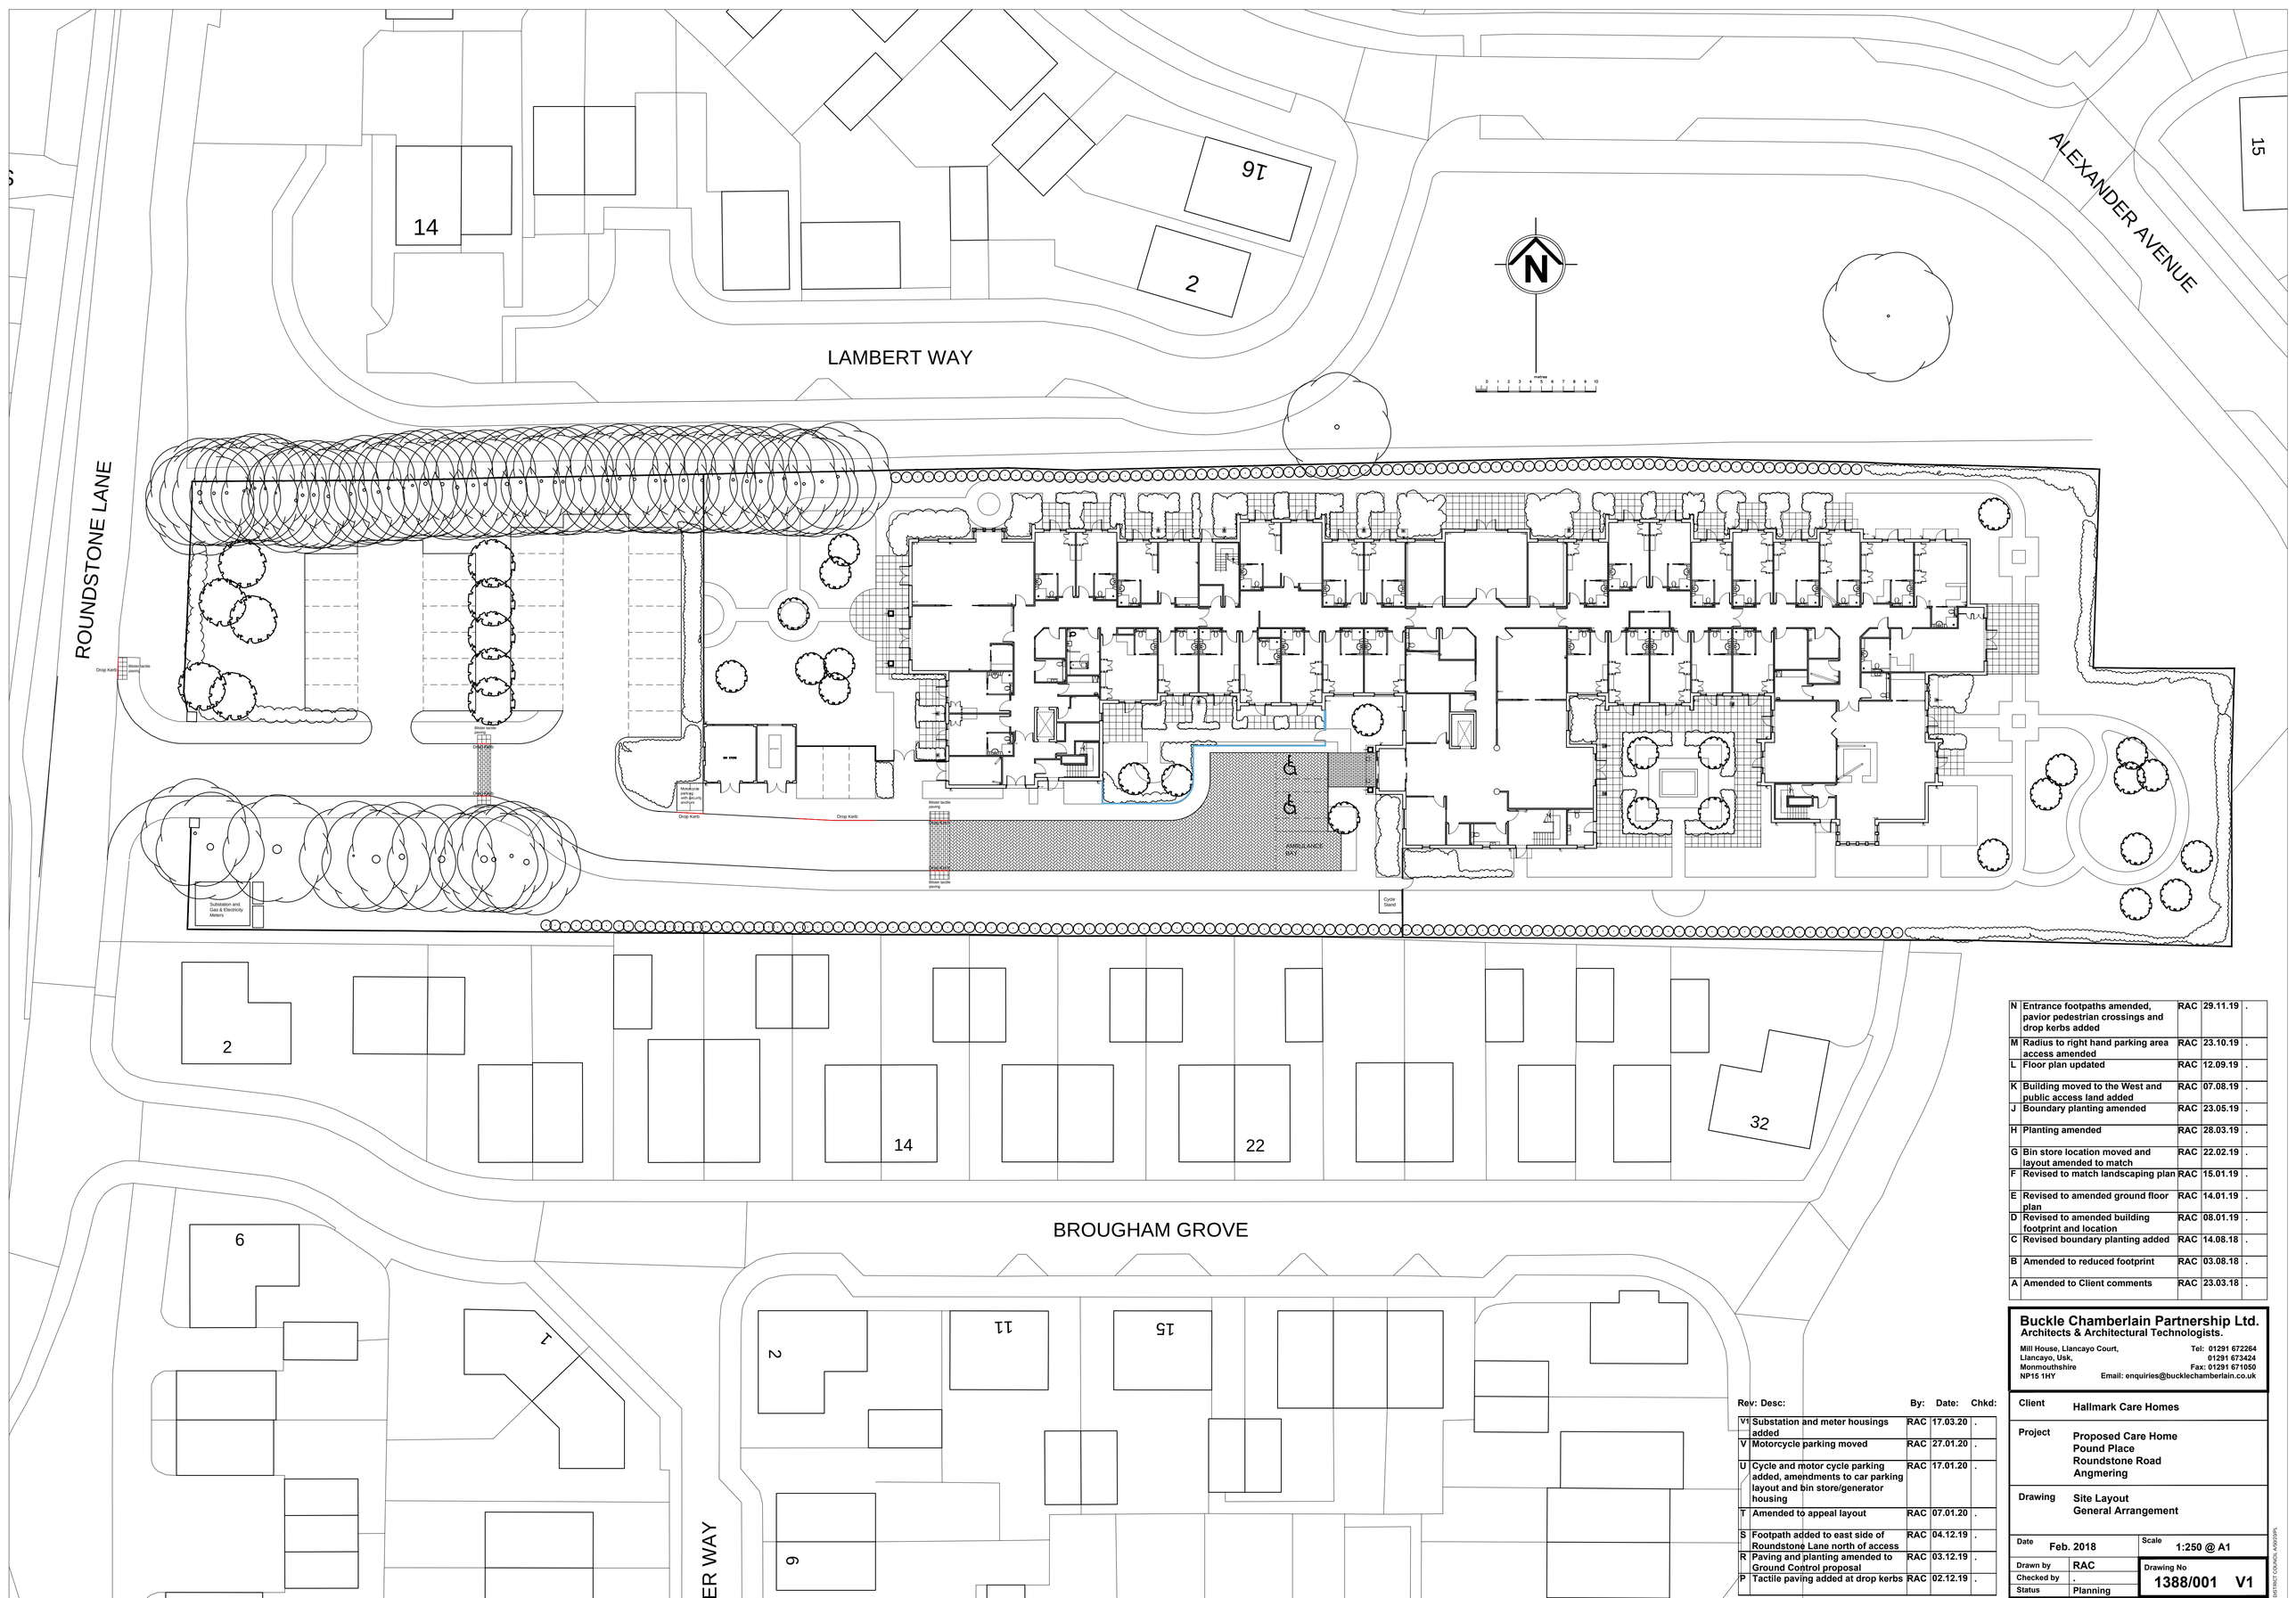

Rev:	Desc:	By:	Date:	Chkd:
N	Entrance footpaths amended, pavior pedestrian crossings and drop kerbs added	RAC	29.11.19	.
M	Radius to right hand parking area access amended	RAC	23.10.19	.
L	Floor plan updated	RAC	12.09.19	.
K	Building moved to the West and public access land added	RAC	07.08.19	.
J	Boundary planting amended	RAC	23.05.19	.
H	Planting amended	RAC	28.03.19	.
G	Bin store location moved and layout amended to match	RAC	22.02.19	.
F	Revised to match landscaping plan	RAC	15.01.19	.
E	Revised to amended ground floor plan	RAC	14.01.19	.
D	Revised to amended building footprint and location	RAC	08.01.19	.
C	Revised boundary planting added	RAC	14.08.18	.
B	Amended to reduced footprint	RAC	03.08.18	.
A	Amended to Client comments	RAC	23.03.18	.

Rev:	Desc:	By:	Date:	Chkd:
V1	Substation and meter housings added	RAC	17.03.20	.
V	Motorcycle parking moved	RAC	27.01.20	.
U	Cycle and motor cycle parking added, amendments to car parking layout and bin store/generator housing	RAC	17.01.20	.
T	Amended to appeal layout	RAC	07.01.20	.
S	Footpath added to east side of Roundstone Lane north of access	RAC	04.12.19	.
R	Paving and planting amended to Ground Control proposal	RAC	03.12.19	.
P	Tactile paving added at drop kerbs	RAC	02.12.19	.

Buckle Chamberlain Partnership Ltd.
Architects & Architectural Technologists.
Mill House, Llancayo Court, Llancayo, Usk, Monmouthshire NP15 1HY
Tel: 01291 672264
01291 673424
Fax: 01291 671050
Email: enquiries@bucklechamberlain.co.uk

Client: Hallmark Care Homes

Project: Proposed Care Home
Pound Place
Roundstone Road
Angmering

Drawing: Site Layout
General Arrangement

Date	Feb. 2018	Scale	1:250 @ A1
Drawn by	RAC	Drawing No	1388/001 V1
Checked by	.		
Status	Planning		

ARUN DISTRICT COUNCIL A3/22/PL