

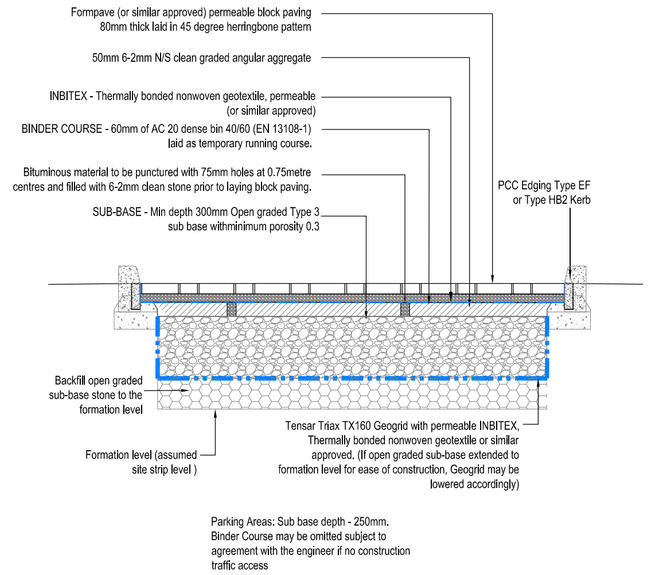


Section Through Permable Block Paved Access Court & Parking: Scale 1:25

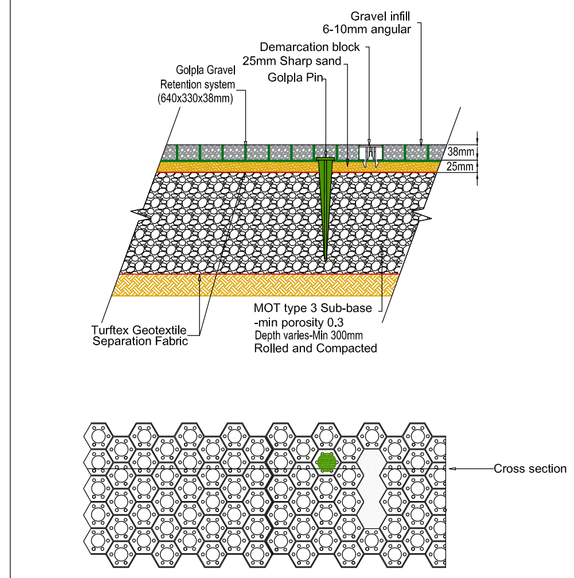


Section Through Courtyard 2 Gravel Retention System: Scale 1:10

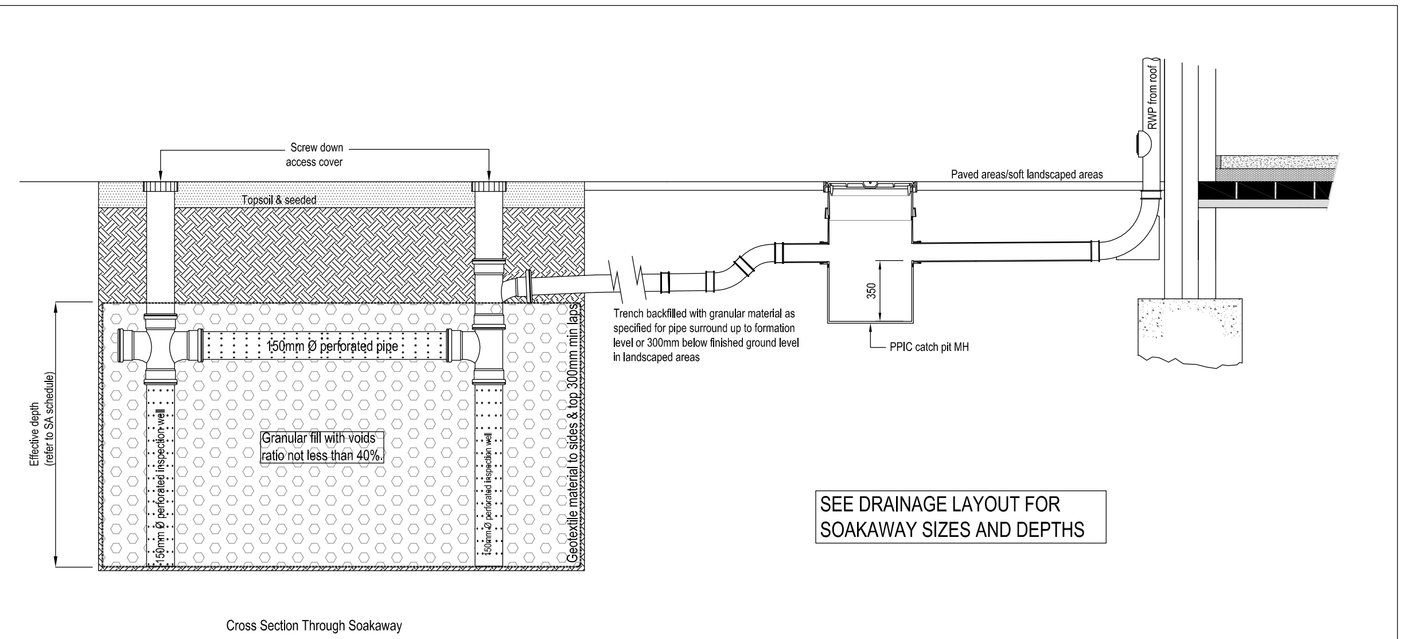


Cross Section Through Soakaway

SEE DRAINAGE LAYOUT FOR SOAKAWAY SIZES AND DEPTHS

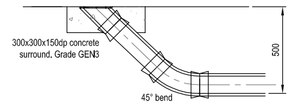

Rodding Eye


Granular Filled Soakaway Connecting to Domestic Drainage & Rodding Eye Details: Scale 1:25

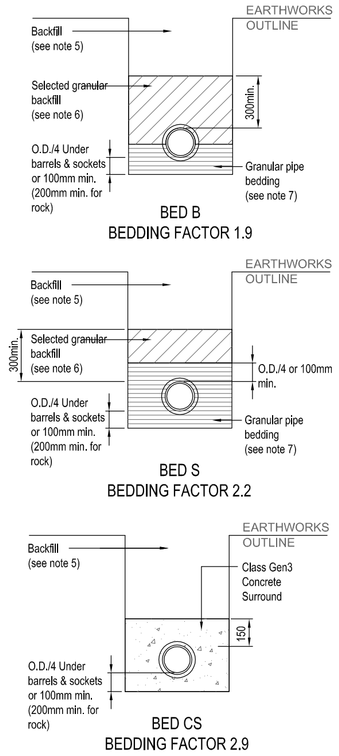

BEDDING NOTES:

1. All pipes shall be laid in trenches in accordance with Part H of the building regulations.
2. All trenches shall have vertical sides for full depth. Exceptionally, with prior approval of the Engineer, trenches may be battered above a point not less than 300mm above the top of the pipe.
3. All bedding classes requiring concrete shall have a 12mm expansion joint constructed for the full width and depth of the concrete and shall be placed at pipe joints not more than 5.0 metres apart.
4. Reinstatement of trenches in existing carriageways shall comprise of the same materials and thicknesses to underside of wearing course as for new carriageway construction unless otherwise described in the Contract.
5. Selected fill or granular fill free from stones larger than 40mm.
6. Selected fill: free from stones larger than 40mm, lumps of clay over 100mm, timber, frozen material & vegetable matter.
7. Granular Material - For rigid pipes the granular material should conform to BS EN 1610 Annex B Table B.15 and should be single size material or graded material from 5mm up to a maximum size of 10mm for 100mm pipes, 14mm for 150mm pipes, 20mm for pipes from 150mm up to 600mm Ø and 40mm pipes more than 600mm Ø. Compaction maximum 0.3 class B.
8. All works and materials to be in accordance with Water Authorities Association "Sewers for Adoption" 7th edition.
9. Bed B: To be used in areas not subjected to vehicular loadings. Where depth of cover is less than 0.5m then a protective slab or concrete blinding should be installed.
 Bed S: To be used in areas subject to traffic loading where depth of cover >0.9m.
 Bed CS: To be used in areas subject to traffic loading where depth of cover is <0.9m.

Bedding Classes: Scale 1:25

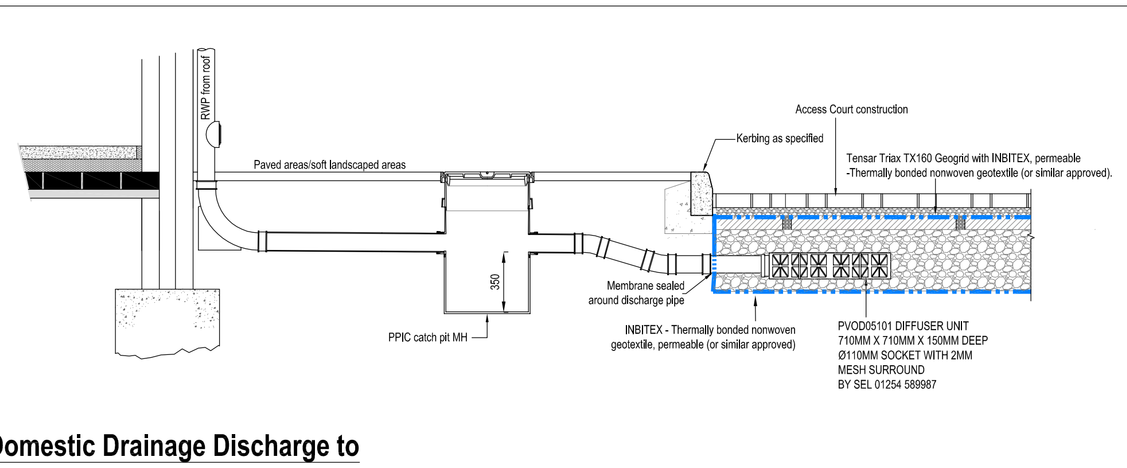

Domestic Drainage Discharge to Granular Sub Base Details: Scale 1:25

Rev.	Date	Details	Initials
A	12.03.21	First Issue	KN

Drawing Status: PRELIMINARY

Project: MAYFLOWER WAY ANGMERING

Client: ANGMERING COMMUNITY LAND TRUST

KAZYS NARBUTAS CONSULTING
Civil Engineering Consultant
Unit 5B, Tannery Court, Tannery Lane, East Wellow, Romsey, Hants. SO51 6DP
Telephone: 01794 322923 Email: kazys.n@kac-email

Drawing Title: Engineering Details
Standard Construction Details

Drawn	Checked	Scales	Paper Size	Date
KN		As Shown	A1	03.21
Job No.		Drawing No.		Revision
KNC2101		501-01		A

This drawing is the copyright of Kazys Narbutas Consulting and may not be copied, altered or reproduced in any form or passed to a third party without the consent of Kazys Narbutas Consulting. Do not scale from this drawing, use figured dimensions only. Dimensions should be checked and verified on site and any discrepancies should be reported to Kazys Narbutas Consulting as soon as possible.

ARUN DISTRICT COUNCIL ASSOCIATE