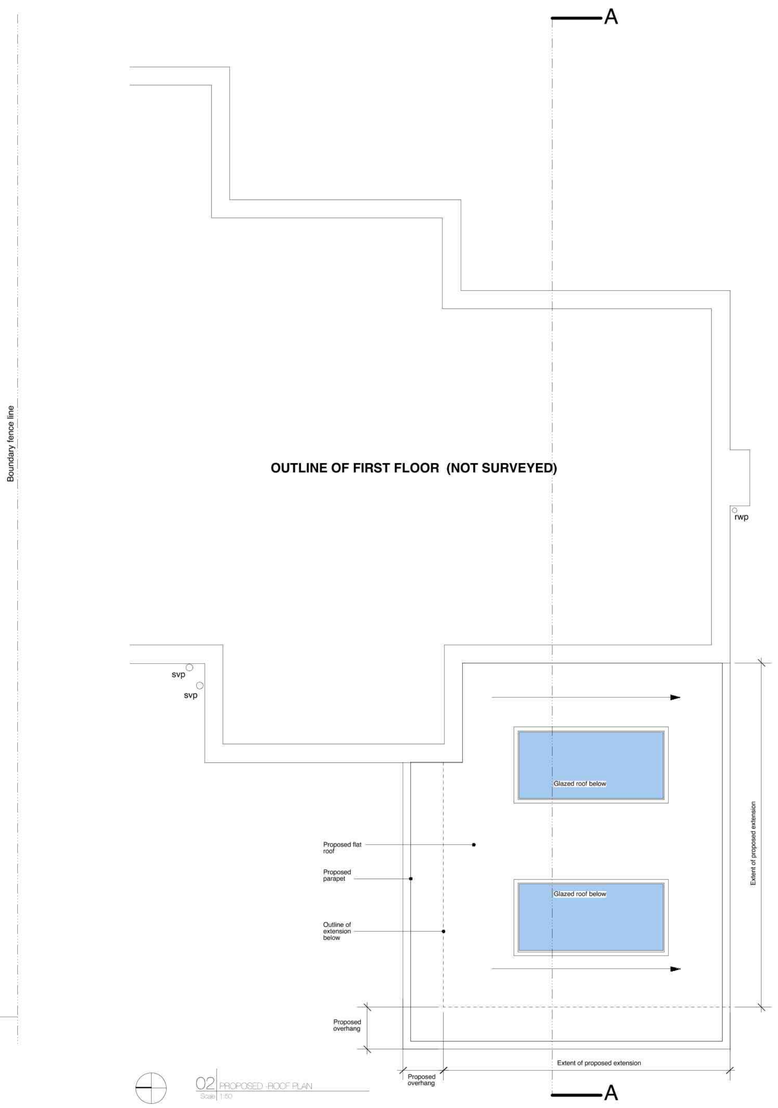
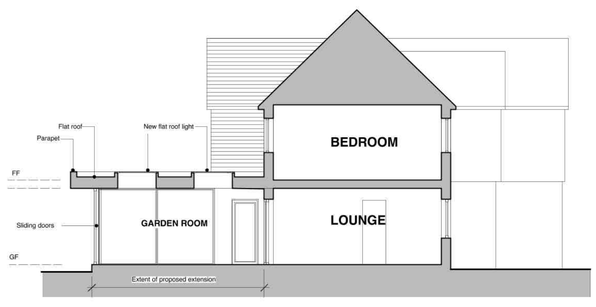


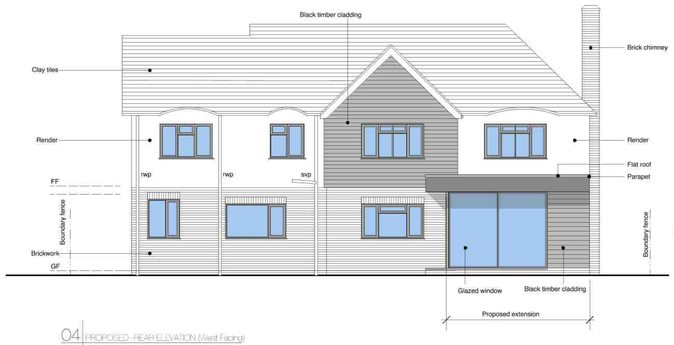

01 PROPOSED -GROUND FLOOR PLAN
Scale 1:50



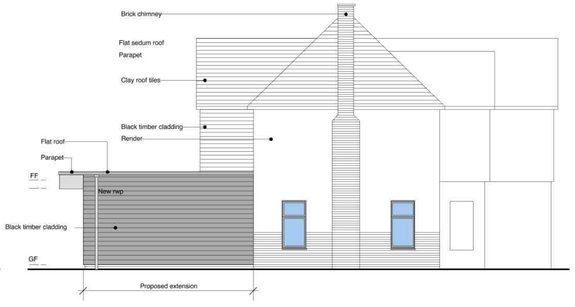

02 PROPOSED -ROOF PLAN
Scale 1:50



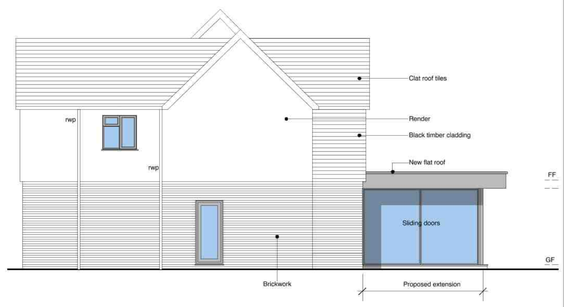

03 PROPOSED -SECTION AA
Scale 1:50




04 PROPOSED -REAR ELEVATION (West Facing)
Scale 1:100




05 PROPOSED -SIDE ELEVATION (South Facing)
Scale 1:100




06 PROPOSED -SIDE ELEVATION (North Facing)
Scale 1:100

Scale 1:50
0m 1m 2m 3m 4m 5m

SCALE 1:100
0m 1m 2m 3m 4m 5m 6m 7m 8m 9m 10m

HAPA ARCHITECTS

Job Name: PROPOSED EXTENSION TO THE REAR @ FAIRHAVEN, NORTH DRIVE, ANGMERING, BN16 4JJ

Status: PLANNING

Drawing Title: PROPOSED DRAWINGS

Date: APRIL '21

Scale: 1:50, 100, 500 & 1250 @ A1

Job Ref: 102

© All rights reserved - Do not scale off drawing
All dimensions to be checked on site.

Drawing Number: AL-200b