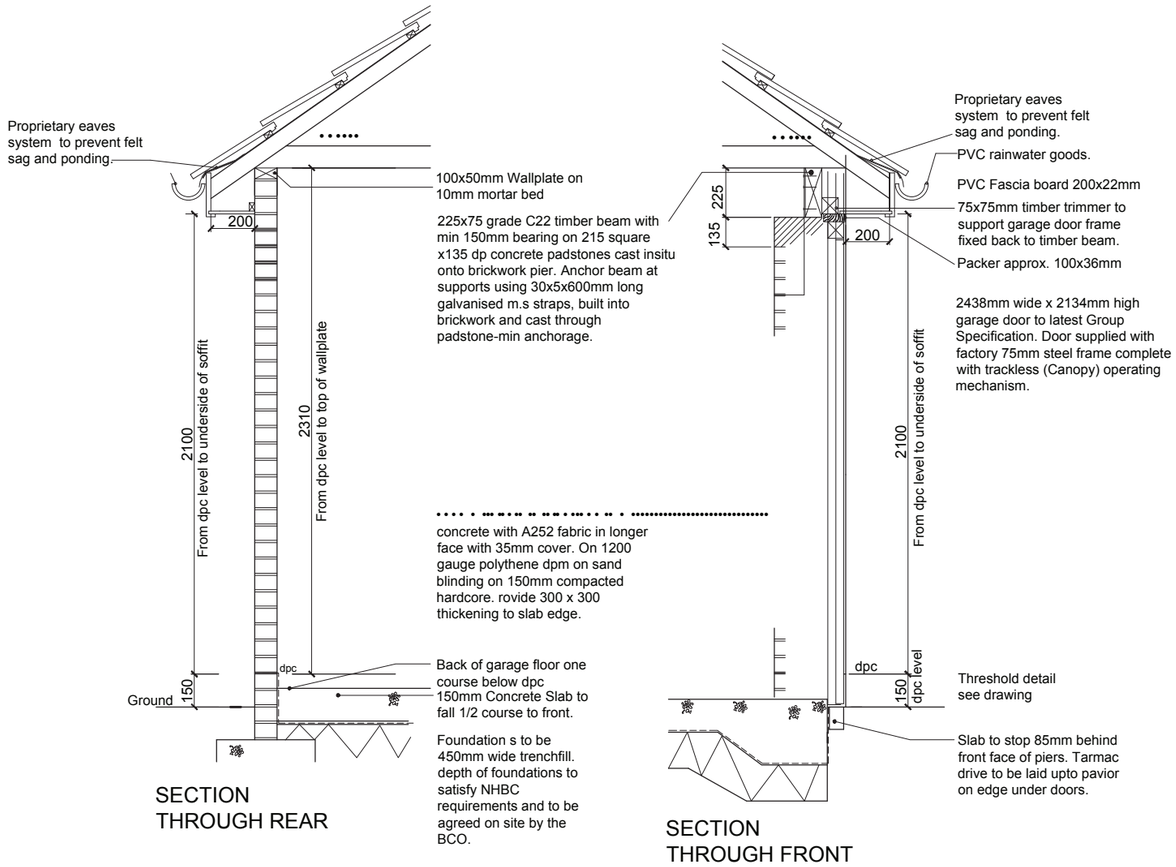

SECTION THROUGH REAR

SECTION THROUGH FRONT

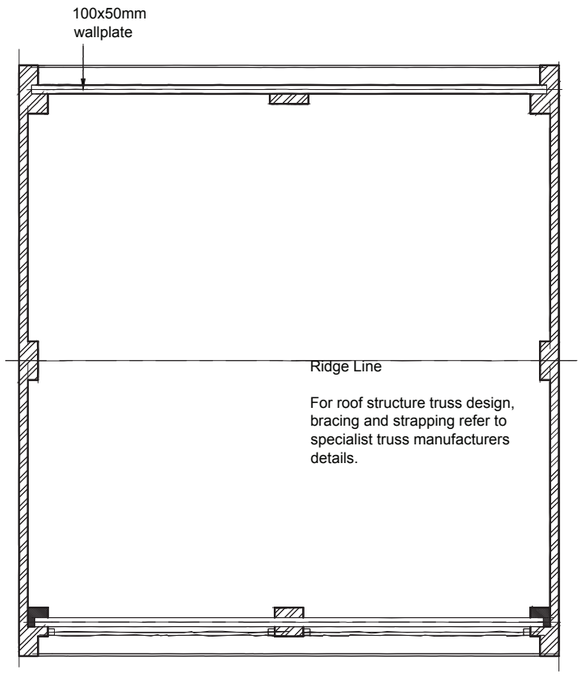

ROOF PLAN

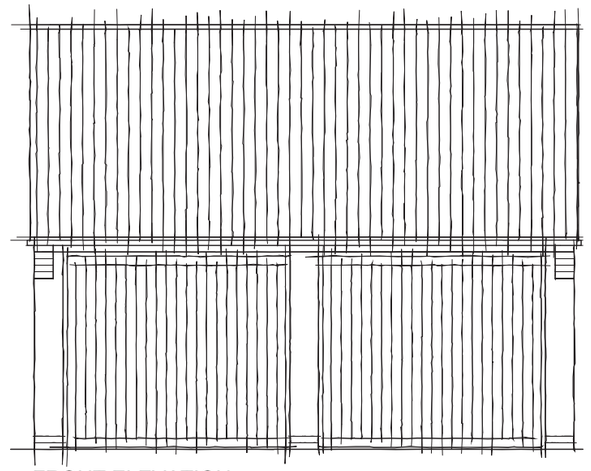

FRONT ELEVATION

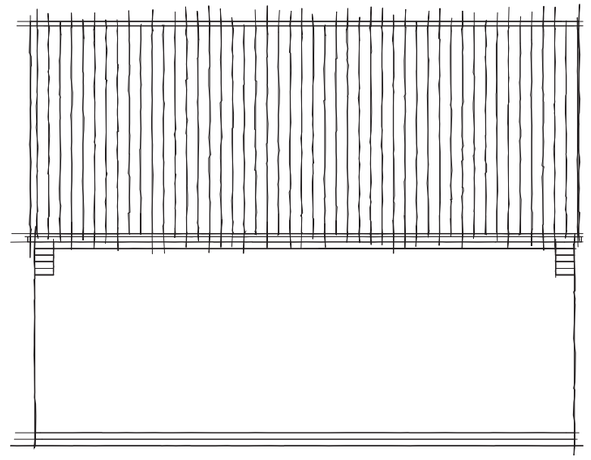

REAR ELEVATION

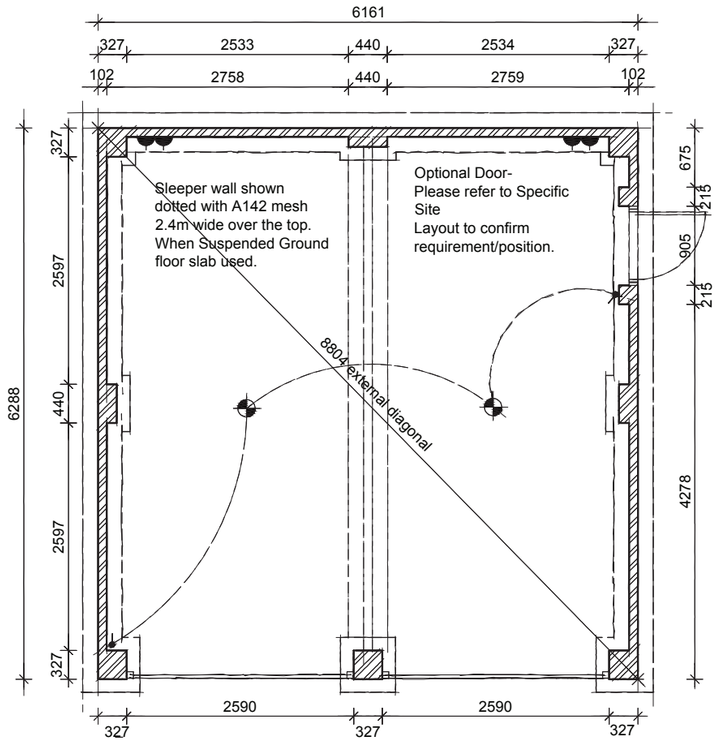

FOUNDATION PLAN

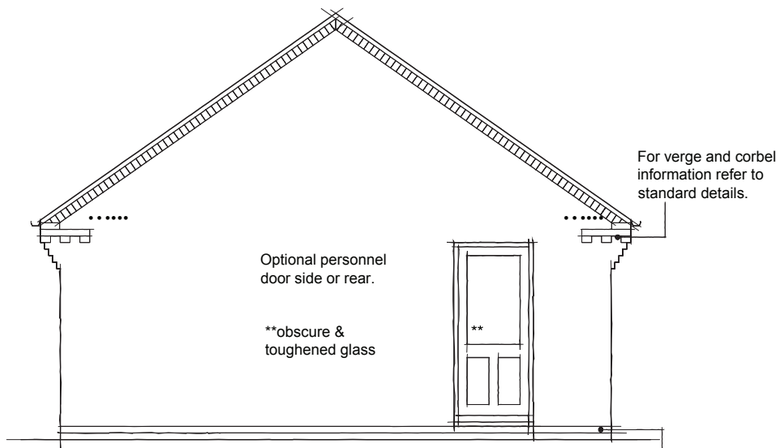

SIDE ELEVATION

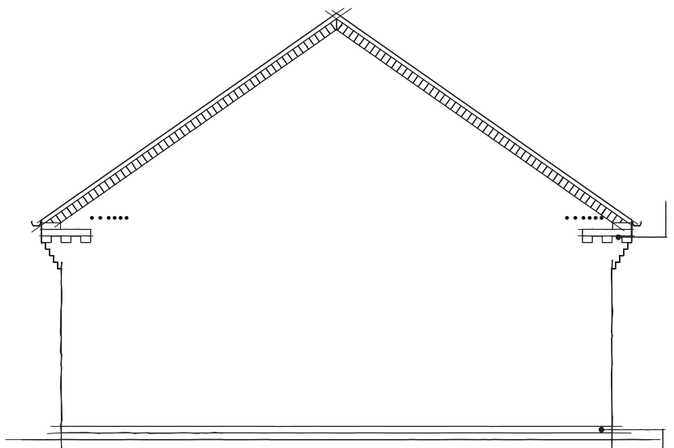

SIDE ELEVATION

House Type: Garage Type GH2G Description: Hormann Garage Door Size Site/Marketing Name: Site Ref: Scale: 1:100 Date: Jun 05 Drawn: O.C Checked: Spec:	Rev:	Description:	Date:

DAVID WILSON HOMES