
Scale = 1:100 @ A3

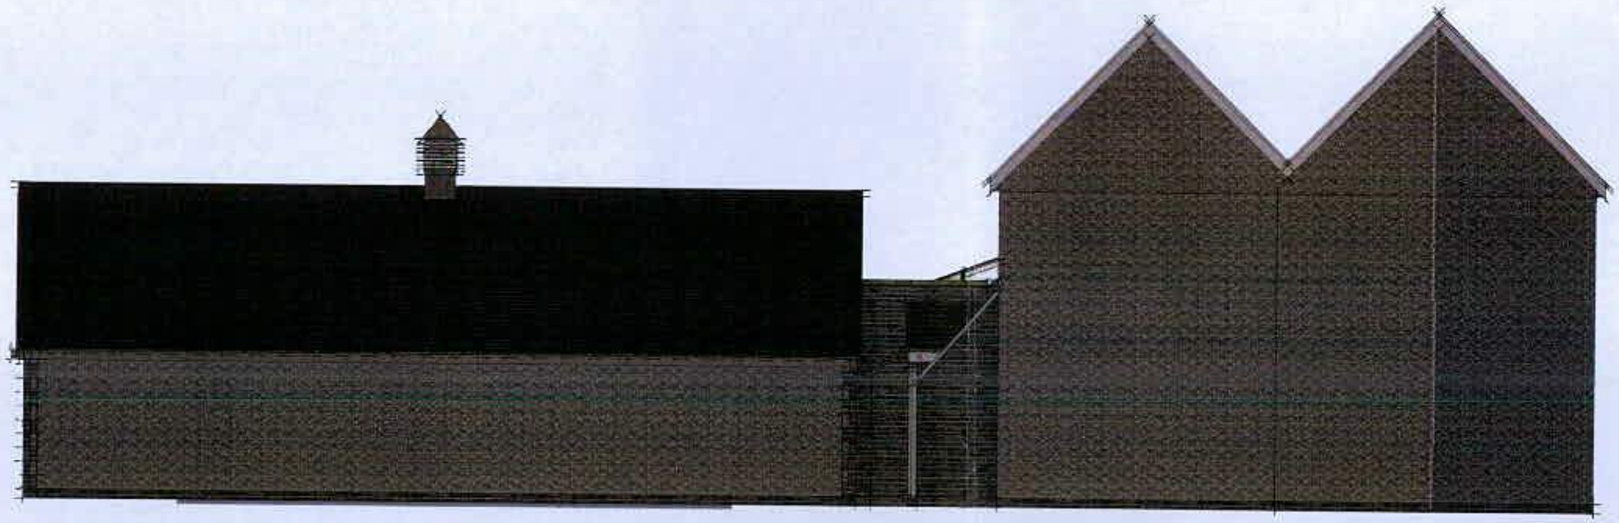

PROPOSED NORTH ELEVATION

DRG. No. 37931/07

0m 5m

1-100 @ A3

PRIME OAK
www.primeoak.co.uk

Proposed

Mr & Mrs Chapman

Oak Framed Orangery & Pool Building - 1:100 Date:27/06/18 - AC/DO/270618/01 - PLN P

ARUN DISTRICT COUNCIL 19/1... Prime Oak Buildings Limited ("Prime Oak") has asserted their right pursuant to s. 77 Copyright, Designs & Patents Act 1988to be identified as the author of this work. The copyright in this drawing vests with Prime Oak and may only be reproduced with permission.