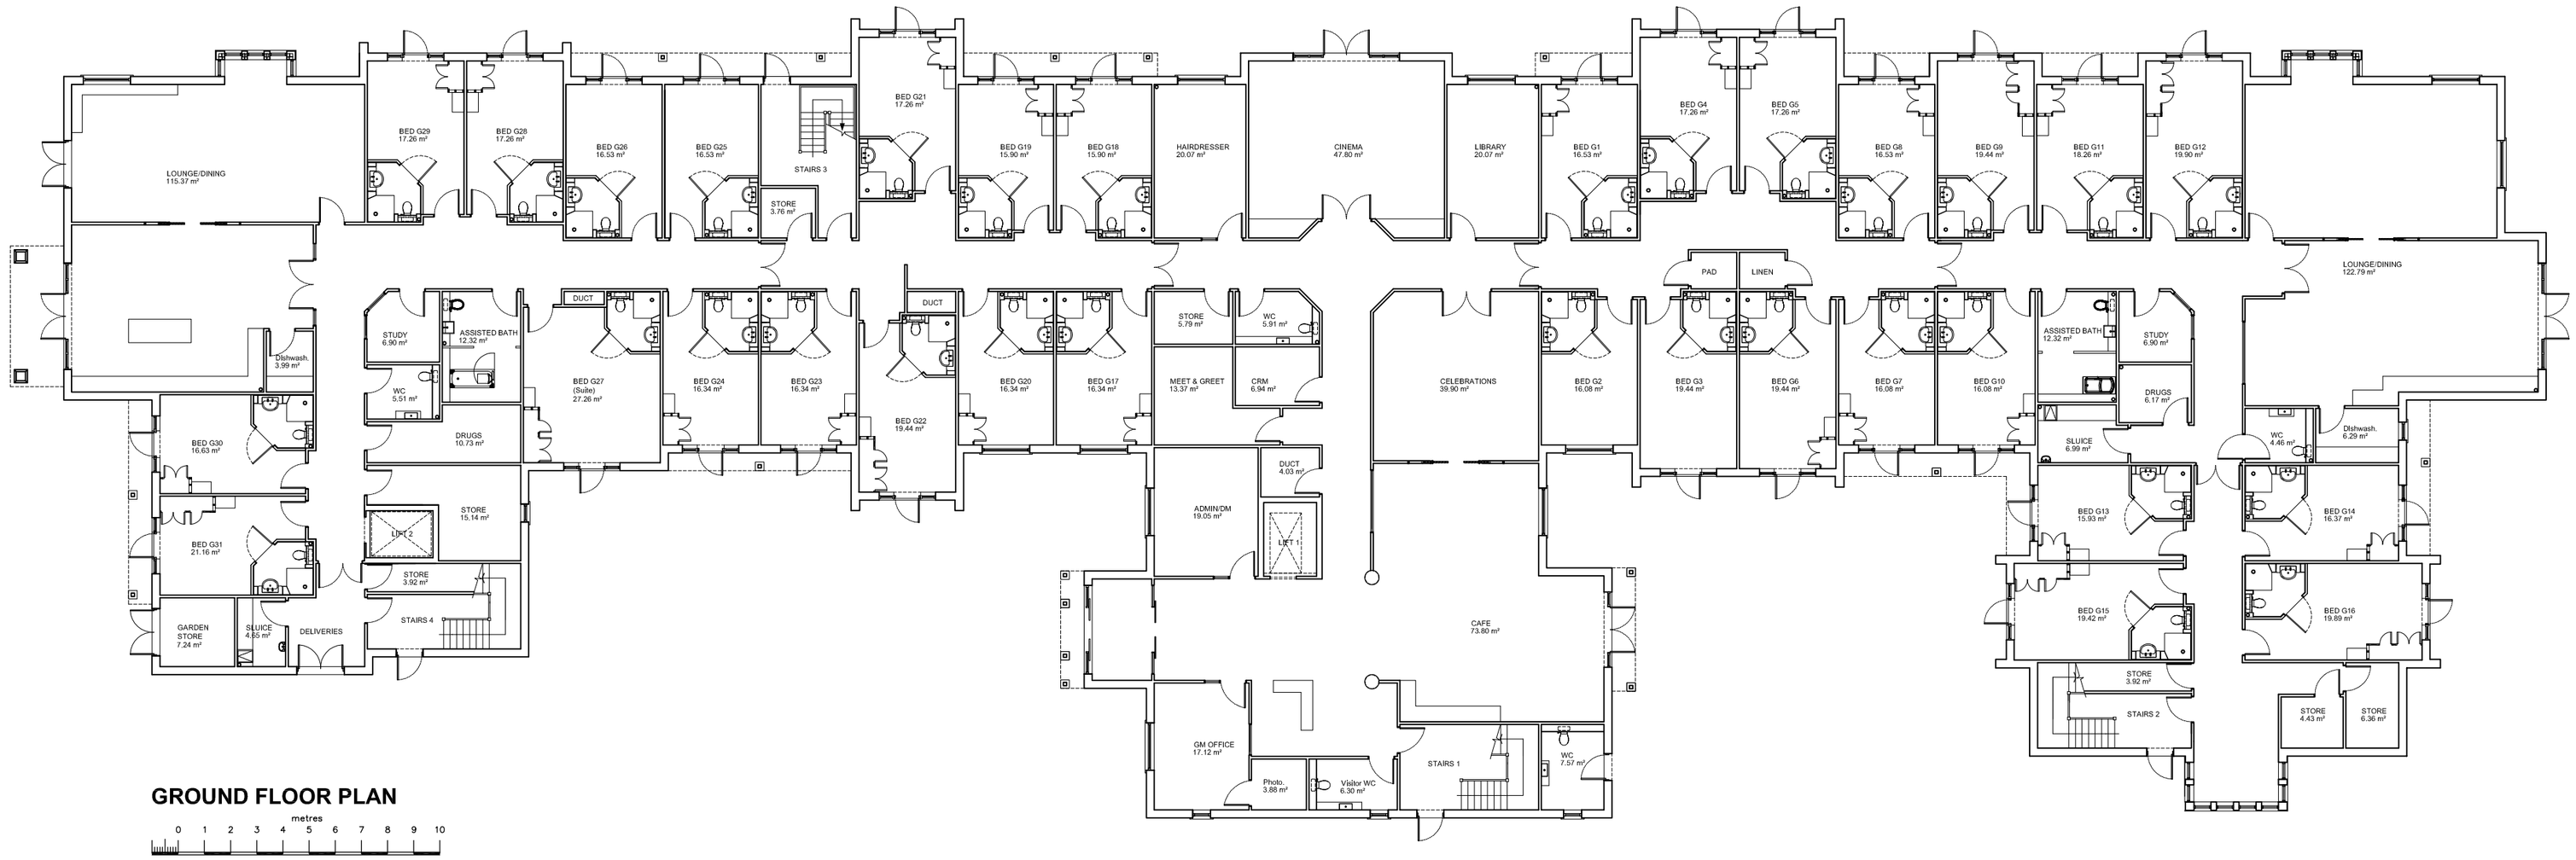


GROUND FLOOR PLAN

metres

0 1 2 3 4 5 6 7 8 9 10

Rev:	Desc:	By:	Date:	Chkd:
F	Amended to Client comments	RAC	15.01.19	.
E	Amended to Client comments	RAC	14.01.19	.
D	Revised to reduced footprint	RAC	08.01.19	.
C	Revised to reduced footprint	RAC	13.08.18	.
B	Site layout removed	RAC	26.07.18	.
A	Updated to current site layout	RAC	28.03.18	.

Buckle Chamberlain Partnership Ltd.
Architects & Architectural Technologists.

Mill House, Llancayo Court,
Llancayo, Usk,
Monmouthshire
NP15 1HY

Tel: 01291 672264
01291 673424
Fax: 01291 671050
Email: enquiries@bucklechamberlain.co.uk

Client	Hallmark Care Homes
Project	Proposed Care Home Pound Place Roundstone Lane Angmering
Drawing	Ground Floor Plan
Date	Feb. 2018
Scale	1:200 @ A2
Drawn by	RAC
Checked by	.
Status	Planning
Drawing No	1388/101 F

ARUN DISTRICT COUNCIL A/913/PL