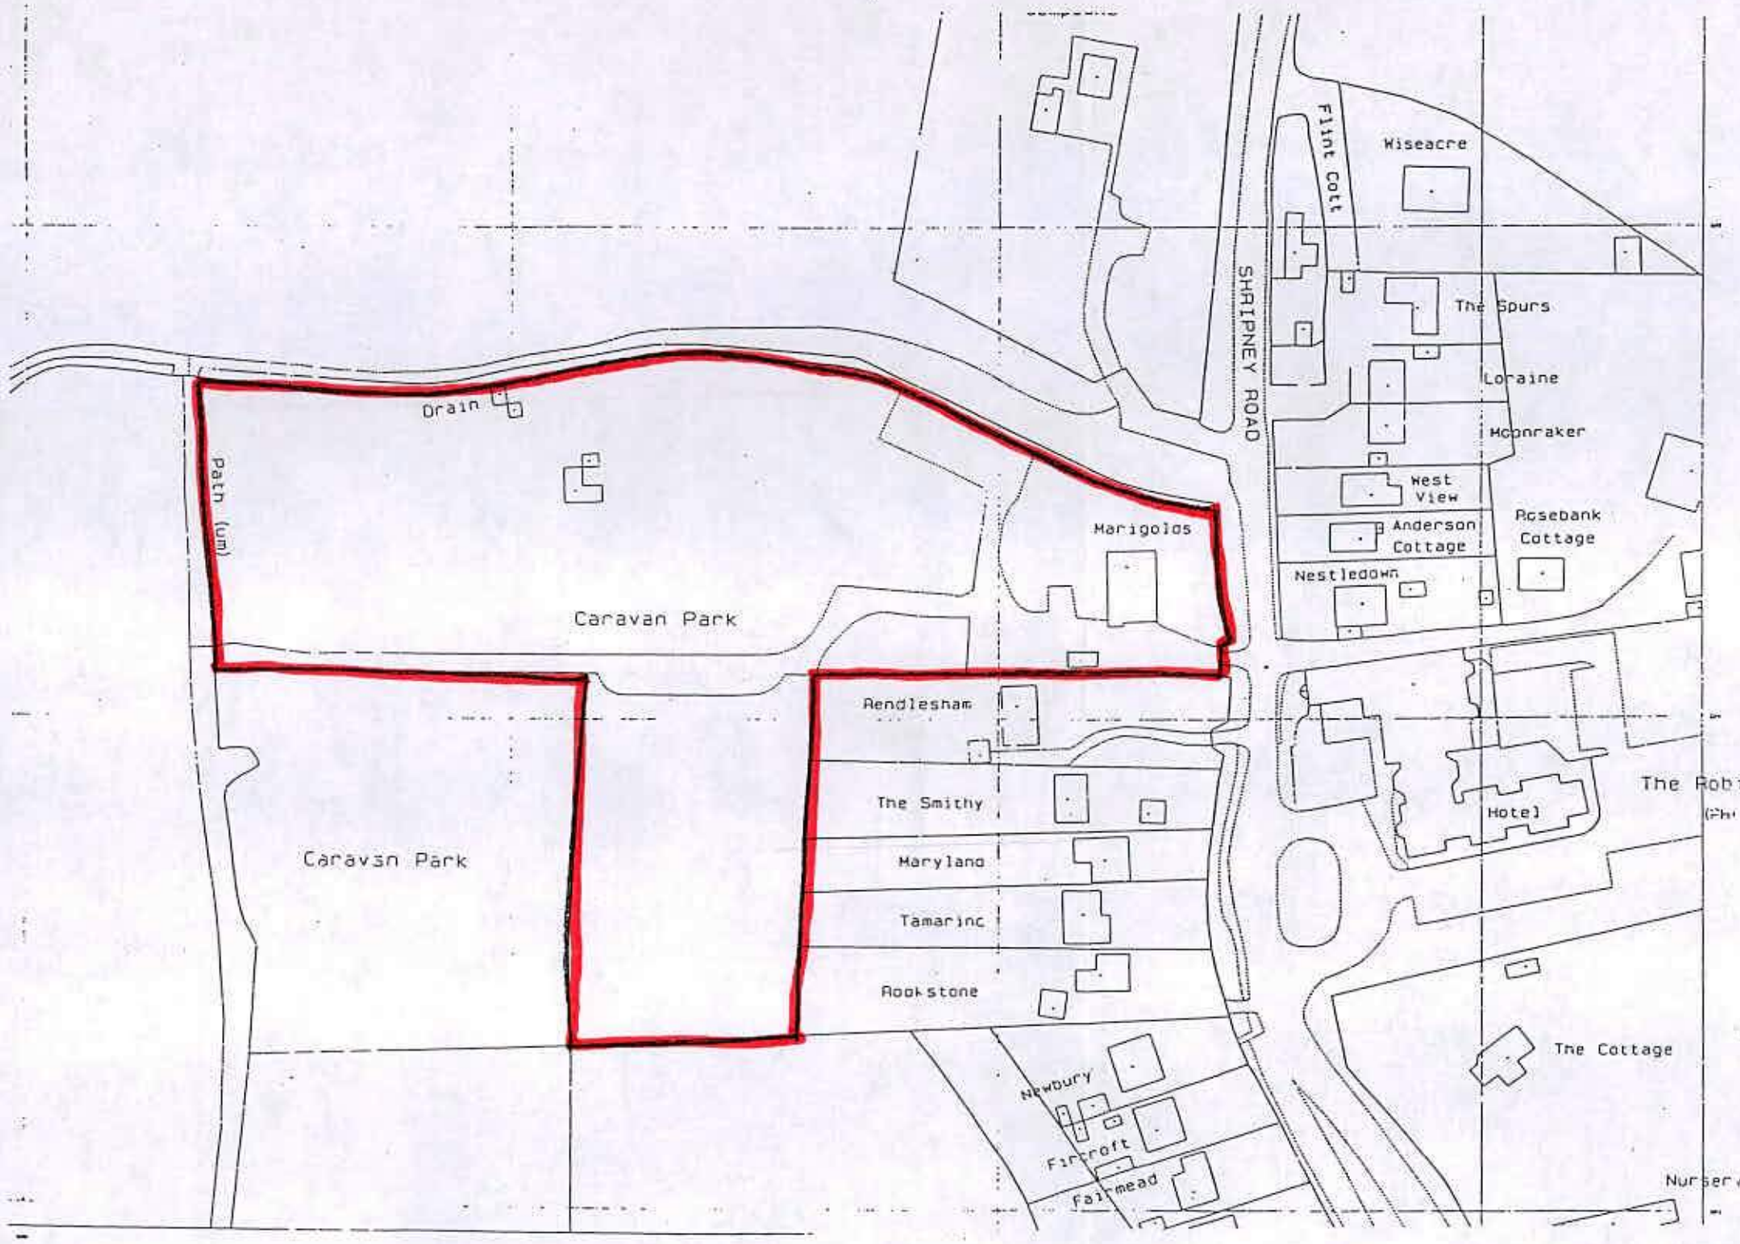

Distribution		Client					
Rev.	Date						
Rev.	Date						

Note:
Dimensions should not be scaled from this drawing.

All dimensions should be checked on site.

This drawing is to be read in conjunction with all other drawings, specifications or schedule of works.

Town and Country Planning Development Consultants

Trull
Tetbury
Gloucestershire
GL8 8SQ
Tel: 01285 841433
Fax: 01285 841456

Client

Project
Land at:
Marigolds Caravan Park,
Shripney Road,
Shripney,
Bognor.

Drawing Title

Existing Site Plan

Scale 1:1250

Date	Drawn by

Stage	Drawing No.	Rev.

ARUN DISTRICT COUNCIL BE/101/13/CLP
RAPIDOS (SW) 53

A3