AMS 100 DIRECT DIGITAL 0000000

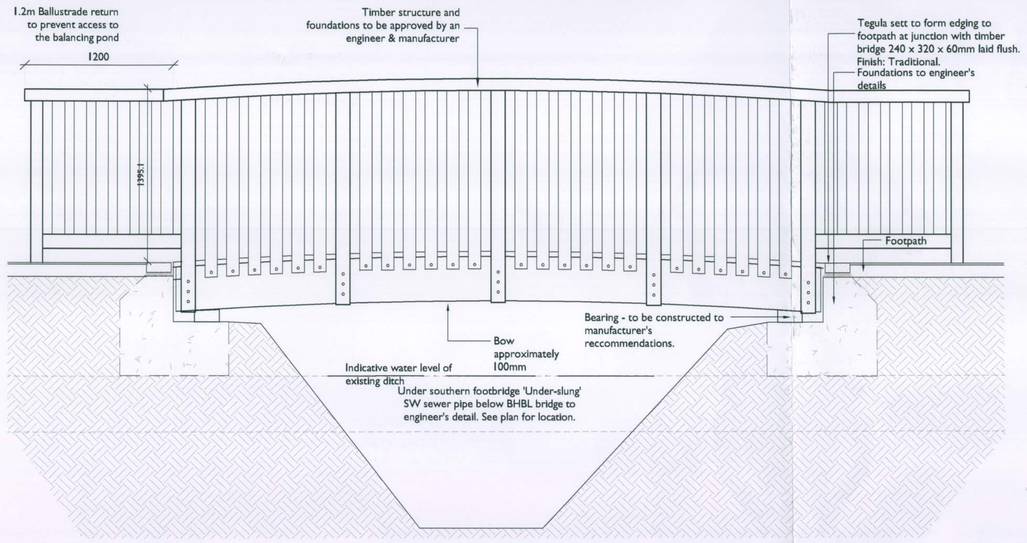

ELEVATION
SCALE 1:25

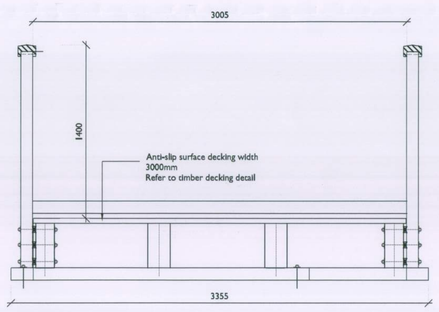

CROSS SECTION
SCALE 1:25

Recommended Manufacturer:
Hardwood Timber Bridge:
Sisum Hardwood Structures Limited (or other approved by engineer and landscape architect)

Sisum Hardwood Structures Limited
Link 18
Clitheroe Down Farm
Stockbridge
Hampshire
SO20 6RJ
Tel 01264 811600
Fax 01264 810600

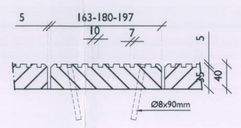

TIMBER DECKING DETAIL
SCALE 1:5

BP DT 1 TYPICAL TIMBER FOOTBRIDGE
SCALE AS SHOWN

BP DT 3 SHARED BLACKTOP FOOTPATH/CYCLEWAY
SCALE 1:25

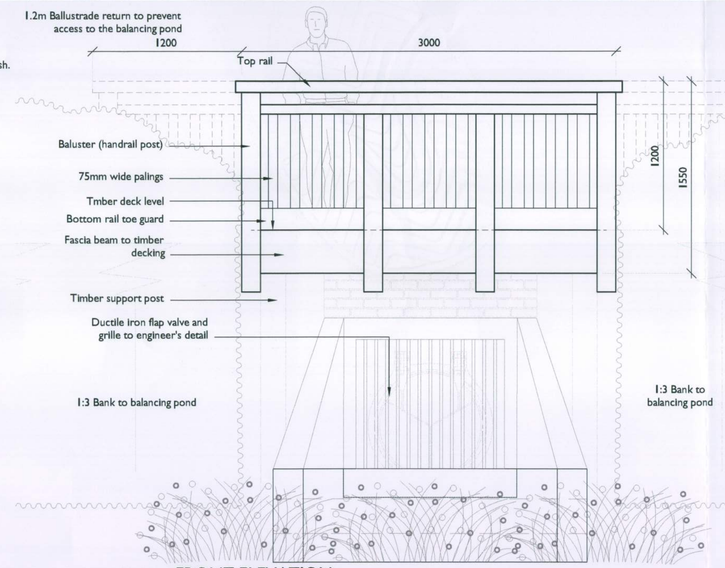

FRONT ELEVATION
SCALE 1:25

BP DT 2 TIMBER VIEWING PLATFORM
SCALE AS SHOWN

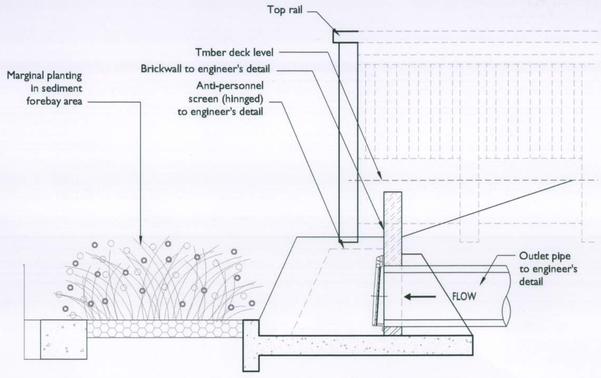

SIDE SECTION
SCALE 1:25

INSET 1 - TIMBER VIEWING PLATFORM

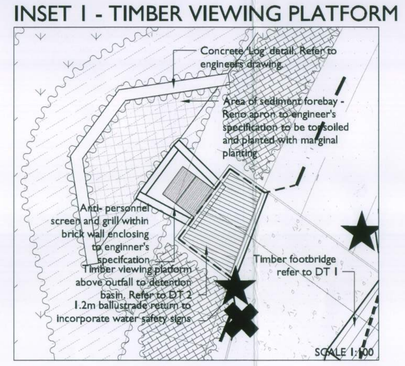

INSET 2 - JUNCTION OF FOOTPATH/CYCLEWAY WITH CHICHESTER ROAD

PERSIMMON HOMES HOUSING DEVELOPMENT AREA

proposals subject to a separate application

BERKELEY HOMES HOUSING DEVELOPMENT AREA

proposals subject to a separate application

PERSIMMON HOMES HOUSING DEVELOPMENT AREA

proposals subject to a separate application

BERKELEY HOMES HOUSING DEVELOPMENT AREA

proposals subject to a separate application

LINK ROAD

BALANCING POND

For balancing pond level information refer to engineer's details

EXISTING RESIDENTIAL AREA

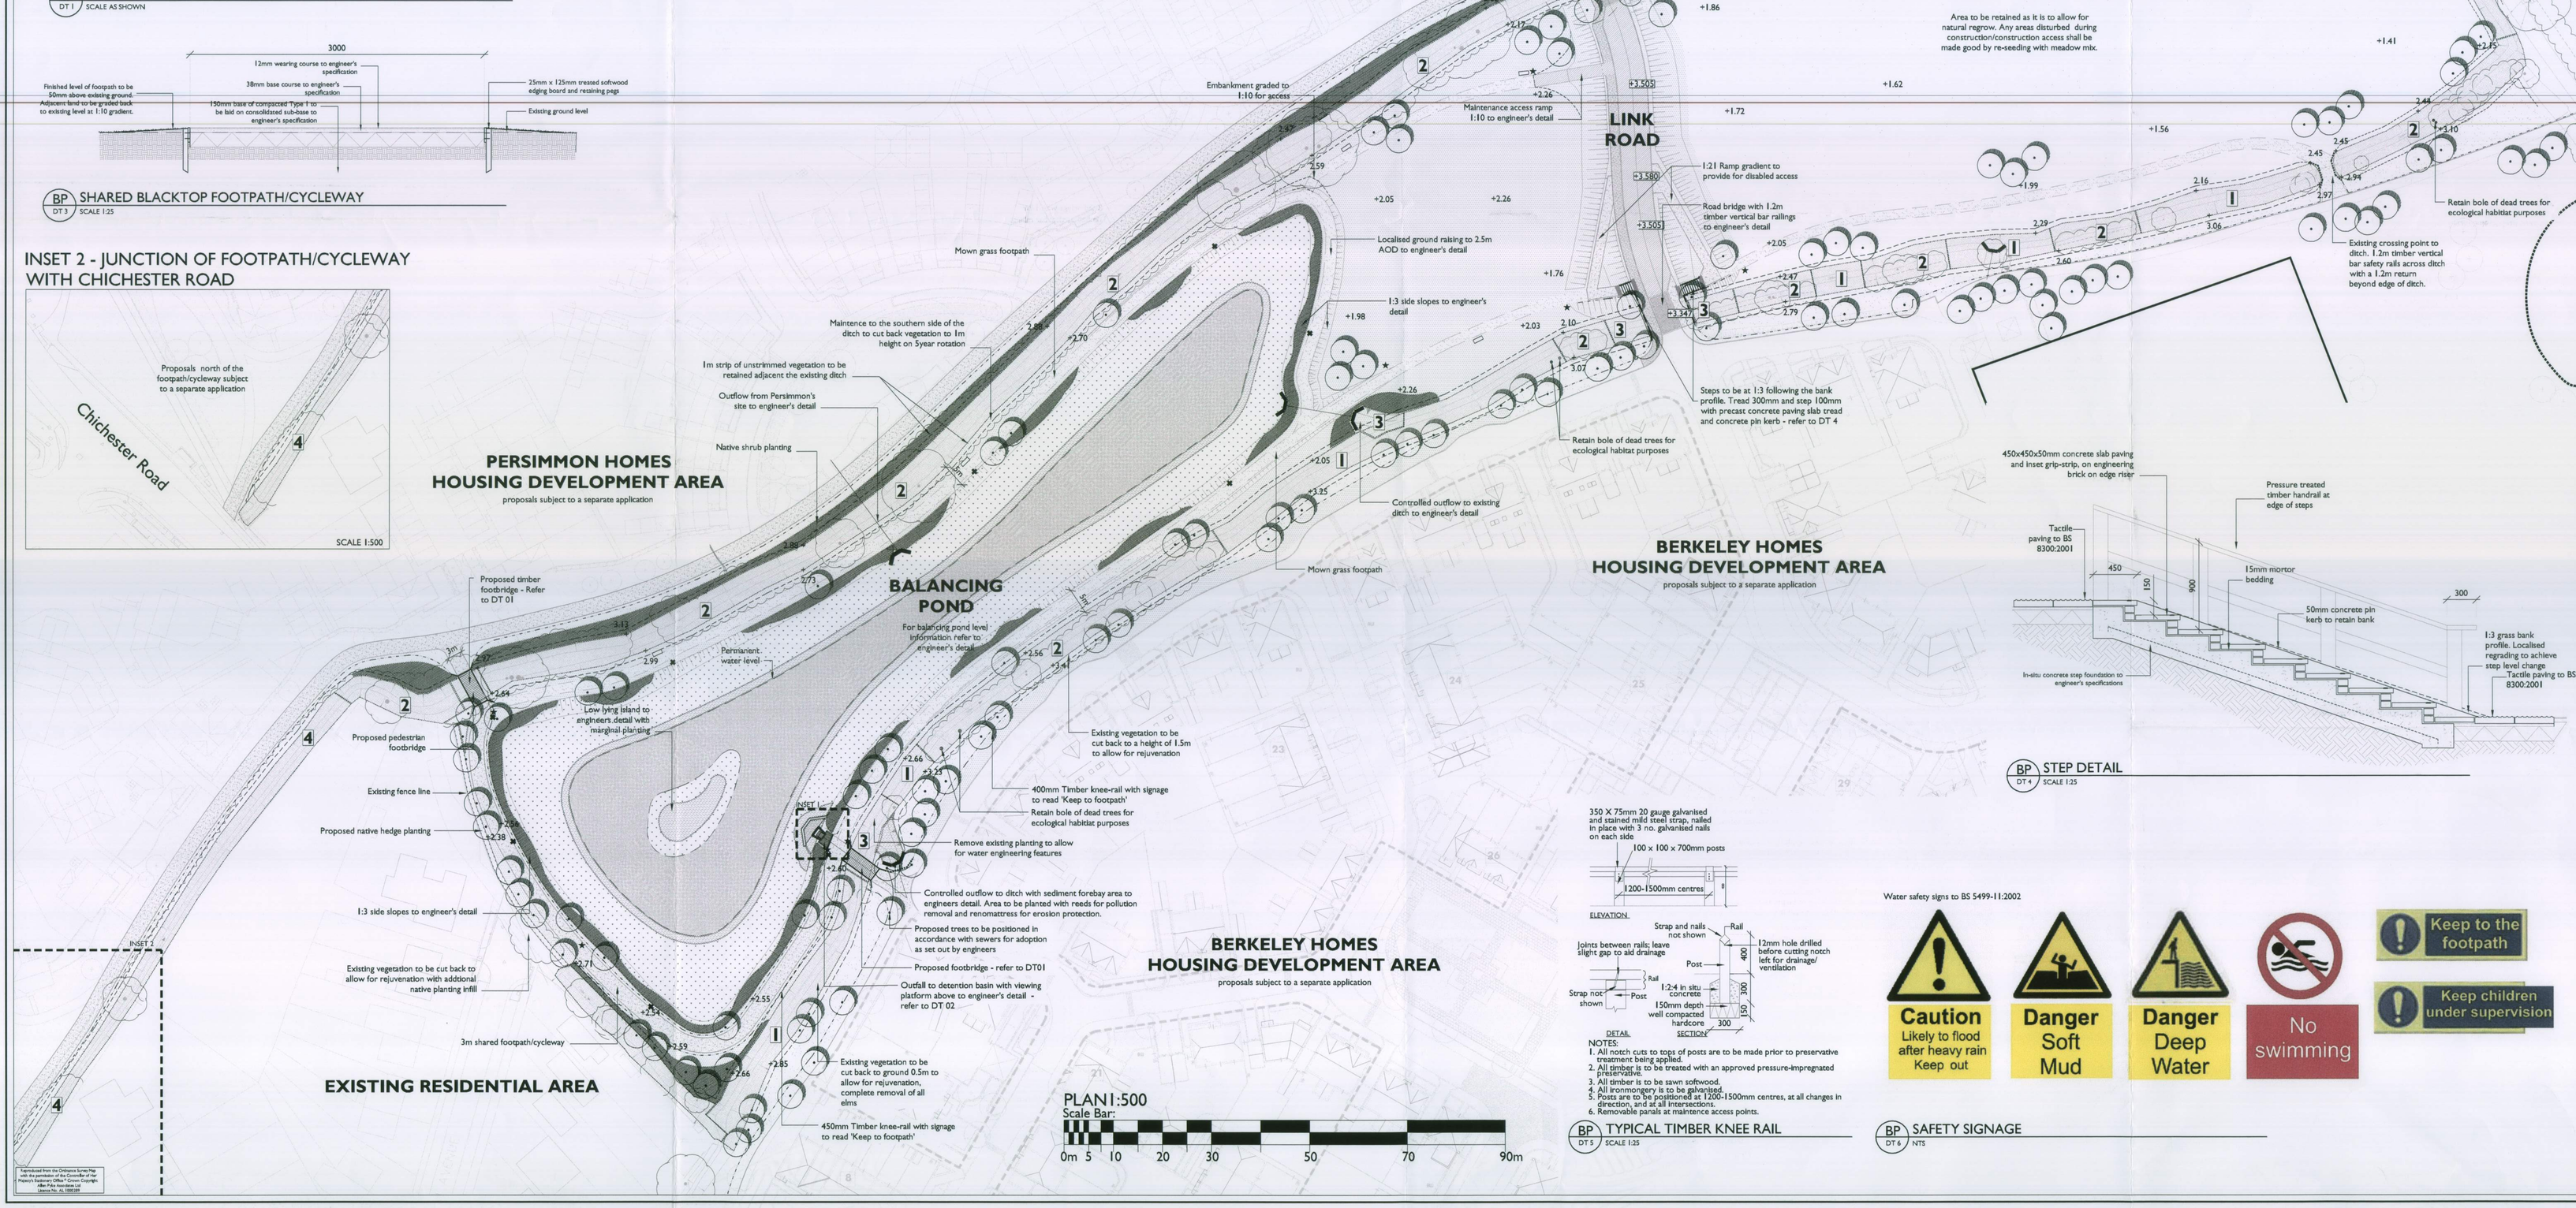

PLAN 1:500
Scale Bar:
0m 5 10 20 30 50 70 90m

NOTES:
1. All notch cuts to tops of posts are to be made prior to preservative treatment being applied.
2. All timber is to be treated with an approved pressure-impregnated preservative.
3. All timber is to be sawn softwood.
4. All ironmongery is to be galvanised.
5. Posts are to be positioned at 1200-1500mm centres, at all changes in direction, and at all intersections.
6. Removable panals at maintence access points.

BP DT 5 TYPICAL TIMBER KNEE RAIL
SCALE 1:25

BP DT 4 STEP DETAIL
SCALE 1:25

Water safety signs to BS 5499-11:2002

BP DT 6 SAFETY SIGNAGE
NTS

APA FILE REFRENCE
2115 LA 01E_General Arrangements Lsc Works.dwg

Notes
This drawing is subject to copyright.
Do not scale from this drawing.
Based on drawing by WSP; Omega
Drawing number
2037/PH1/D-104_GA/08; Masterplan

North

LEGEND

- Existing tree/vegetation to be retained
- Existing tree/vegetation to be removed
- Proposed tree
- Proposed native hedgerow
- Proposed native shrub planting
- Proposed marginal planting
- Proposed amenity grass area
- Proposed informal mown grass path
- Proposed grass area using meadow mix
- Proposed grass area using waterside mix
- Shared 3m footpath/cycle way with tarmac surface and timber pin kerb. Refer to DT 3
- Black top pedestrian path with 50mm concrete pinkerb at back of footway
- Blacktop road surface to engineer's specification
- Area of concrete block paving laid in herringbone pattern
- 1m strip of unstrimmed vegetation to be retained between footpath and the existing ditches
- Timber footbridge structure 1.4m timber verticle bar safety rails with 1.2m return to prevent access - Refer to DT 1
- 1.2m timber verticle bar safety rails with 1.2m return to prevent access at existing crossing point
- 1.2m timber verticle bar safety rails to vehicle/pedestrain ditch crossing on link road
- Indicitve location for seating
- Proposed location for water safety warning signs '*Likely to flood after heavy rain - Caution - Keep out*' & '*Keep children under supervision*' to conform to standard BS5499-11:2002 - Refer to DT 6
- Proposed location for water safety warning sign '*Danger Soft Mud*' to conform to standard BS5499-11:2002 - Refer to DT 6
- Proposed timber knee-rail with occasional '*keep to footpath*' signs to comply with standard BS5499-11:2002 and removable rails at maintenance access points - Refer to DT 5
- 1 — Ditch management area 1 - cut back vegetation all ground level, selective clearing of all Elms (kill stump to ensure regrowth does not occur). Individual trees to be retained unless shown to be removed.
- 2 — Ditch management area 2 - cut back vegetation to a height of 1.5m, selective clearing of all Elms (kill stump to ensure regrowth does not occur). Individual trees to be retained unless shown to be removed, boles of trees shown to be retained for ecological value.
- 3 — Ditch management area 3 - removal all existing vegetation to allow for engineering works, native waterside planting where possible
- 4 — All existing vegetation retained as existing

NB: All fallen trees across ditches to be removed as potential hazard.

- +2.03 — Existing levels
- +3.347 — Proposed levels

NOTES:
For planting proposal refer to 2115 PP 02A.

Area to be maintained as meadow grassland in accordance with nature conservation chapter in the Environmental Statement and Bioscan report No. E13367C7 prepared in July 2007.

For engineer details for balancing pond refer to WSP Phase 1, Balancing Pond, General Arrangement plan 2037/PH1/D/D104 B

All details are indicative and subject to further detail design and engineer's approval.

Prepared in association with
Nicholas Pyke
Landscape Architect

Rev	Description	Date	Drawn	Checked
E	Amendmess to ramp gradient and location of benches, base for planting	12/06/08	LP	NP
D	Minor amendmets + trees moved away from swale area	09/05/08	LP	NP
C	Minor amendmess following client comments, Insert for Chichester Road added	06/05/08	LP	NP
B	Amendments made in accordance to Client's comments	02/05/08	LP	NP
A	Drawing amended following client comments at design team meeting 02/04/08	11/04/08	LP	NP

Drawing Status
FOR PLANNING

Allen Pyke Associates
Landscape architecture Urban design Environmental planning
The Factory, 2 Acre Road,
Kingston upon Thames,
Surrey KT2 6EF
T 020 8549 3434 F 020 8547 1075
www.allenpyke.co.uk
KINGSTON UPON THAMES • CAMBRIDGE
A registered practice of the Landscape Institute

Client: Berkeley Homes (Southern) Ltd	Scale: See scale bar Print to A0
Project: North Bersted, Bognor Regis, West Sussex	By/Chk: LP/NP
Drawing Title: Landscape Proposals for Balancing Pond and Associated Open Space	Date: 18/03/08
Drawing Number: 2115 LA 01	Revision: E

Extracted from the Ordnance Survey Map with the permission of the Controller of Her Majesty's Stationery Office, © Crown copyright. Allen Pyke Associates Ltd Licence No. 100031448