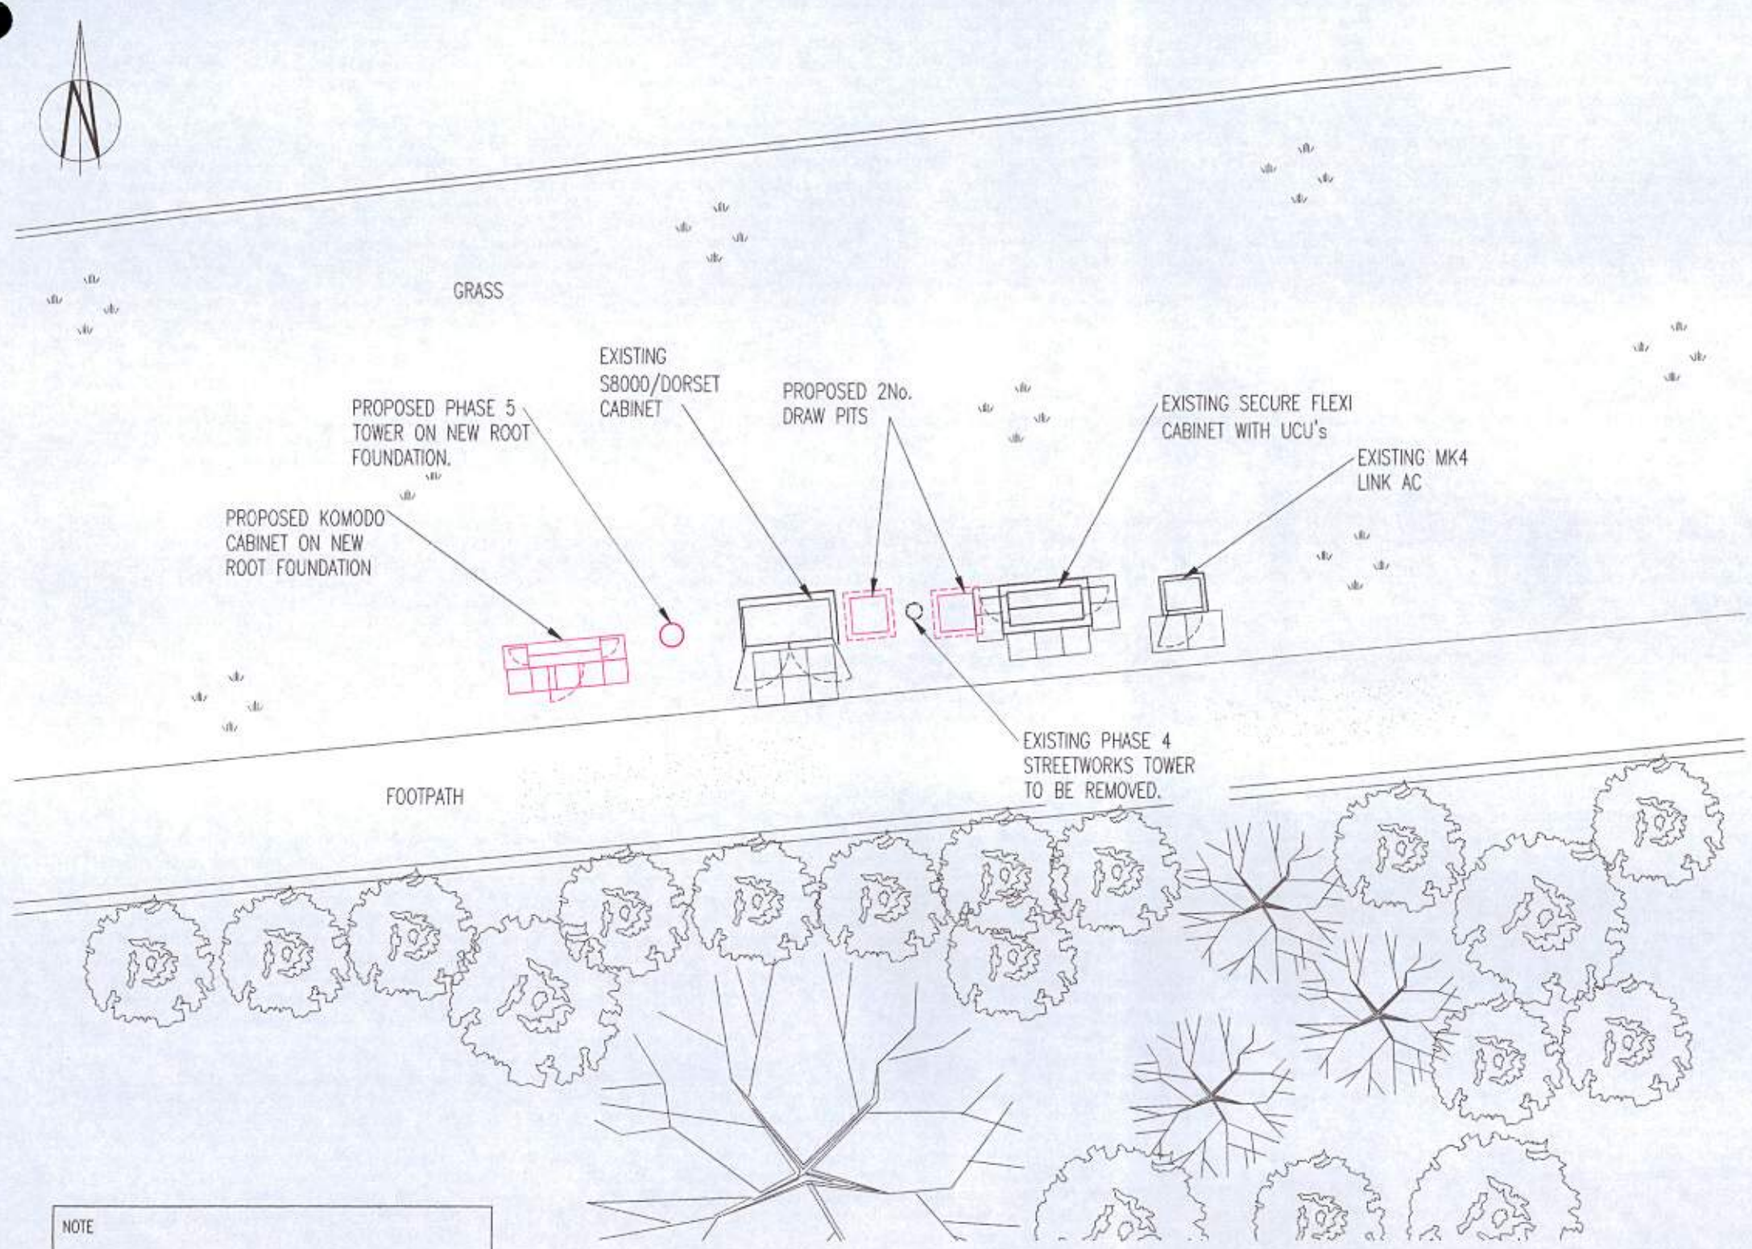


NOTE

1. STREETWORKS SAFETY SIGN ATTACHED TO TOWER 2000 BELOW ANTENNA ON ACCESS SIDE

2. ELECTRICAL SAFETY SIGN TO BE FITTED ON OUTSIDE OF METER CABINET DOOR (LINK AC)

3. ENTRY SIGN TO BE FITTED ON INSIDE OF STREETWORKS CABINET DOORS

4. ANTENNA-1 SAFETY SIGN TO BE FITTED TO TOWER 200 BELOW EACH ANTENNA ON BORE SIGHT

SITE PLAN

SCALE 1:200

LOCATION OF PROPOSED SAMSUNG CABINET:-
DMS: 050:48:09.422N 000:40:56.569W

A3

COVENTRY CONFIG.	NOM/RDS DATE/REV.
B1y/i/2	NOM. 30/04/2015

No.	Revision	Date	By	ckd
A1	PRELIMINARY ISSUE FOR APPROVAL	17/06/15	AM	REM

MBNL

6 Anglo Office Park
67 White Lion Road
Amersham
HP7 9FB

Tel: 01494 762 923
Email: info@mbnl.co.uk

WHP Wilkinson Helsby
Unit 17B, Astley Way Industrial Estate
Astley lane, Swillington, Leeds
LS26 8XT

Tel: 0113 3023550 Fax: 0113 2876834
e-mail: info@wilkinson-helsby.co.uk

Site Name & Address:
ROWAN WAY STREETWORKS,
BOGNOR REGIS,
WEST SUSSEX, P022 9QQ

Title:
PROPOSED TELECOMMUNICATIONS
STREETWORKS UPGRADE
SITE LAYOUT

Purpose of Issue:
APPROVAL

Drawing No:
55843 – 02

Cell No:	MBNL ID:
55843	ARN005

Issue:	Scale:		Ch'd:		Date:
A1	AS STATED		REM		17/06/15
	Drn: AM	Date: 09/06/15	App: REM		Date: 17/06/15

ARUN DISTRICT COUNCIL BE/117/15/TEL