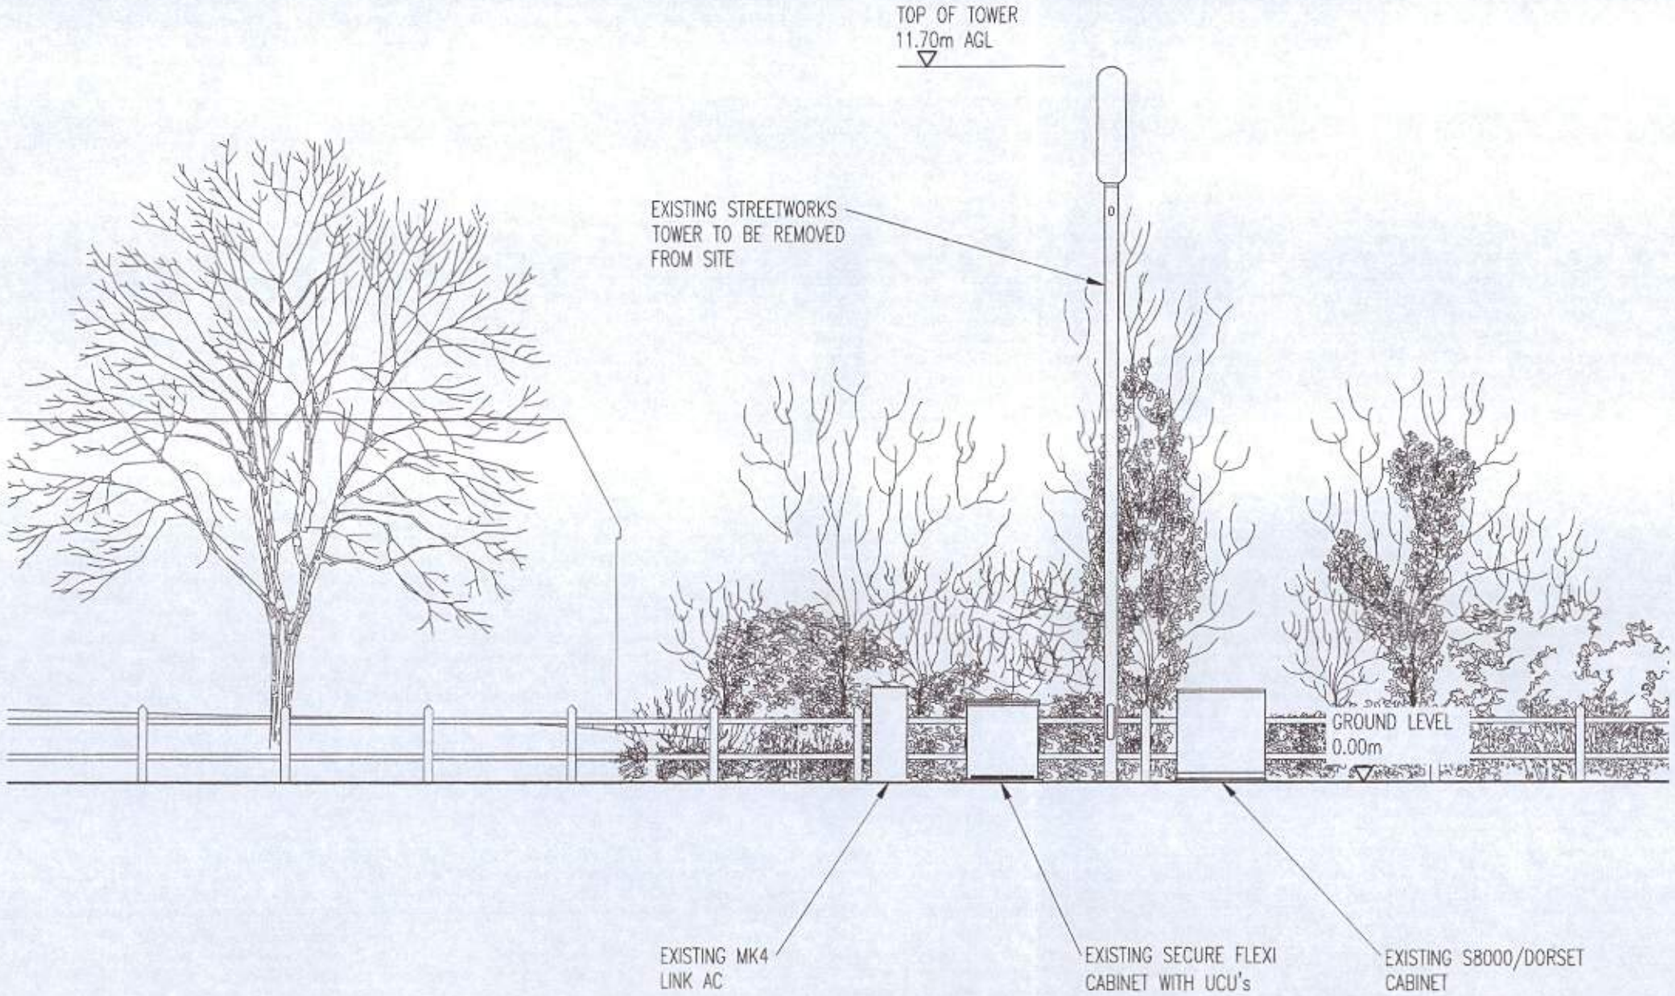


EXISTING NORTH ELEVATION

SCALE 1:100

A3

COVENTRY CONFIG.	NOM/RDS DATE/REV.
B1y/i/2	NOM. 30/04/2015

No.	Revision	Date	By	ckd
A1	PRELIMINARY ISSUE FOR APPROVAL	17/06/15	AM	REM

MBNL

6 Anglo Office Park
67 White Lion Road
Amersham
HP7 9FB

Tel: 01494 762 923
Email: info@mbnl.co.uk

WHP Wilkinson Helsby
Unit 17B, Astley Way Industrial Estate
Astley lane, Swillington, Leeds
LS26 8XT

Tel: 0113 3023550 Fax: 0113 2876834
e-mail: info@wilkinson-helsby.co.uk

Site Name & Address:
ROWAN WAY STREETWORKS,
BOGNOR REGIS,
WEST SUSSEX, PO22 9QQ

Title:
PROPOSED TELECOMMUNICATIONS
STREETWORKS UPGRADE
EXISTING SITE ELEVATION

Purpose of Issue:
APPROVAL

Drawing No:
55843 – 04

Cell No:	MBNL ID:
55843	ARN005

Issue:	Scale:		Ch'd:		Date:
A1	AS STATED		REM		17/06/15
	Drn: AM	Date: 09/06/15	App: REM		Date: 17/06/15

ARUN DISTRICT COUNCIL BE/117/15/TEL