CDM 2015 Health & Safety Information

This information relates only to 'Significant Hazards' identified on this drawing and is to be read in conjunction with the Designer's Hazard Register.

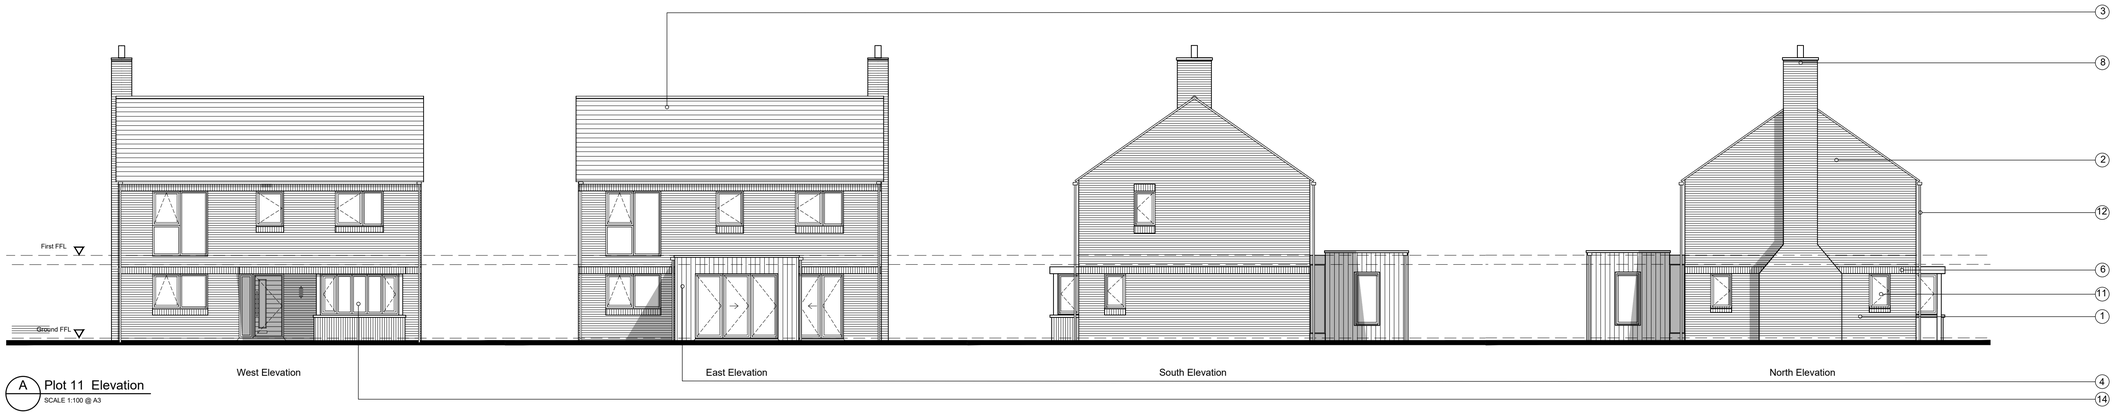

A Plot 11 Elevation
SCALE 1:100 @ A3

B Plot 16 Elevation
SCALE 1:100 @ A3

N

Location Key Plan 1:1250

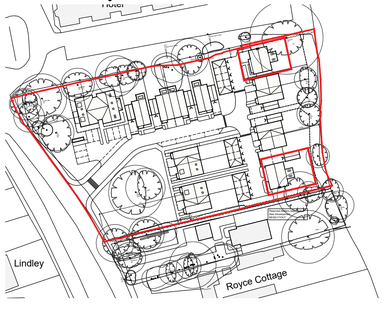

Materials Key

1. Grey Brick
2. Red Brick
3. Slate Roof Tiles
4. Timber Weatherboard
5. Dark Grey Brick Cill
6. Dark Grey Brick Soldier Course
7. Brick Detailing
8. Chimney
9. Composite Door
10. Metal Flat Roof Canopy
11. Grey PPC aluminium windows
12. Aluminium Black Rainwater Goods
13. Flat Roof Bay Window
14. Timber clad flat roof element
15. Juliet Balcony with black metal railings
16. Timber Clad Dormer Window
17. Brick, Vertical Bike Store
18. Balcony with glazed balustrade
19. Glazed join
20. Rooflight
21. Timber detail
22. Bay window with dark grey brick

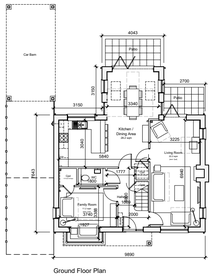

Ground Floor Plan

Plots 16
4 Bedroom 8 Person House
126.36 sqm / 1359 sqft GIA

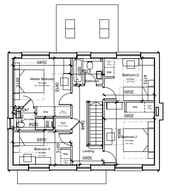

First Floor Plan

P1 17.12.19 Reserved Matters Submission MP AK

Rev Date Revision Details Dr Ch

London: 76 Great Suffolk Street
London, SE1 0BL
T 0207 928 2773 E london@ecearchitecture.com
Sussex: Brooklyn Chambers, 11 Goring Road
Worthing, West Sussex, BN12 4AP
T 01903 248777 E sussex@ecearchitecture.com
Bristol: Westworks, Colston Tower
Colston Street, Bristol, BS1 4XE
T 0117 214 1101 E bristol@ecewestworks.com

ECE Architecture
www.ecearchitecture.com

Client's Name
Castle Property Developments Ltd.

Job Title
The Cottage, Shripney Road, Bognor, PO22 9PA

Drawing Title
Type B Proposed Elevations
Plots 11 & 16

Scale
1:100 @ A1 / 1:200 @ A3

metres 2 4 6 8 10

Drawn	Checked	Date
MP	AK	15.11.2019

Job No	Drawing No	Rev
6656	PL-023	P1

Status
APPROVAL

CAD Plot date: 17/12/2019 - 14:47:43 6656 mast.dwg

© ECE Architecture Limited. No dimensions to be scaled from drawing except for the purposes of Planning Applications. The contractor should check all dimensions on site. It is the contractors responsibility to ensure compliance with Building Regulations.

ARUN DISTRICT COUNCIL BE/137/19/RES