
ARUN DISTRICT COUNCIL REVISIONS

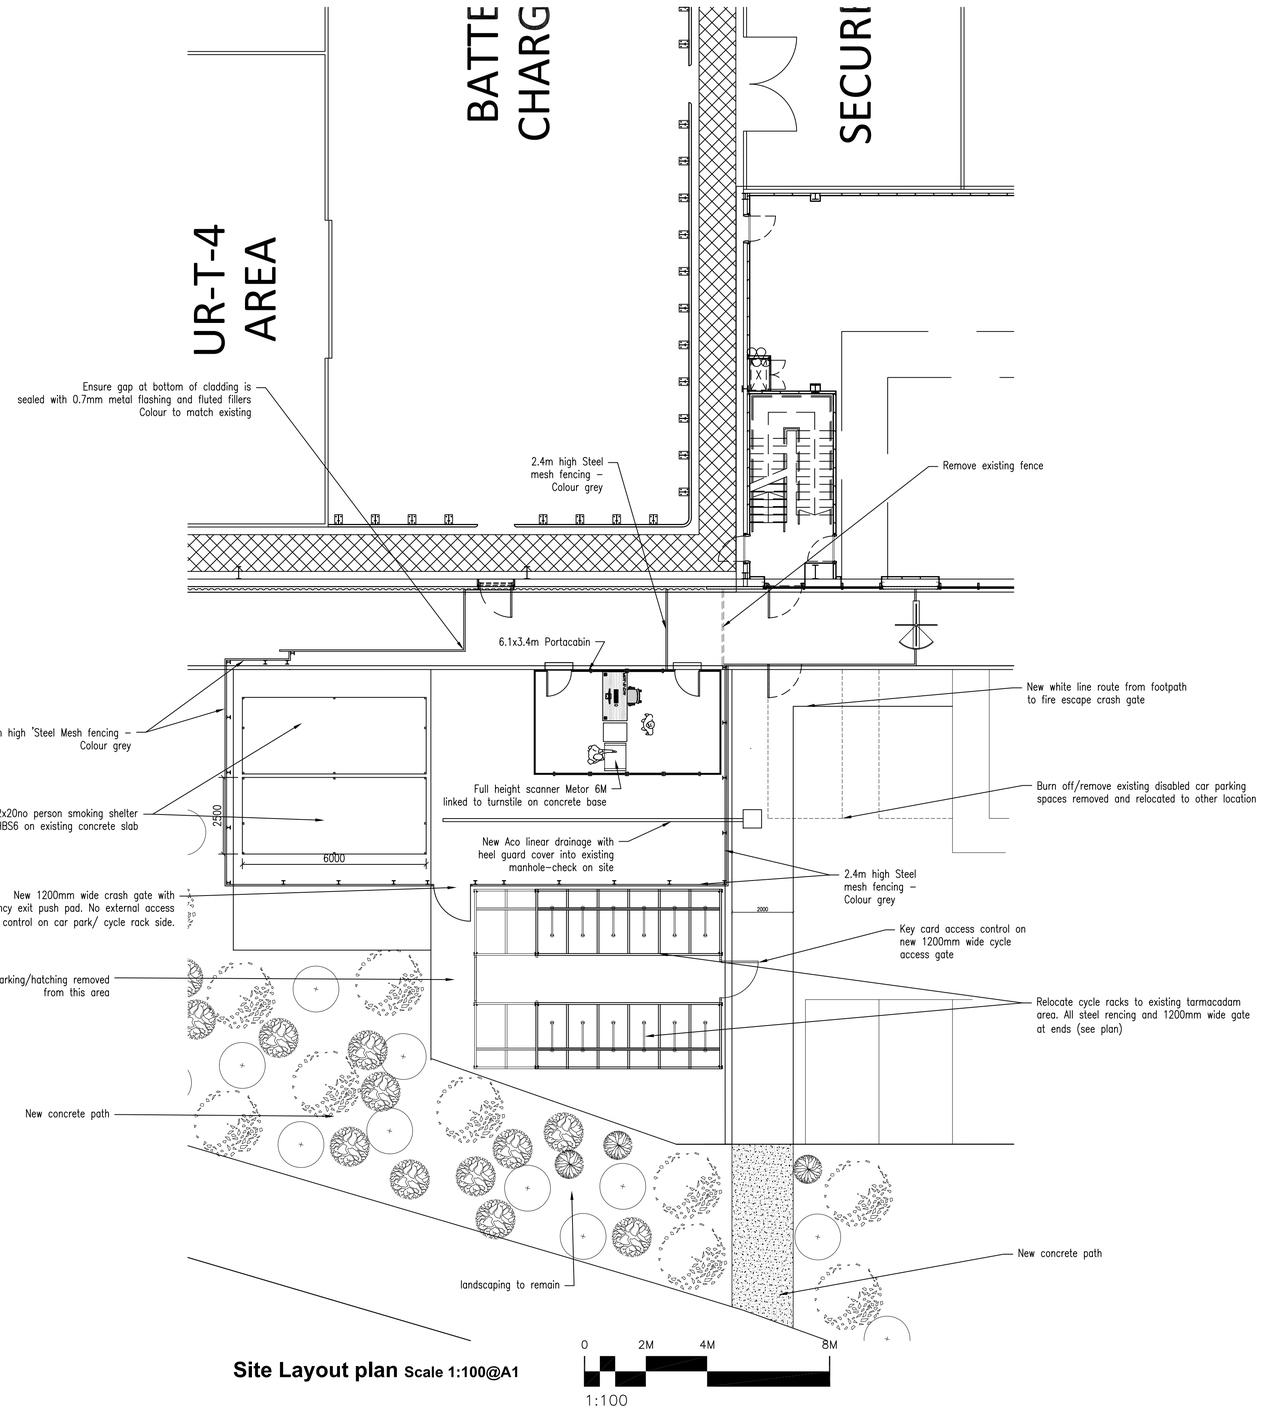


Site Layout plan Scale 1:100@A1




Proposed 20 person smoking shelter. premierlimited.co.uk




Example of steel mesh fencing - Lang and Fulton

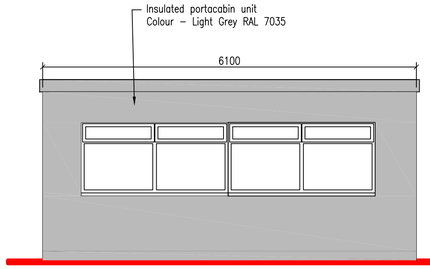


Portacabin Front Elevation Scale 1:50 @ A1

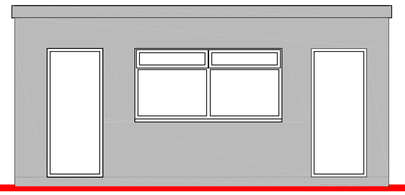

Portacabin Rear Elevation Scale 1:50 @ A1

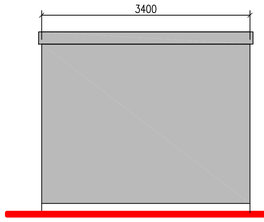

Portacabin Side Elevation
Scale 1:50 @ A1

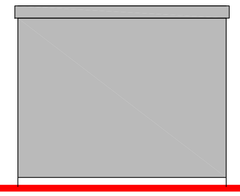

Portacabin Side Elevation
Scale 1:50 @ A1

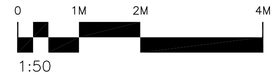


Photo of existing cycle shelters to be located (see plans)

CONSTRUCTION DESIGN MANAGEMENT

THIS PROJECT IS TO CONFORM TO C.D.M. REQUIREMENTS
SPECIFIC RISKS RELATING TO THIS DRAWING ARE:

Risk Description	Classifiction	Action

Rev	Description	Date
A	Existing cycle shelters photo added	Feb 18

COPYRIGHT OF THIS DRAWING IS RESERVED BY ALPHA DESIGN LTD .DO NOT COPY WITHOUT WRITTEN PERMISSION.

DRAWINGS IN ELECTRONIC FORMAT ARE FOR INFORMATION ONLY AND SUPPLIED WITHOUT PREJUDICE. DO NOT ISSUE TO THIRD PARTY WITHOUT EXPRESSED WRITTEN PERMISSION

DO NOT SCALE OR DIGITIZE ANY INFORMATION FROM THIS DRAWING, ONLY USE STATED DIMENSIONS. CHECK DIMS PRIOR TO CONSTRUCTION. IF IN DOUBT ASK. MAIN CONTRACTOR AND SUB CONTRACTORS MUST COMPLY WITH ALL ASPECTS OF THE CURRENT BUILDING REGULATIONS, CODES OF PRACTICE AND HEALTH AND SAFETY LEGISLATION

Job Title

Security Airlock

Rolls Royce Motor Cars Ltd
Bognor Regis

Drawing Title

Proposed Security Airlock Layout (Larger Scale)

Alpha Design Ltd

ARCHITECTURAL DESIGN
PRINCIPAL DESIGNER
SWEPT PATH ANALYSIS
SBEM EPCS BREEAM

ALPHA DESIGN LTD
GROUND FLOOR
657 HIGH STREET
KINGSWINFORD
DY6 8AL

TEL NO :- 01384 270700

Email :-info@alphadesignltd.co.uk
Web :-www.alphadesignltd.co.uk

Drawn by	Checked by	Scale	Date
DW		Varies @ A1	Jan 18

Job Number	Drawing Number	Revision
1091	05	A