Copyright of this drawing is the property of Urban Edge Architecture Limited. It must not be reproduced or amended nor used in the execution of any works whether in conjunction with the proposed works for which it is prepared or otherwise without the express consent in writing of Urban Edge Architecture Limited.

Urban Edge Architecture Limited
One Scotgate Mews, Scotgate,
Stamford, Lincolnshire, PE9 2FX.

Tel. ++44 (0)1780 755 665
Fax. ++44 (0)1780 755 360

For information only DO NOT SCALE

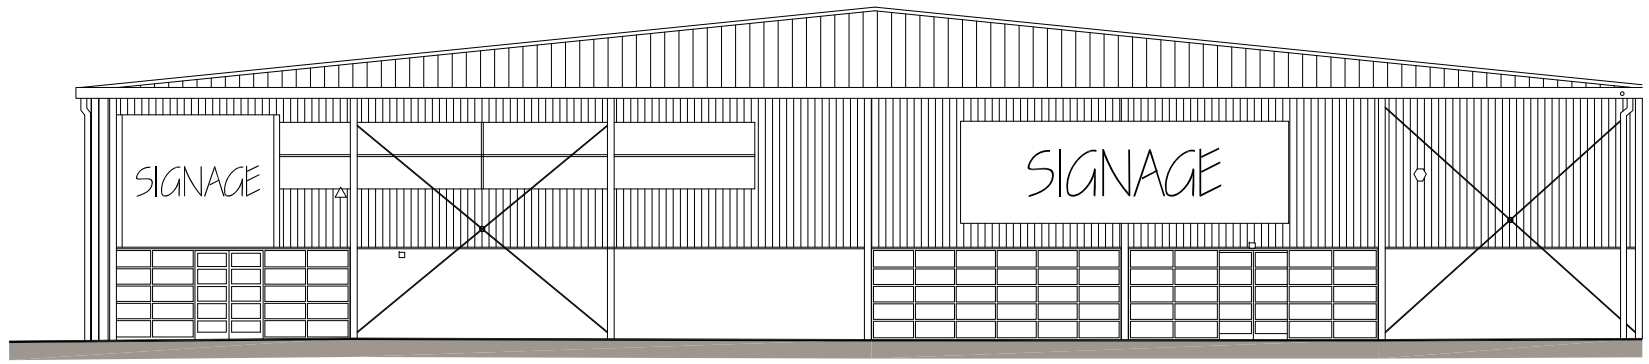

DATUM +98.000

EAST ELEVATION

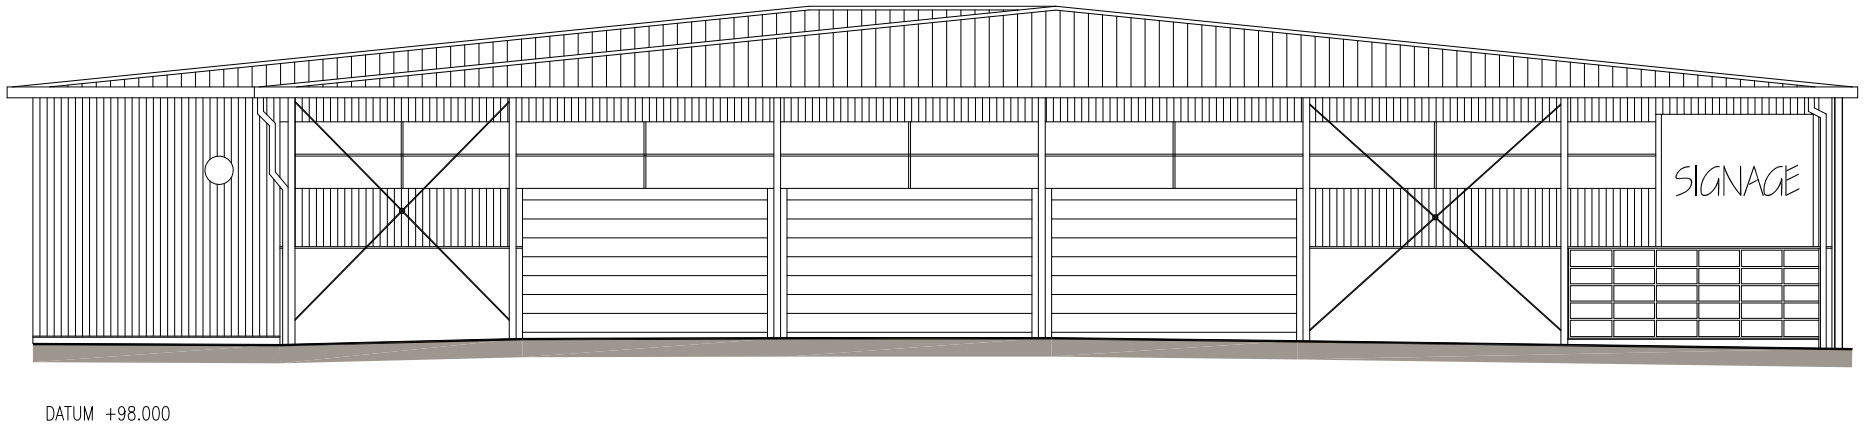

DATUM +98.000

SOUTH ELEVATION

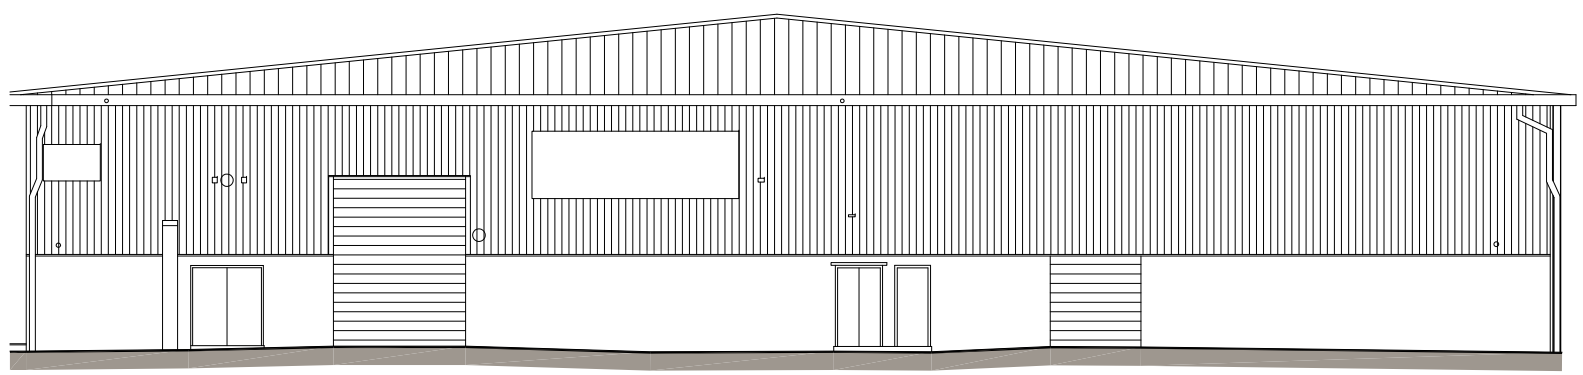

DATUM +98.000

WEST ELEVATION

SCALE 1 : 200
SCALE 1 : 1

0m 5m 10m 15m 20m
0mm 10mm 20mm 40mm 60mm 80mm 100mm

PLANNING

Revision	Description	Date

URBANEDGE
architecture / masterplanning / design

Client
BBC PENSION TRUST LIMITED

Project
**ARUN RETAIL PARK
BOGNOR REGIS
UNITS D1 & D2**

Drawing
ELEVATIONS AS EXISTING

Scale 1:200 @ A3 Drawn DH
Date AUG 2013

Project No. 1517 Drawing No. URB AR [08]70 01 Revision D00

ARUN DISTRICT COUNCIL BE/3714/PL