
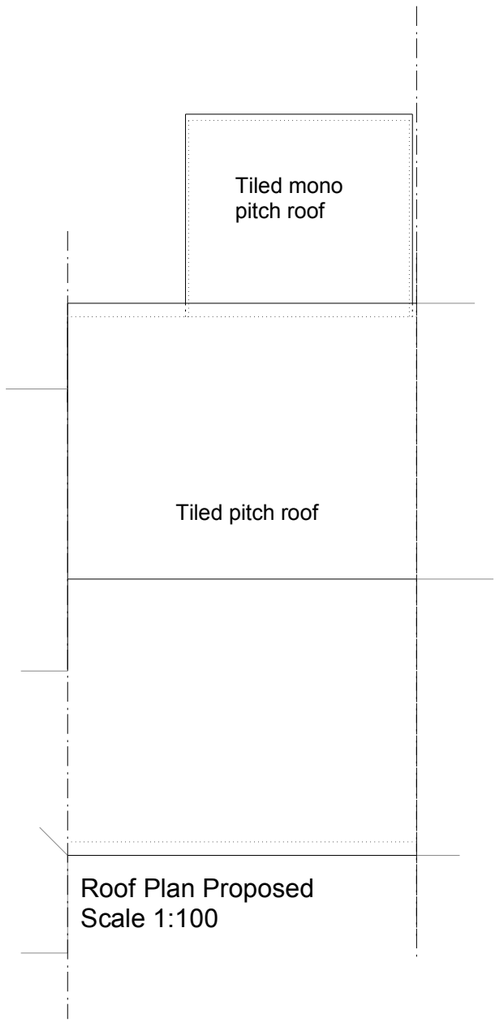


Roof Plan Proposed
Scale 1:100

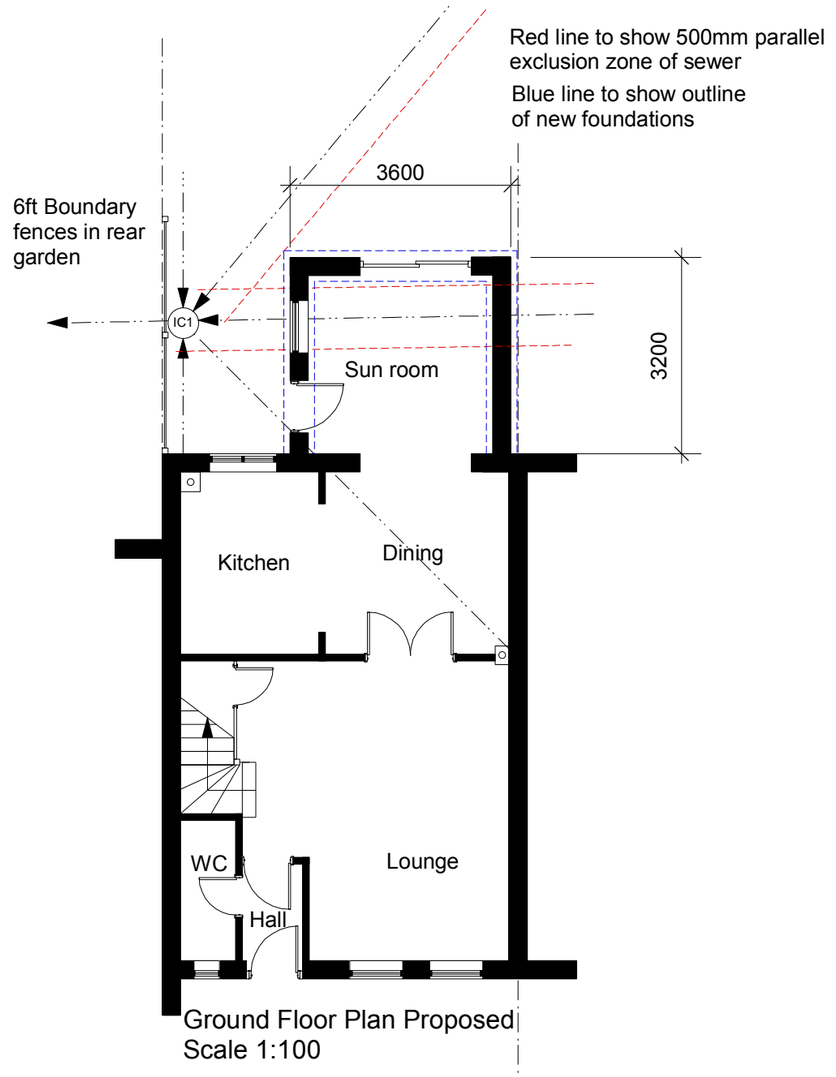

Ground Floor Plan Proposed
Scale 1:100

Note:
First floor plans are not affected by the proposal and are not shown as the layouts remain as existing

All dims and details to be checked on site prior to any commencement of work. This plan is not a full specification or schedule of work and has been produced soley for the purpose of obtaining the necessary local authority consents/approvals For Party Wall etc. Act 1996 see Government booklet or website.	Status: Preliminary ☐ Tender ☐ Planning ☒ Construction ☐ Building Regulations ☐ As Built ☐	Client: Mr C Austin 32 Clydesdale Gardens Bognor Regis West Sussex PO22 9BE	Revision: B Scale: 1:100@A3 Date: Mar 18 Dwg No: CA004	Project: Extension Content: Proposed floor and roof plans