


ARUN DISTRICT COUNCIL BE/47/19/PL

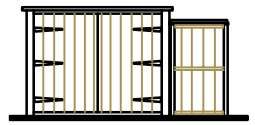


PROPOSED SOUTH–WEST ELEVATION 1:100

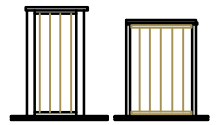

PROPOSED SIDE ELEVATIONS 1:100

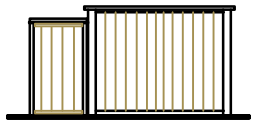


PROPOSED NORTH–EAST ELEVATION 1:100

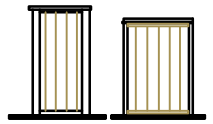


PROPOSED SIDE ELEVATIONS 1:100

MATERIALS
WALLS – vertical weatherboarding
ROOF – felt flat roof
DOORS – treated timber

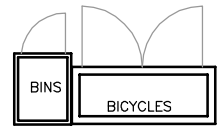

PROPOSED RECYCLING AND CYCLE STORE LAYOUT 1:100

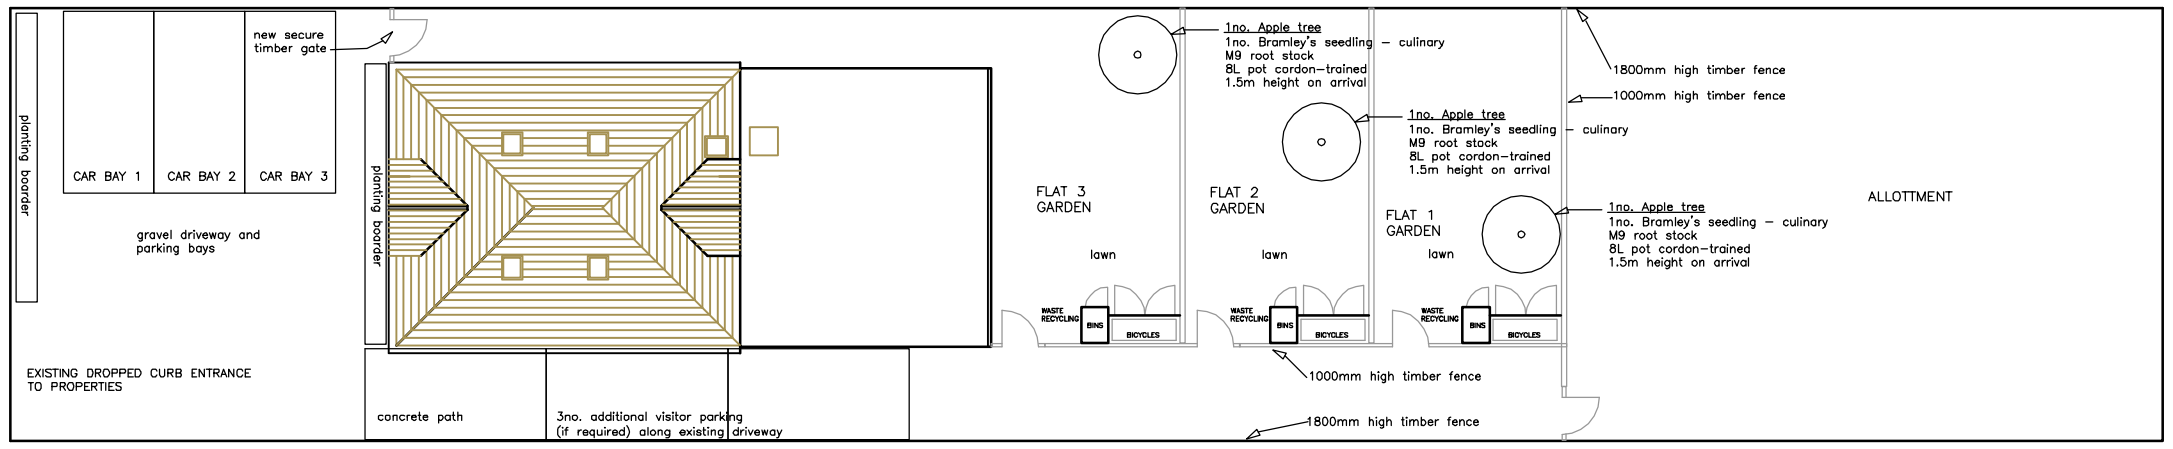

PROPOSED SITE LAYOUT 1:200

AMdesign
ARCHITECTURE DESIGN DEVELOPMENT
Leeza Aldis-Hobbs ARB RIBA SPAB
Mob: 07756 329400
E-mail: leeza@amdesignltd.co.uk

PROJECT
38 CHALCRAFT LANE
BOGNOR REGIS
WEST SUSSEX
PO21 5TX
PROJECT STAGE
PLANNING

DRAWING
PROPOSED
SITE LAYOUT
DRAWING No 284/05
REVISION A
SCALE 1:200
DRAWN LA
DATE MAY 2019
CHECKED

LETTER	REVISION	DATE

This scheme is subject to town planning and all other necessary consents. All dimesions and levels to be checked on site. This drawing is to be read in conjunction with other relevant drawings and documents. Report all discrepancies to the Architect before work commences.

N