


ARUN DISTRICT COUNCIL:BE/4/07/ 09/01/2007

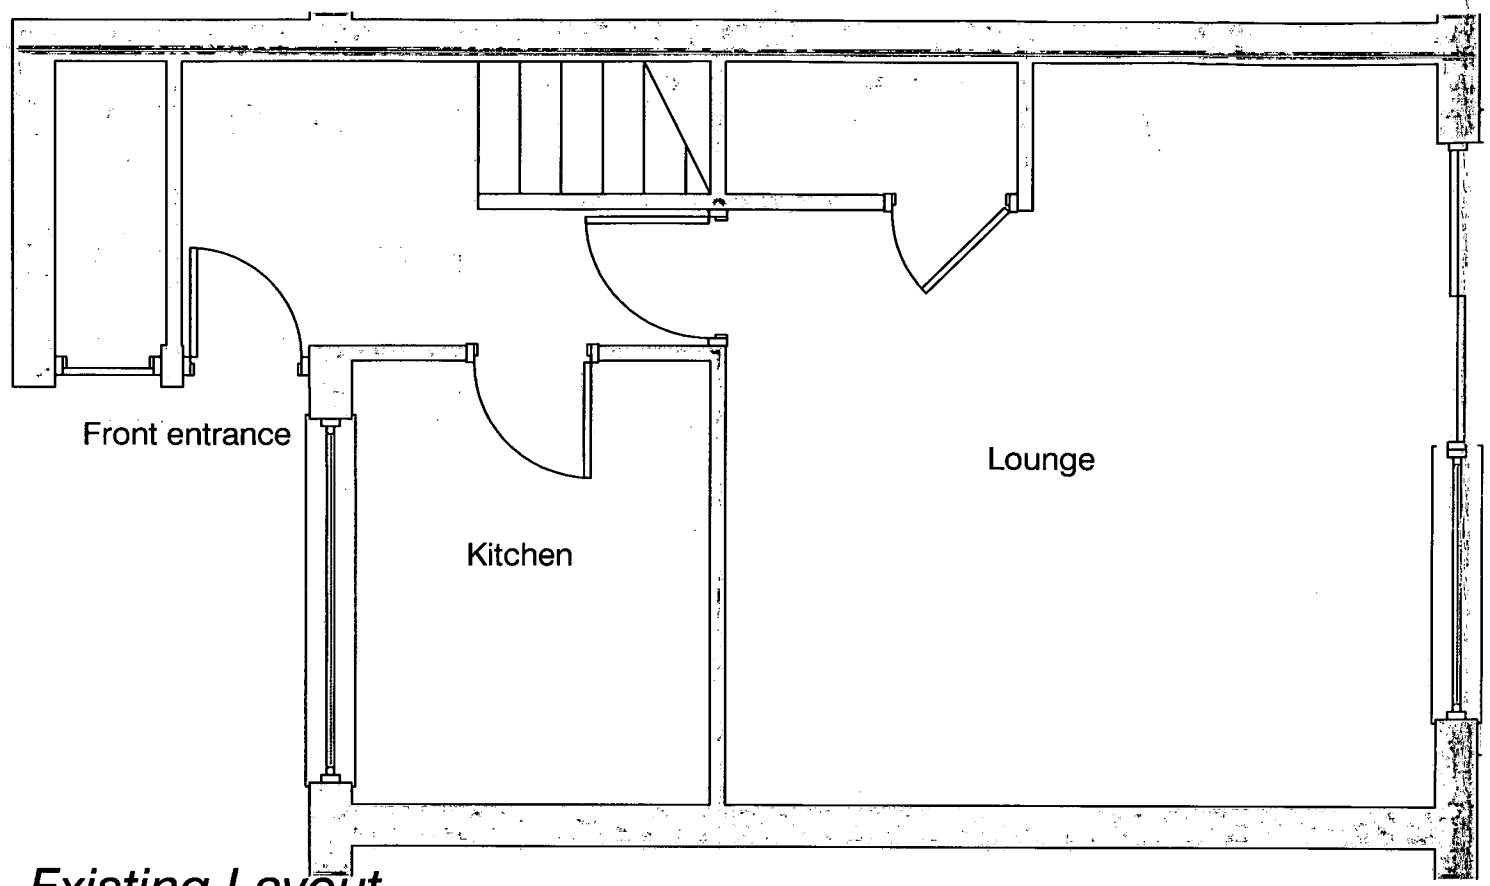


1. Existing Layout

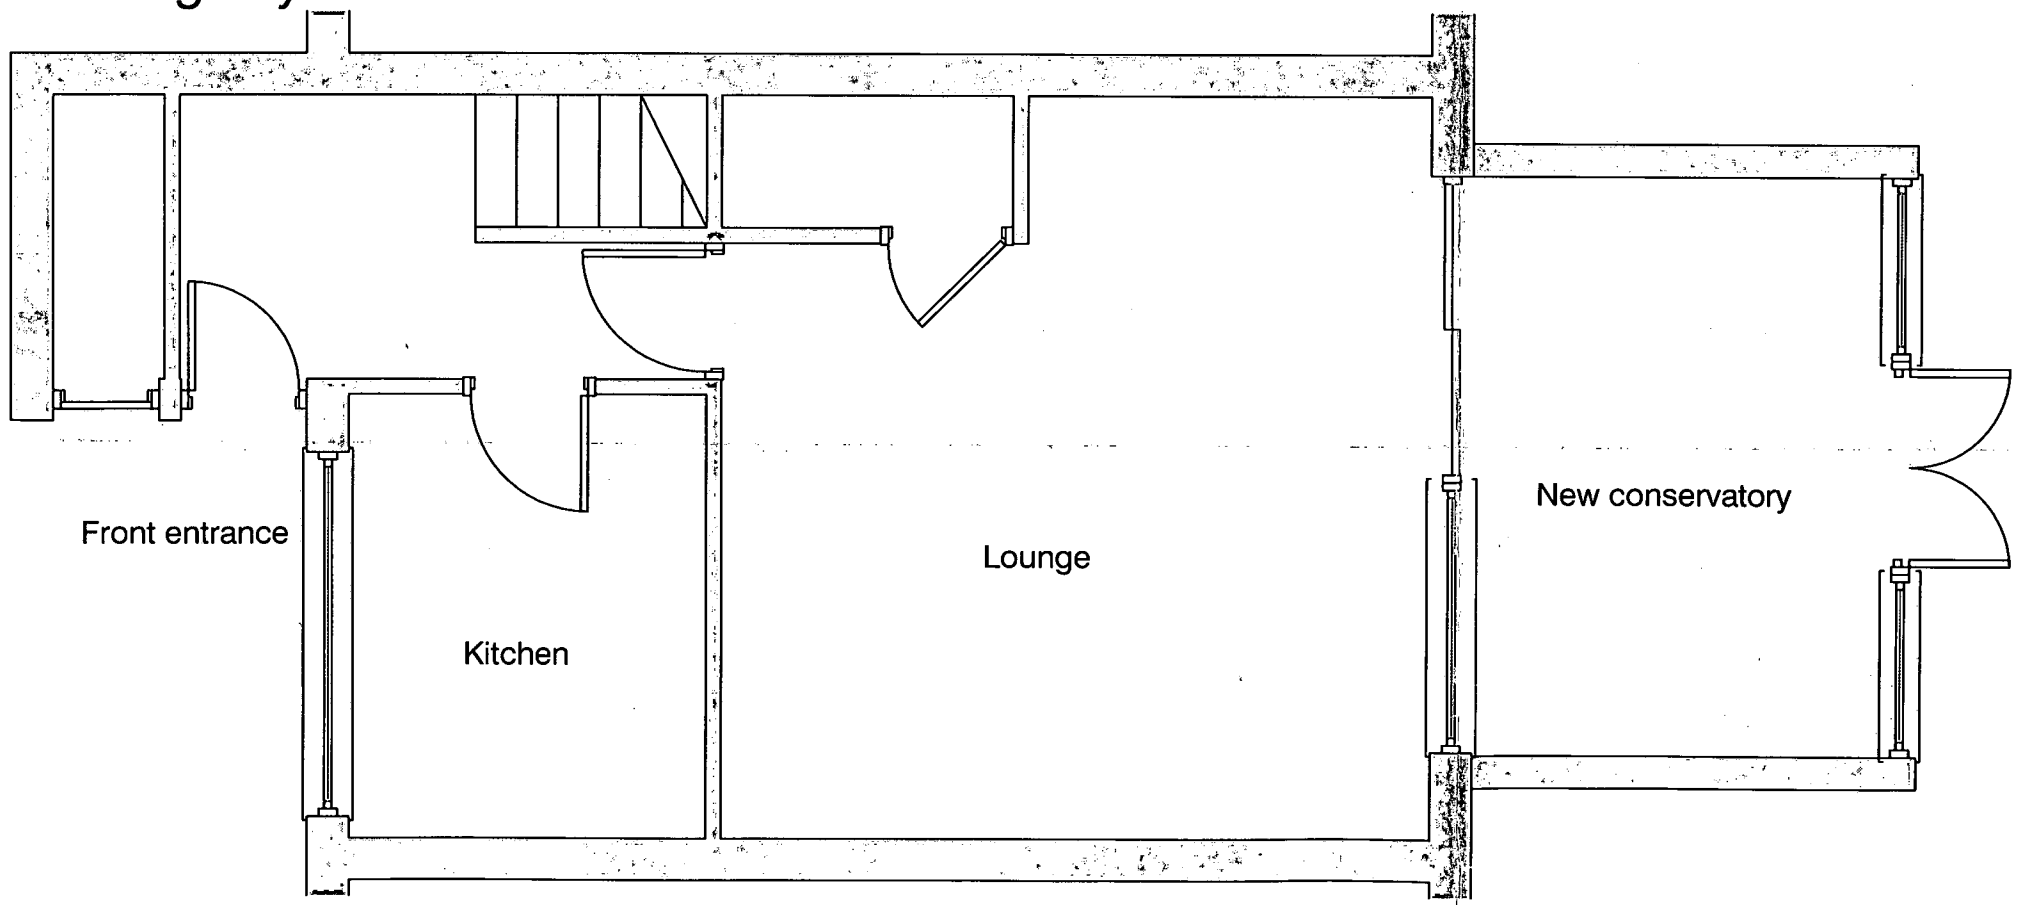

2. Proposed New Layout

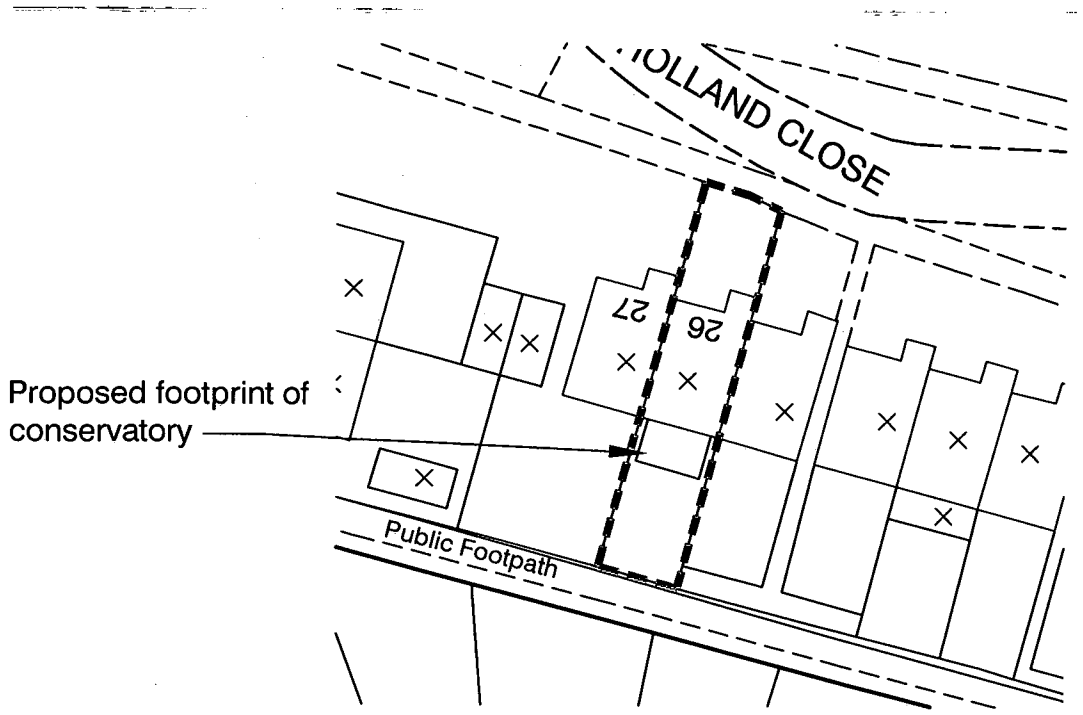

3. Block Plan 1:500

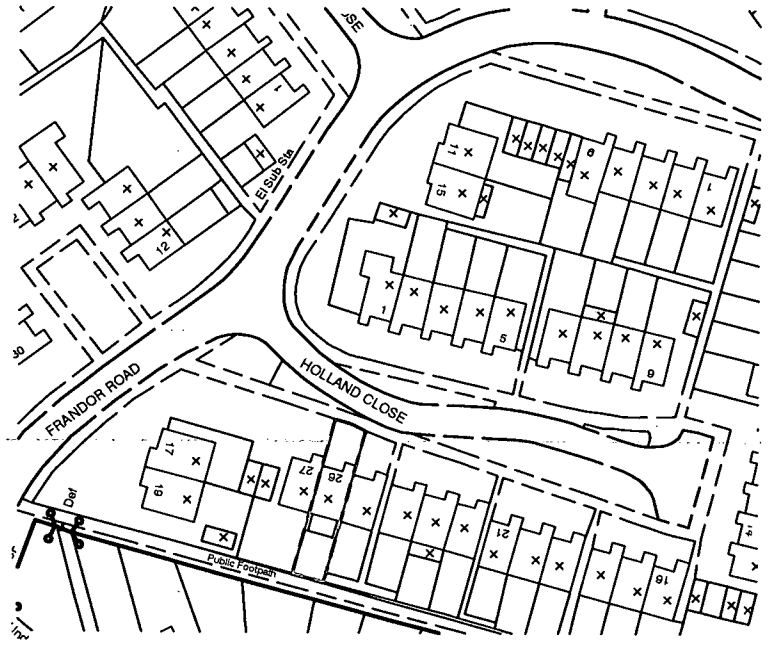

4. Location Plan 1:1250

ARUN DISTRICT COUNCIL
No. BE 4 07
RECEIVED 9.1.07

Project Title:
Proposed New Conservatory to 26 Holland Close. Bognor Regis

Drawing Title:
Plans / Location Plans / Site Plan

Scale: 1:50 Unless Shown

Rev No: 00

Job No: A012007

Dwg No: 01