

ARUN DISTRICT COUNCIL:BE/4/07/ 09/01/2007


ARUN DISTRICT COUNCIL
No. BE 4 07
RECEIVED 9.1.07.

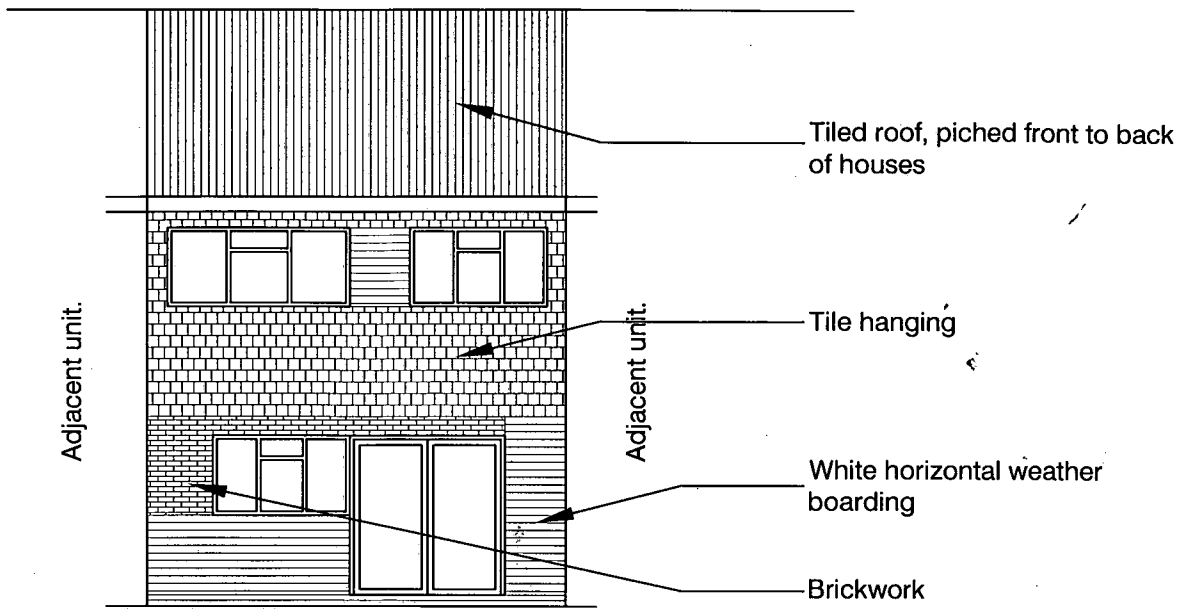


3. Existing Rear Elevation

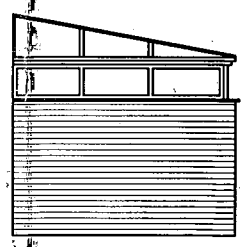

4. Side Elevation

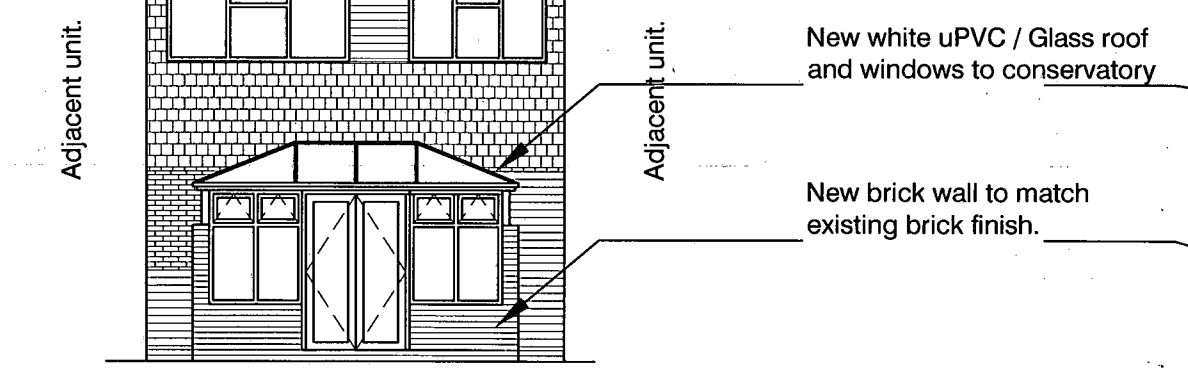

5. Proposed Rear Elevation

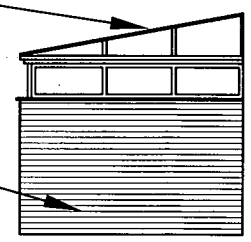

6. Side Elevation

Project Title: Proposed New Conservatory to 26 Holland Close, Bognor Regis	Scale: 1:100	Job No: A012007
Drawing Title: Elevations	Rev No: 00	Dwg No: 02