


EXISTING SECTION 1:100

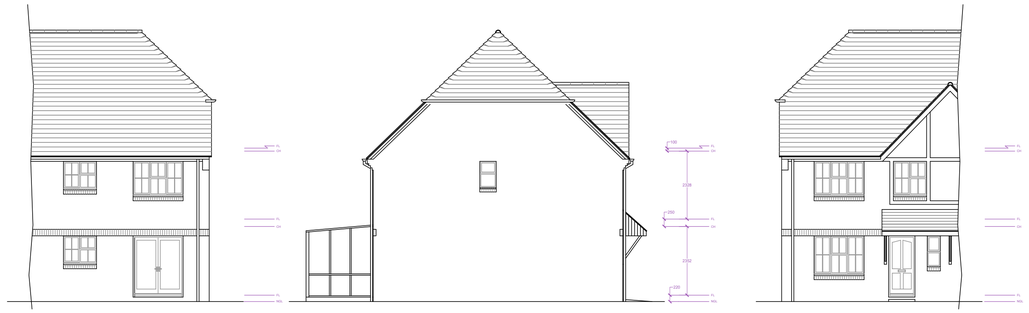


Rear Elevation


Side Elevation

Front Elevation

EXISTING ELEVATIONS 1:100

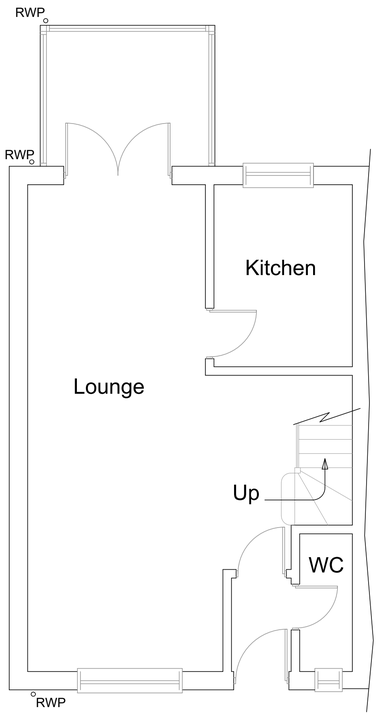


Existing Ground Floor Plan

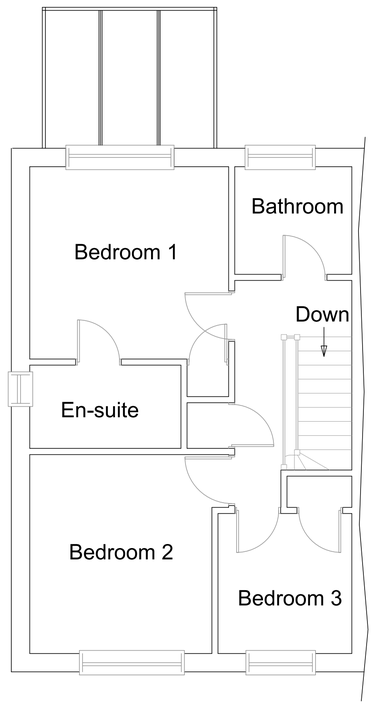


Existing First Floor Plan

EXISTING FLOOR PLANS 1:50

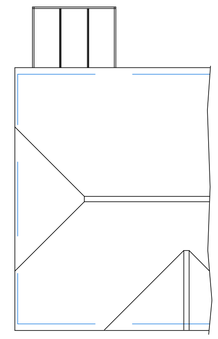

Existing Roof Plan

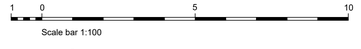

Scale bar 1:100



Scale bar 1:50

All dimensions to be checked on site prior to commencement of work, except for planning purposes.

This drawing is the copyright of
APEX CONVERSIONS
and may not be copied, altered or reproduced in any way without written authority.

APEX CONVERSIONS
94 The Martlets
Rustington
West Sussex
BN16 2UF
Telephone
01903 774111

EXISTING PLANS FOR LOFT CONVERSION

22 CLYDESDALE GARDENS
BOGNOR
PO22 9BE

CLIENT

Issue	Details	By	Date

SCALE AS SHOWN on A1
DATE 13TH APRIL 2019
DRAWING NUMBER ANNAN/01

ARUN DISTRICT COUNCIL BE/50/19/HH