

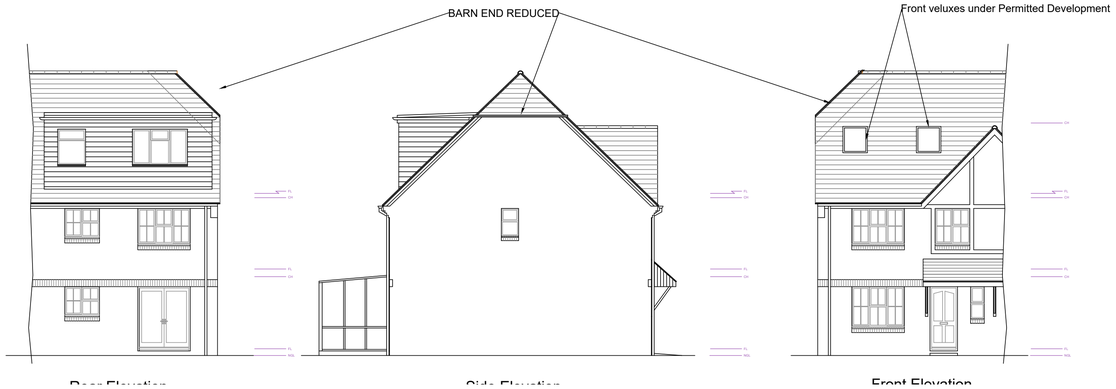



PROPOSED ELEVATIONS 1:100

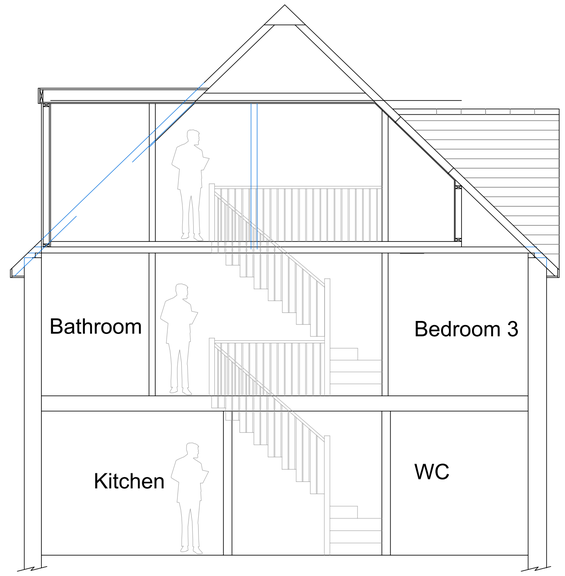


PROPOSED SECTION 1:50

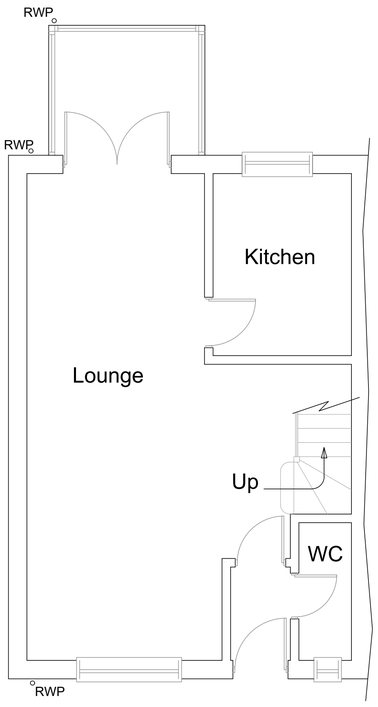


Existing Ground Floor Plan

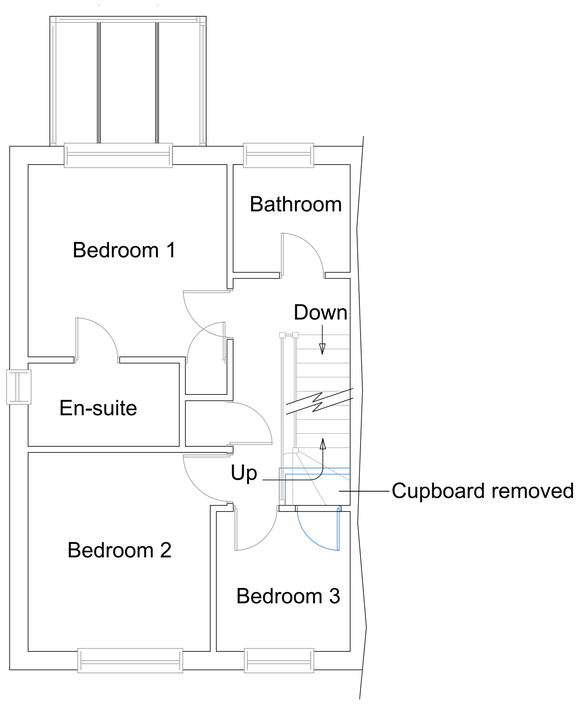

Proposed First Floor Plan

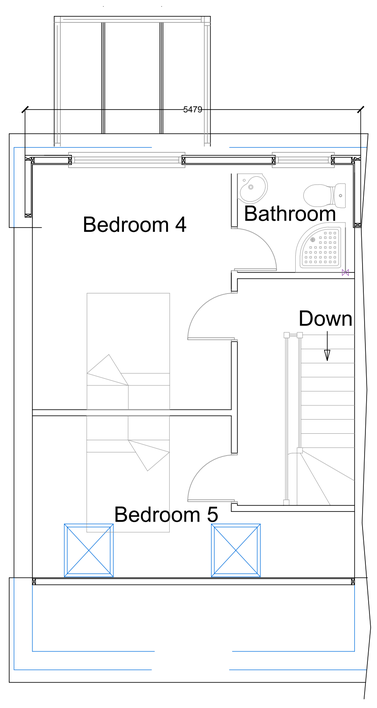

Proposed Second Floor Plan

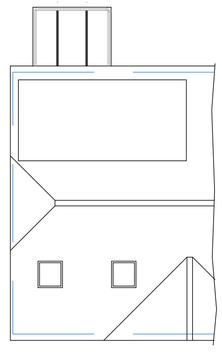

Proposed Roof Plan

1 0 5 10
Scale bar 1:100

1 0 5 10
Scale bar 1:50

All dimensions to be checked on site prior to commencement of work, except for planning purposes.

This drawing is the copyright of
APEX CONVERSIONS
and may not be copied, altered or reproduced in any way without written authority.

APEX CONVERSIONS
94 The Martlets
Rustington
West Sussex
BN16 2UF
Telephone
01903 774111

PROPOSED PLANS FOR LOFT CONVERSION

22 CLYDESDALE GARDENS
BOGNOR
PO22 9BE

CLIENT

R3	Additional roof info for Planning	LG	16/04/19
R1	Client amends	LG	16/04/19
Issue	Details	By	Date

SCALE AS SHOWN on A1
DATE 6th June 2019
DRAWING NUMBER ANNAN/02 r3