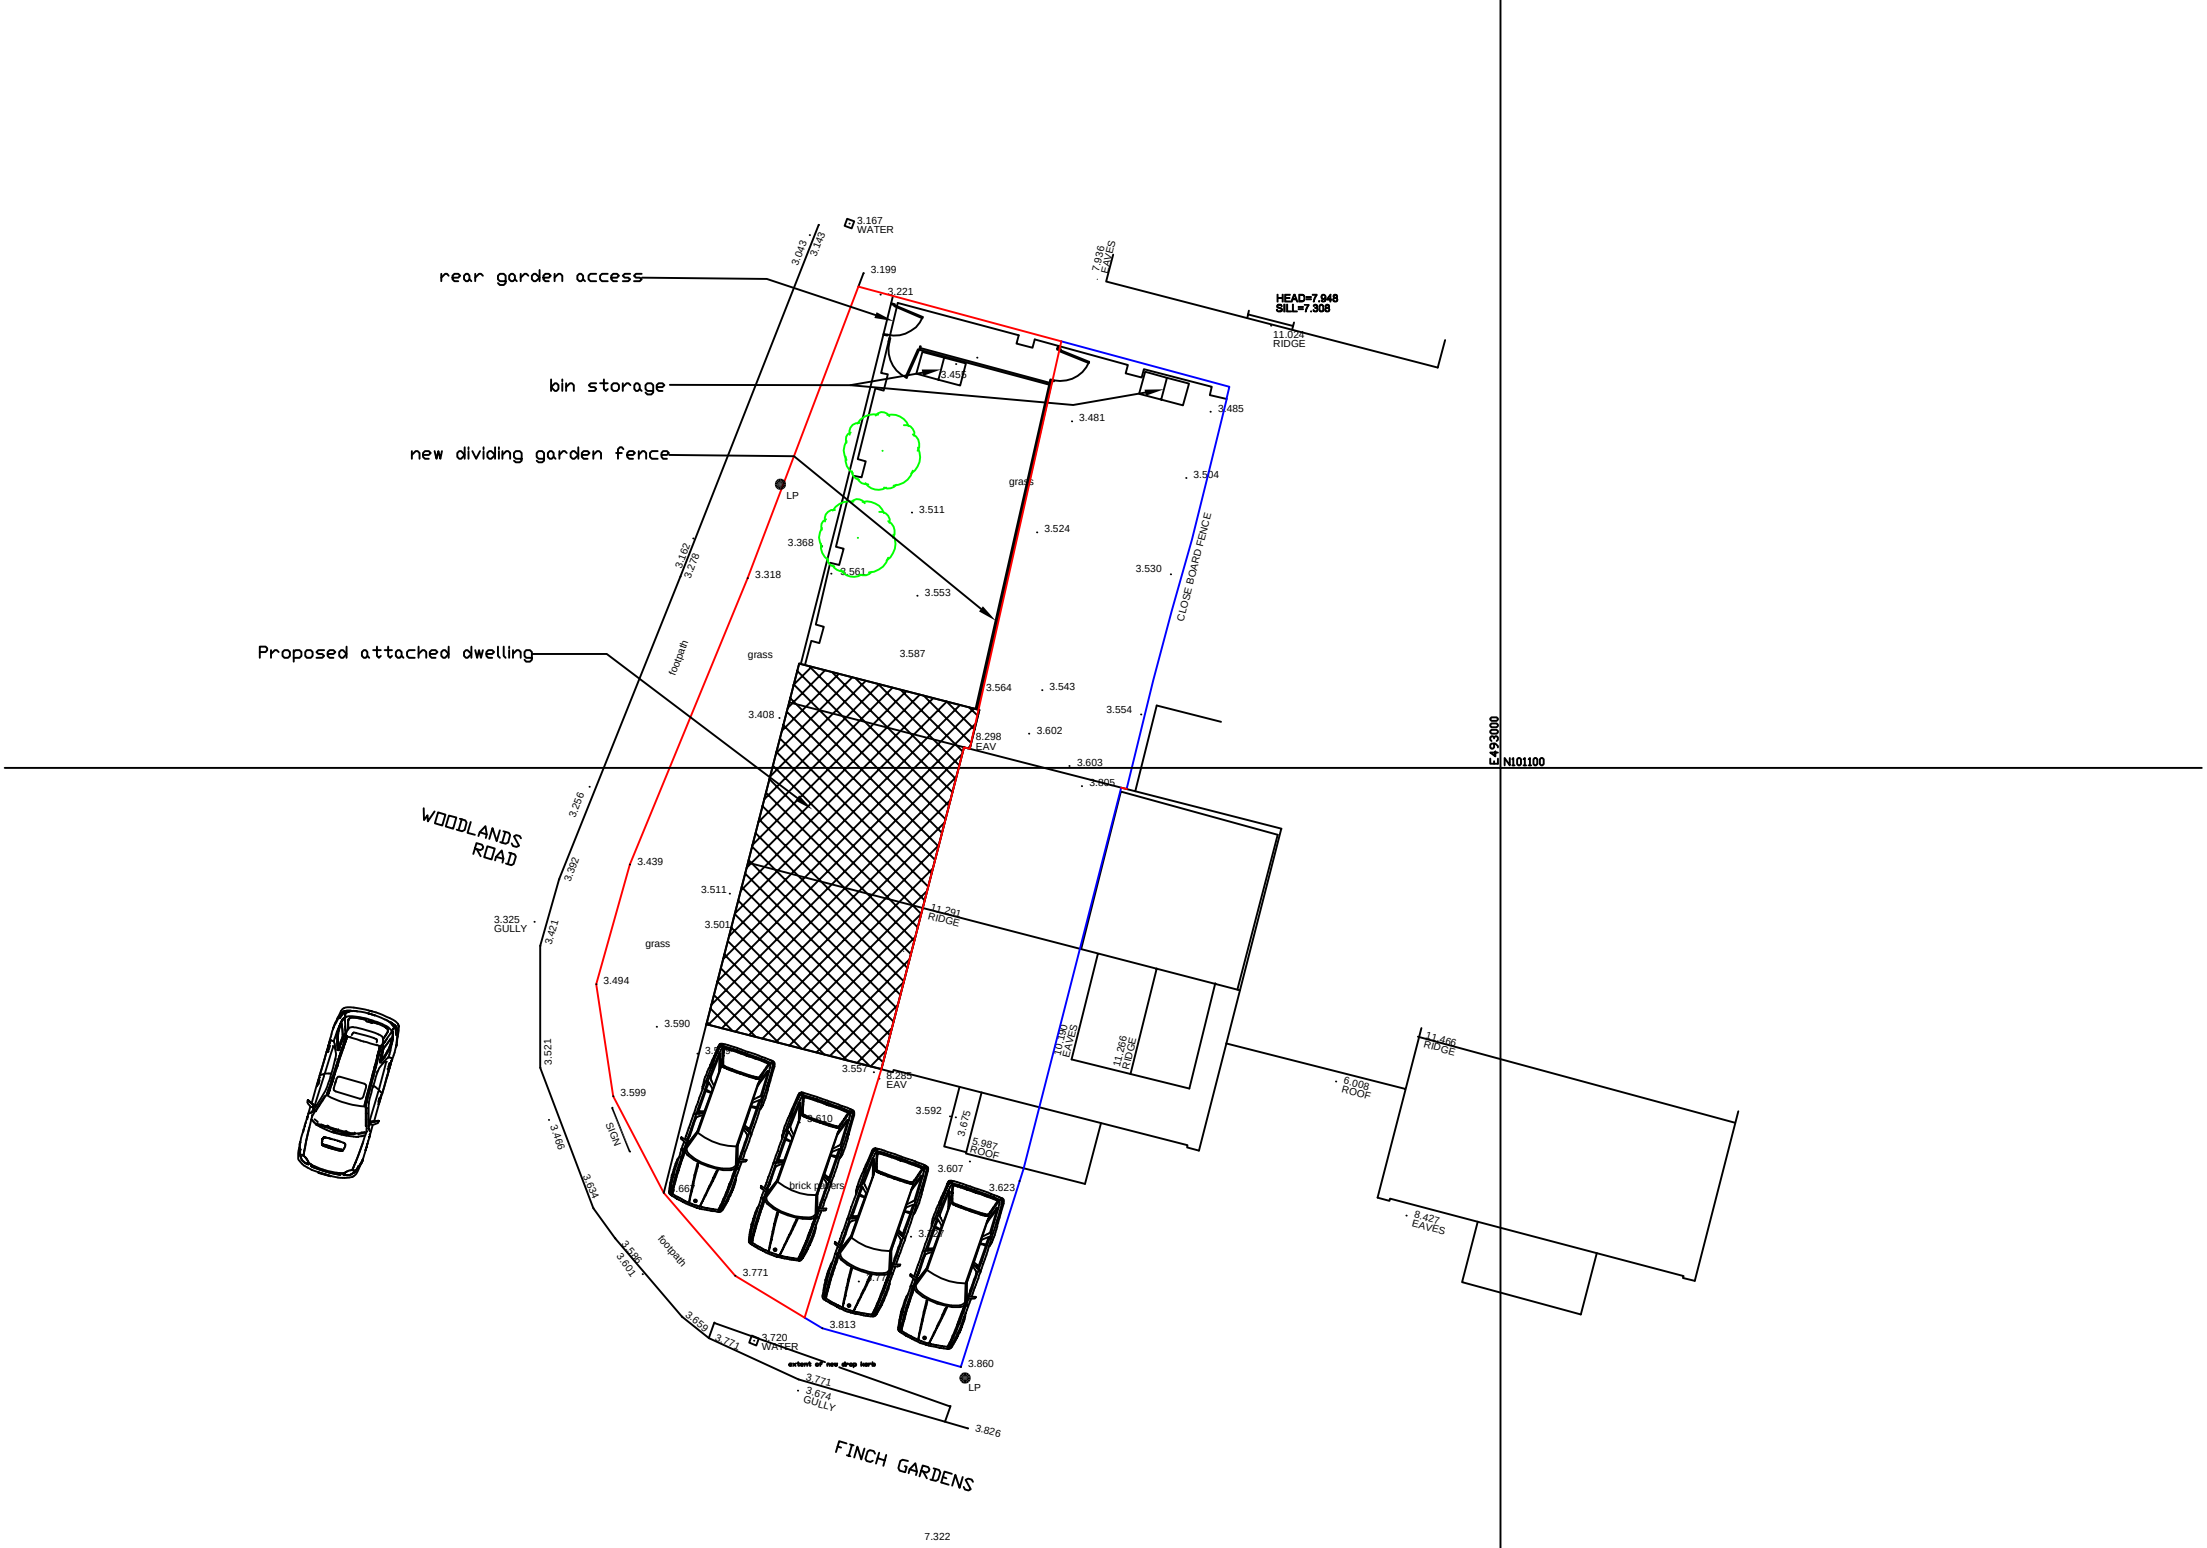

ARUN DISTRICT COUNCIL BE/74/18/PL

Drawing 13A - Proposed Site Plan
Scale 1:200 @ A3