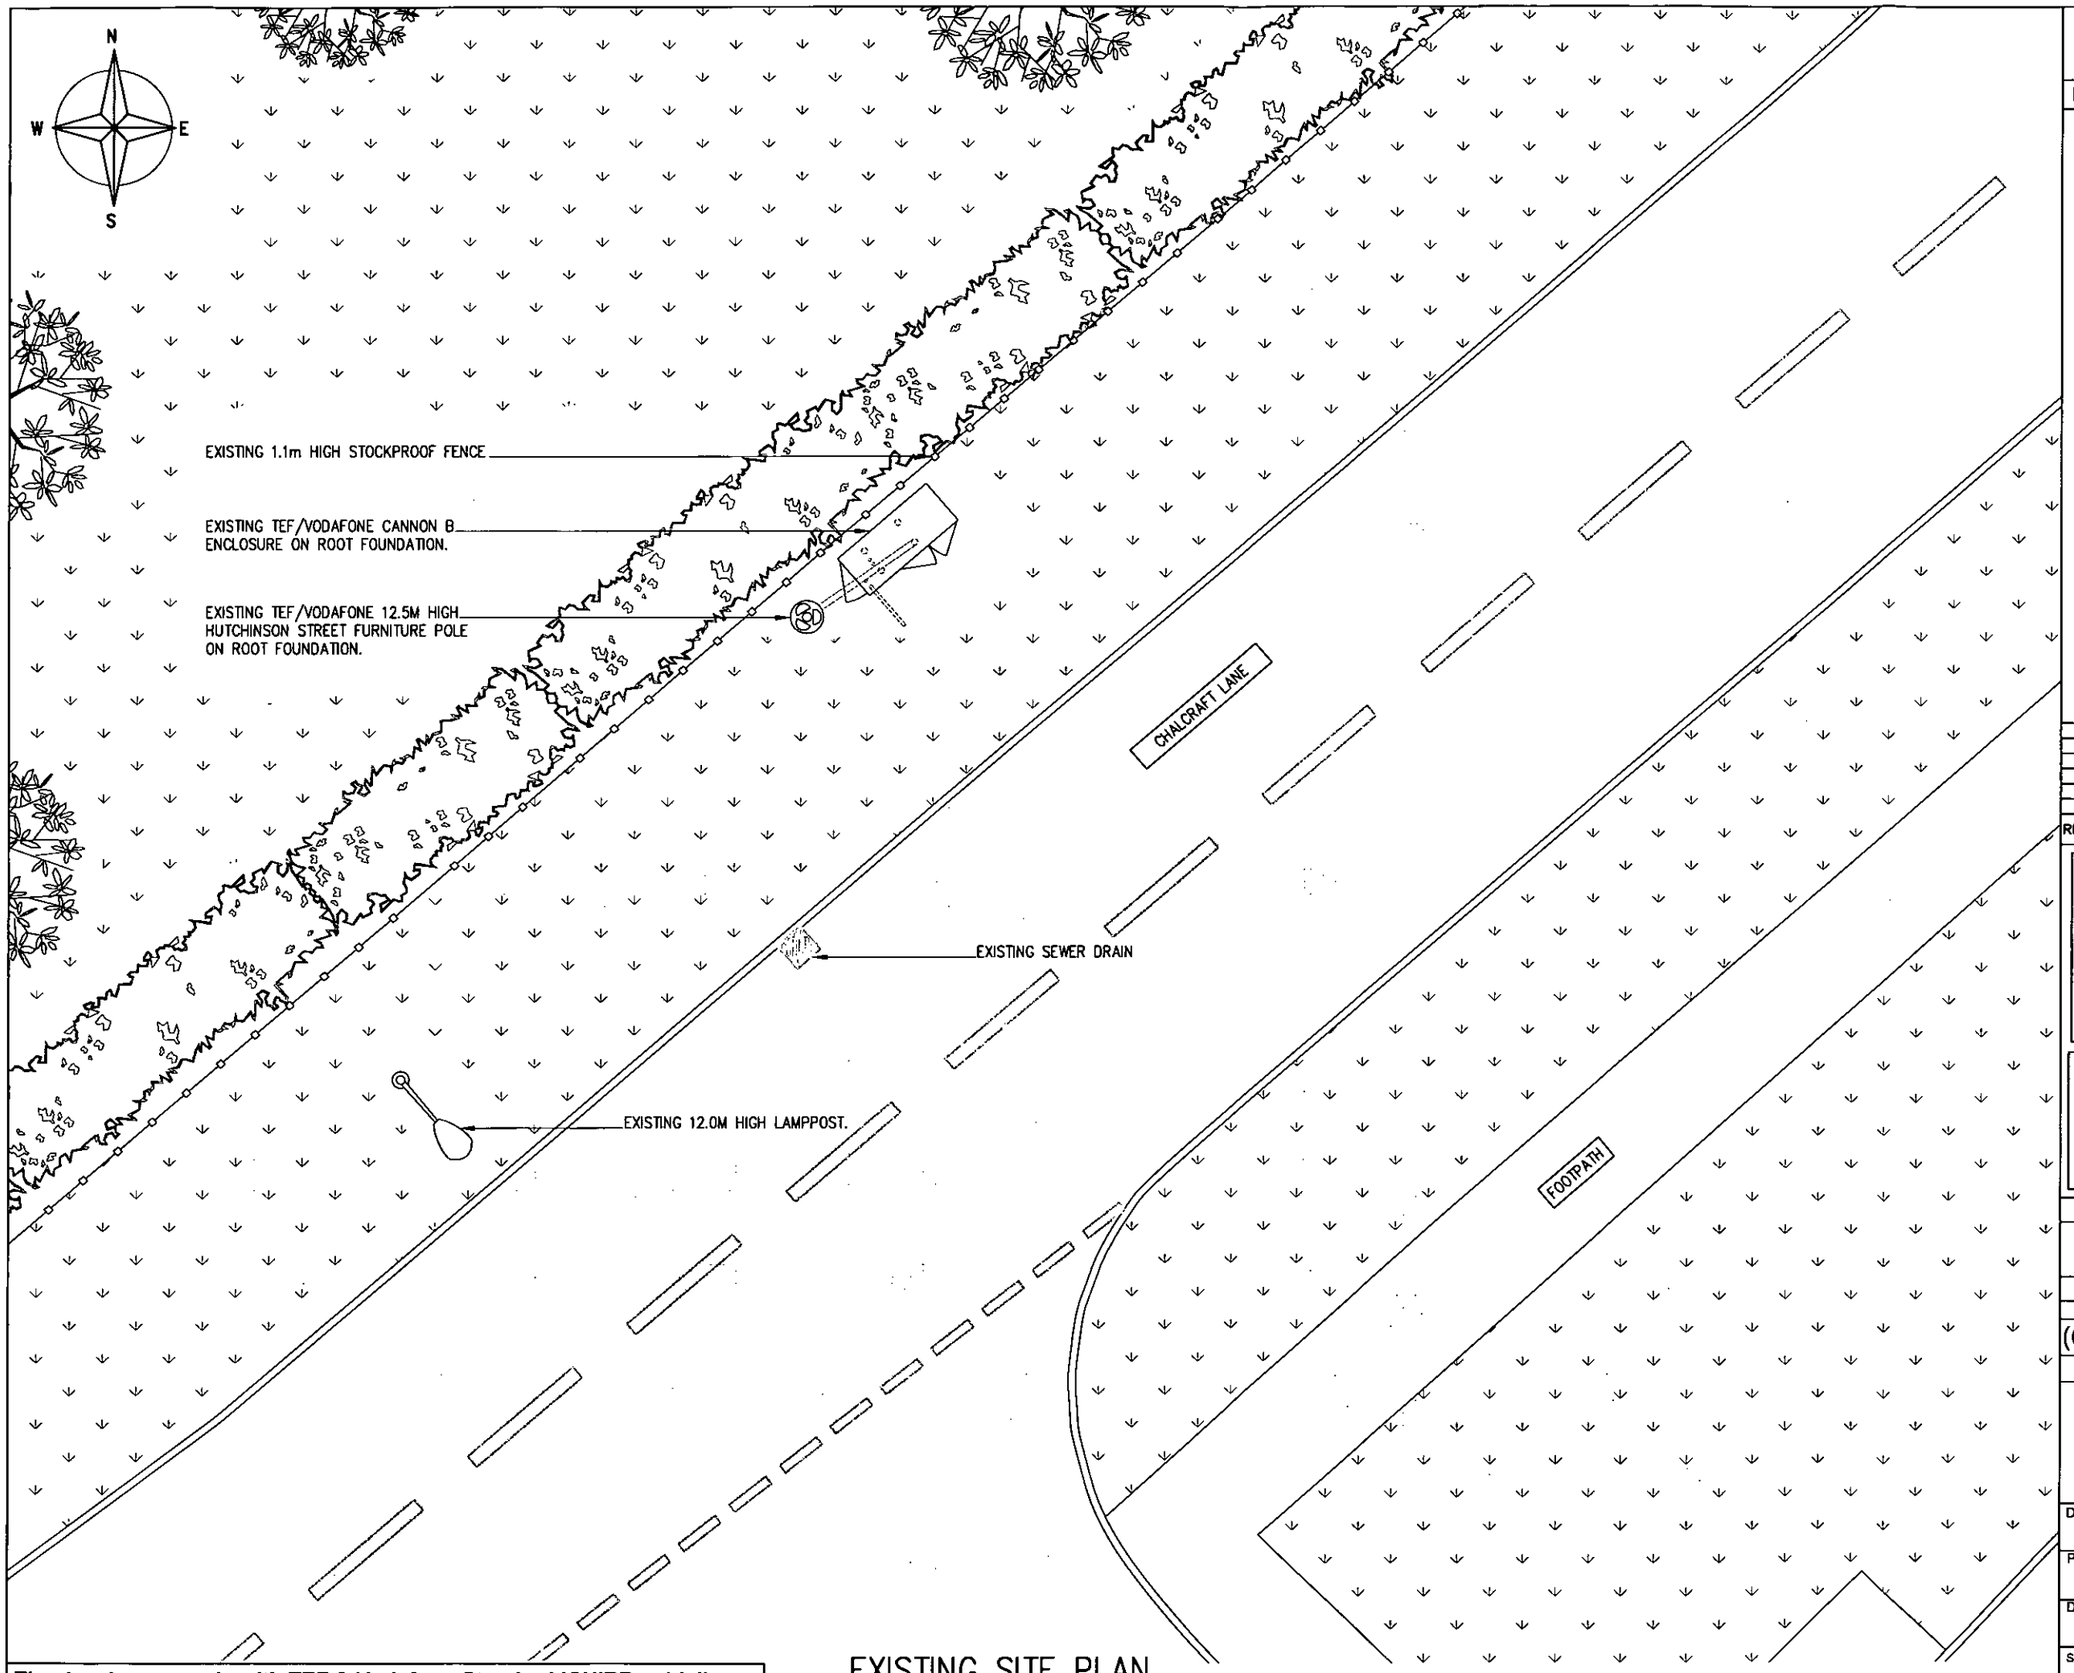

The drawings comply with TEF & Vodafone Standard ICNIRP guidelines.
Designed in accordance with Cornerstone document: CORN/09/006

EXISTING SITE PLAN
(1:100)

Notes:
1 ALL DIMENSIONS ARE IN MM UNLESS NOTED OTHERWISE

N.G.R.	E: 491744	N: 100328

REV	MODIFICATION	BY	CH	DATE
A	Issued for Approval	PM	BG	08.11.13

mono
MONO CONSULTANTS LIMITED
No. 58 Cygnet Court
Timothy's Bridge Road
Stratford-upon-Avon
Warwickshire
CV37 9NW
t. 44 (0)1789 206500
f. 44 (0)1789 206529
www.monoconsultants.com

O2 CTIL

Cell Name	Opt
NORTH BERSTEAD	A

Cell ID No

CTIL	Host	Sharer
(CTIL) 128561	(TEF) 036935	(VF) 85896

Site Address / Contact Details

CHALCROFT LANE
NORTH BERSTEAD
WEST SUSSEX
PO21 5SX

Drawing Title: EXISTING SITE PLAN

Purpose of issue: PLANNING

Drawing Number: 201

Scale:	Drawn:	Date:	Issue:
As Shown	PM	08.11.13	A

Checked:	Date:	Approved:	Date:
BG	08.11.13	AB	08.11.13

ARUN DISTRICT COUNCIL BE/7/14/TEL