SCALE 1 : 250
SCALE 1 : 1

0m 2.5m 5m 10m 15m 20m 25m
0mm 10mm 20mm 40mm 60mm 80mm 100mm

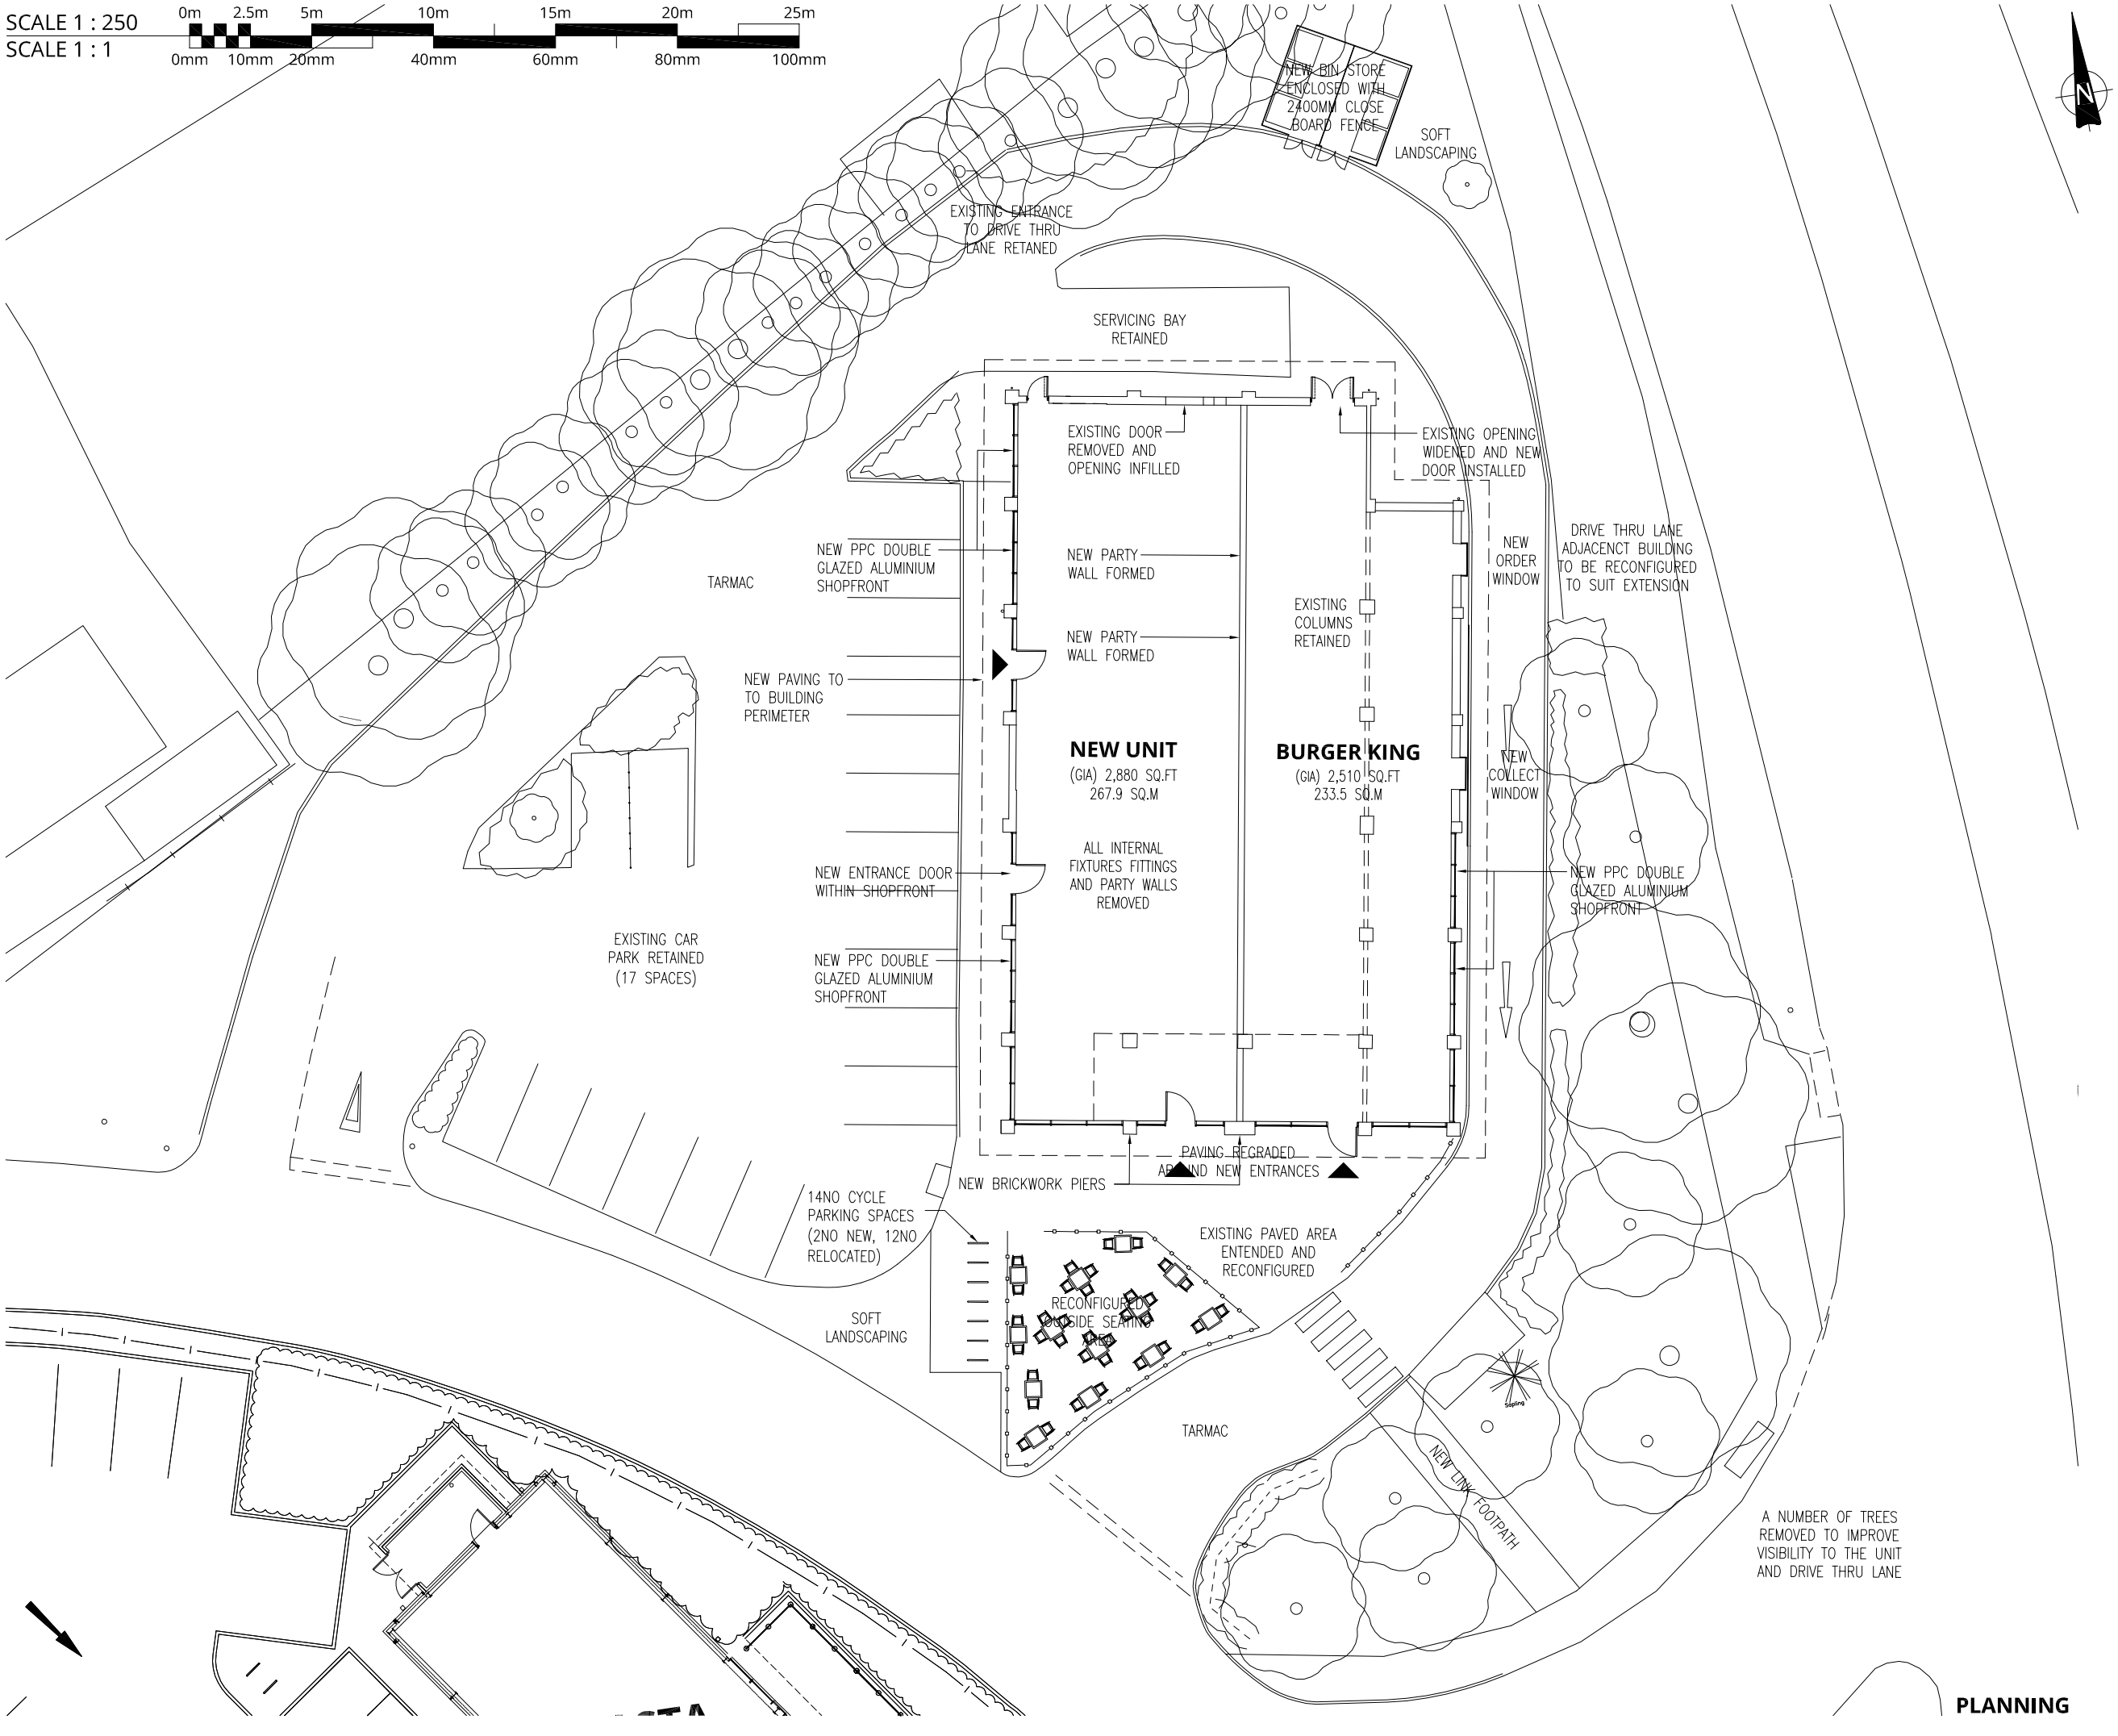

Copyright of this drawing is the property of Urban Edge Architecture Limited. It must not be reproduced or amended nor used in the execution of any works whether in conjunction with the proposed works for which it is prepared or otherwise without the express consent in writing of Urban Edge Architecture Limited.

Urban Edge Architecture Limited
One Scotgate Mews, Scotgate,
Stamford, Lincolnshire, PE9 2FX.

Tel. ++44 (0)1780 755 665
Fax. ++44 (0)1780 755 360

For Information only DO NOT SCALE

Revision	Description	Date

URBANEDGE
architecture / masterplanning / design

Client
BBC PENSION TRUST LIMITED

Project
ARUN RETAIL PARK
BOGNOR REGIS
BURGER KING SUBDIVISION

Drawing
GROUND FLOOR PLAN AS PROPOSED

Scale 1:250 @ A3 Drawn PL
Date JUL 2015

Project No. 1750 Drawing No. URB BK [08] 00 05 Revision D00

PLANNING

ARUN DISTRICT COUNCIL BE/BK/17/CEP