

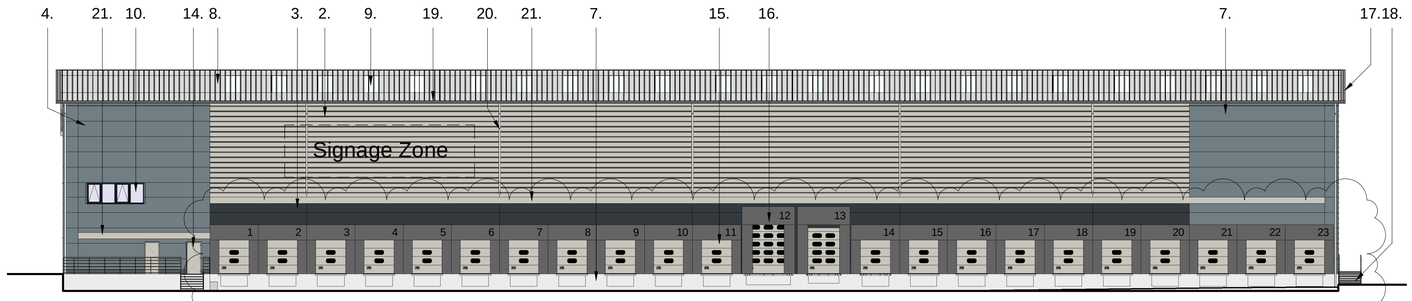



1 PROPOSED SOUTH ELEVATION
1 : 200

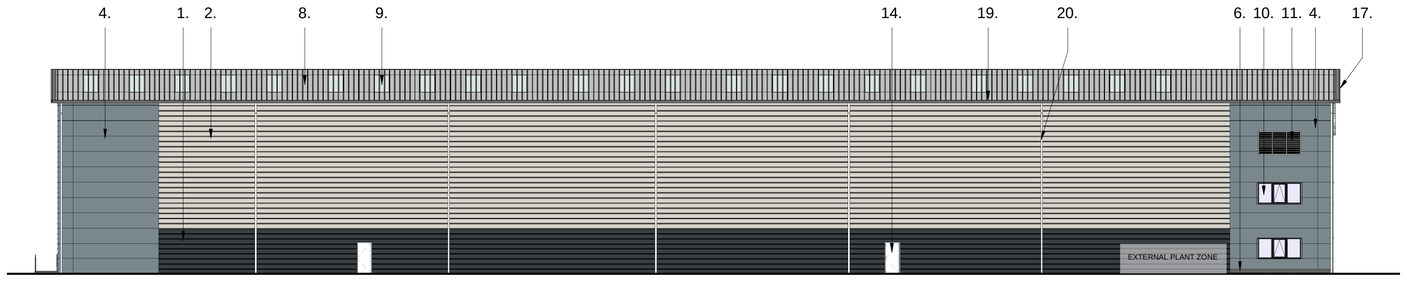


2 PROPOSED NORTH ELEVATION
1 : 200

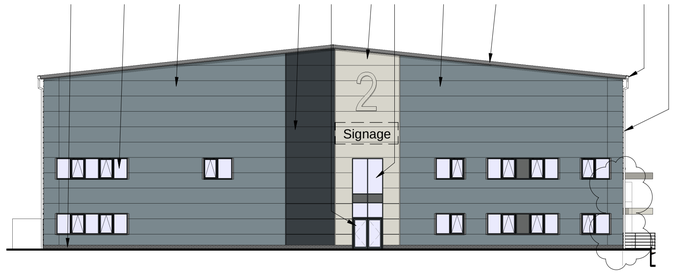


3 PROPOSED WEST ELEVATION
1 : 200

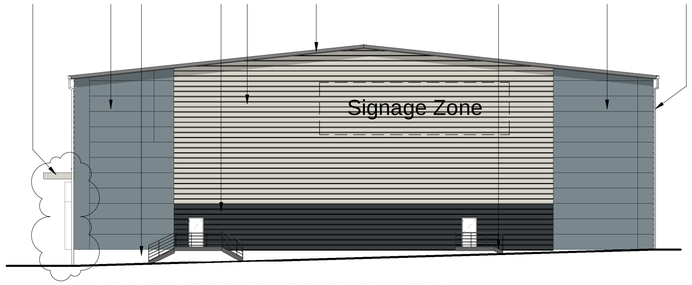

4 PROPOSED EAST ELEVATION
1 : 200

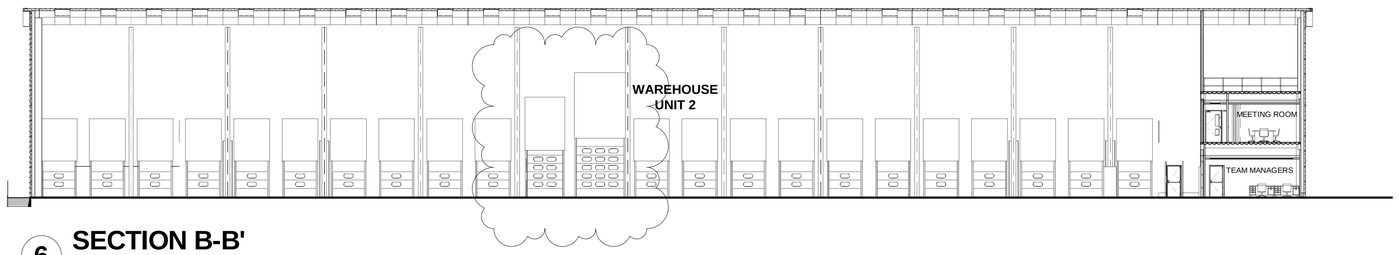


6 SECTION B-B'
1 : 200

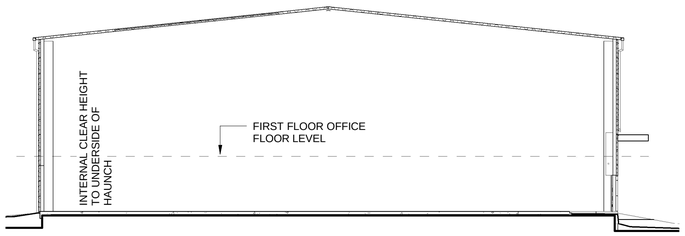

5 SECTION A-A'
1 : 200

KEY PLAN:

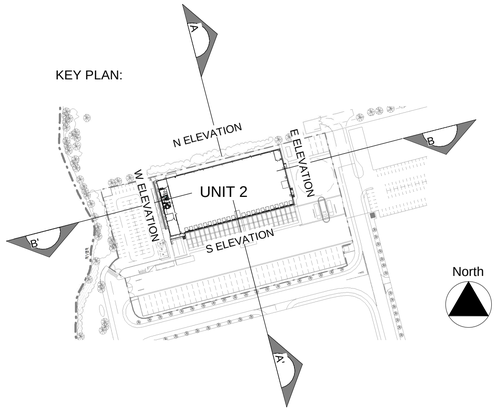

© Mountford Pigott LLP 2012
Reproduction in whole or in part by any means is prohibited without the prior permission of Mountford Pigott LLP.

This drawing is only to the stated scale if it is printed correctly. MPLLP cannot accept responsibility for the incorrect scaling of drawings printed by third parties.

All dimensions are in mm unless otherwise stated.

If this drawing forms part of an application for planning permission on behalf of the applicant named below, it shall not be used for any other purpose without the express permission of Mountford Pigott LLP.

This drawing may incorporate information from other professionals. Mountford Pigott LLP cannot accept responsibility for the integrity and accuracy of such information. Any clarification and/or additions that are required appertaining to such information should be sought from the relevant profession or their appointment representative as listed below.

LIST OF INFORMANTS

REVISIONS	DATE	DRN	REV
DOCK DOORS AND LEVELLER PITS UODTAED TO TENANT REQUIREMENTS. DOCK SHELTERS SHOWN	07.08.20	MW	A

MATERIAL SCHEDULE:

1. Trapezoidal Metal Composite Panel Wall cladding - Anthracite
2. Trapezoidal Metal Composite Panel Wall cladding - Hamlet
3. Micro-Rib Metal Composite Panel Wall cladding - Anthracite
4. Micro-Rib Metal Composite Panel Wall cladding – Alaska Grey
5. Micro-Rib Metal Composite Panel Wall cladding - Hamlet
6. Clay facing brickwork
7. Concrete retaining wall
8. Trapezoidal Metal Composite Panel Roof cladding
9. Factory Assembled Insulated Rooflights
10. PPC Aluminium Casement windows
11. Louvred panel
12. PPC Aluminium Curtain walling
13. PPC Aluminium glazed entrance doors
14. PPC Steel doors
15. Sectional Overhead doors - Vans
16. Sectional Overhead doors - HGV
17. Metal Flashings/Accessories
18. External metal stairs
19. Zinc coated galvanized steel gutter
20. Rainwater drainage system
21. Loading dock canopy

MountfordPigott
Architecture Visioneering Order

SALT BOX - UNIT 2
PROPOSED ELEVATIONS & SECTIONS

SALT BOX SITE - BOGNOR REGIS

0m 3m 6m 9m 12m 15m
VISUAL SCALE 1:200 @ A1

1744 - U02-P04 - A
As indicated@ A1 28.11.18
DRAWN BY HR

ARUN DISTRICT COUNCIL BE/86/20/NMA