27no Myenergi Eco-Smart EV charge point 7Kw V2 untethered, Black. Fixed to the front of the garage or plot gable as indicated

15no Myenergi Eco-Smart EV charge point 7KW V2 untethered, Black. Fixed to a Zappi Single Mounting Post as indicated

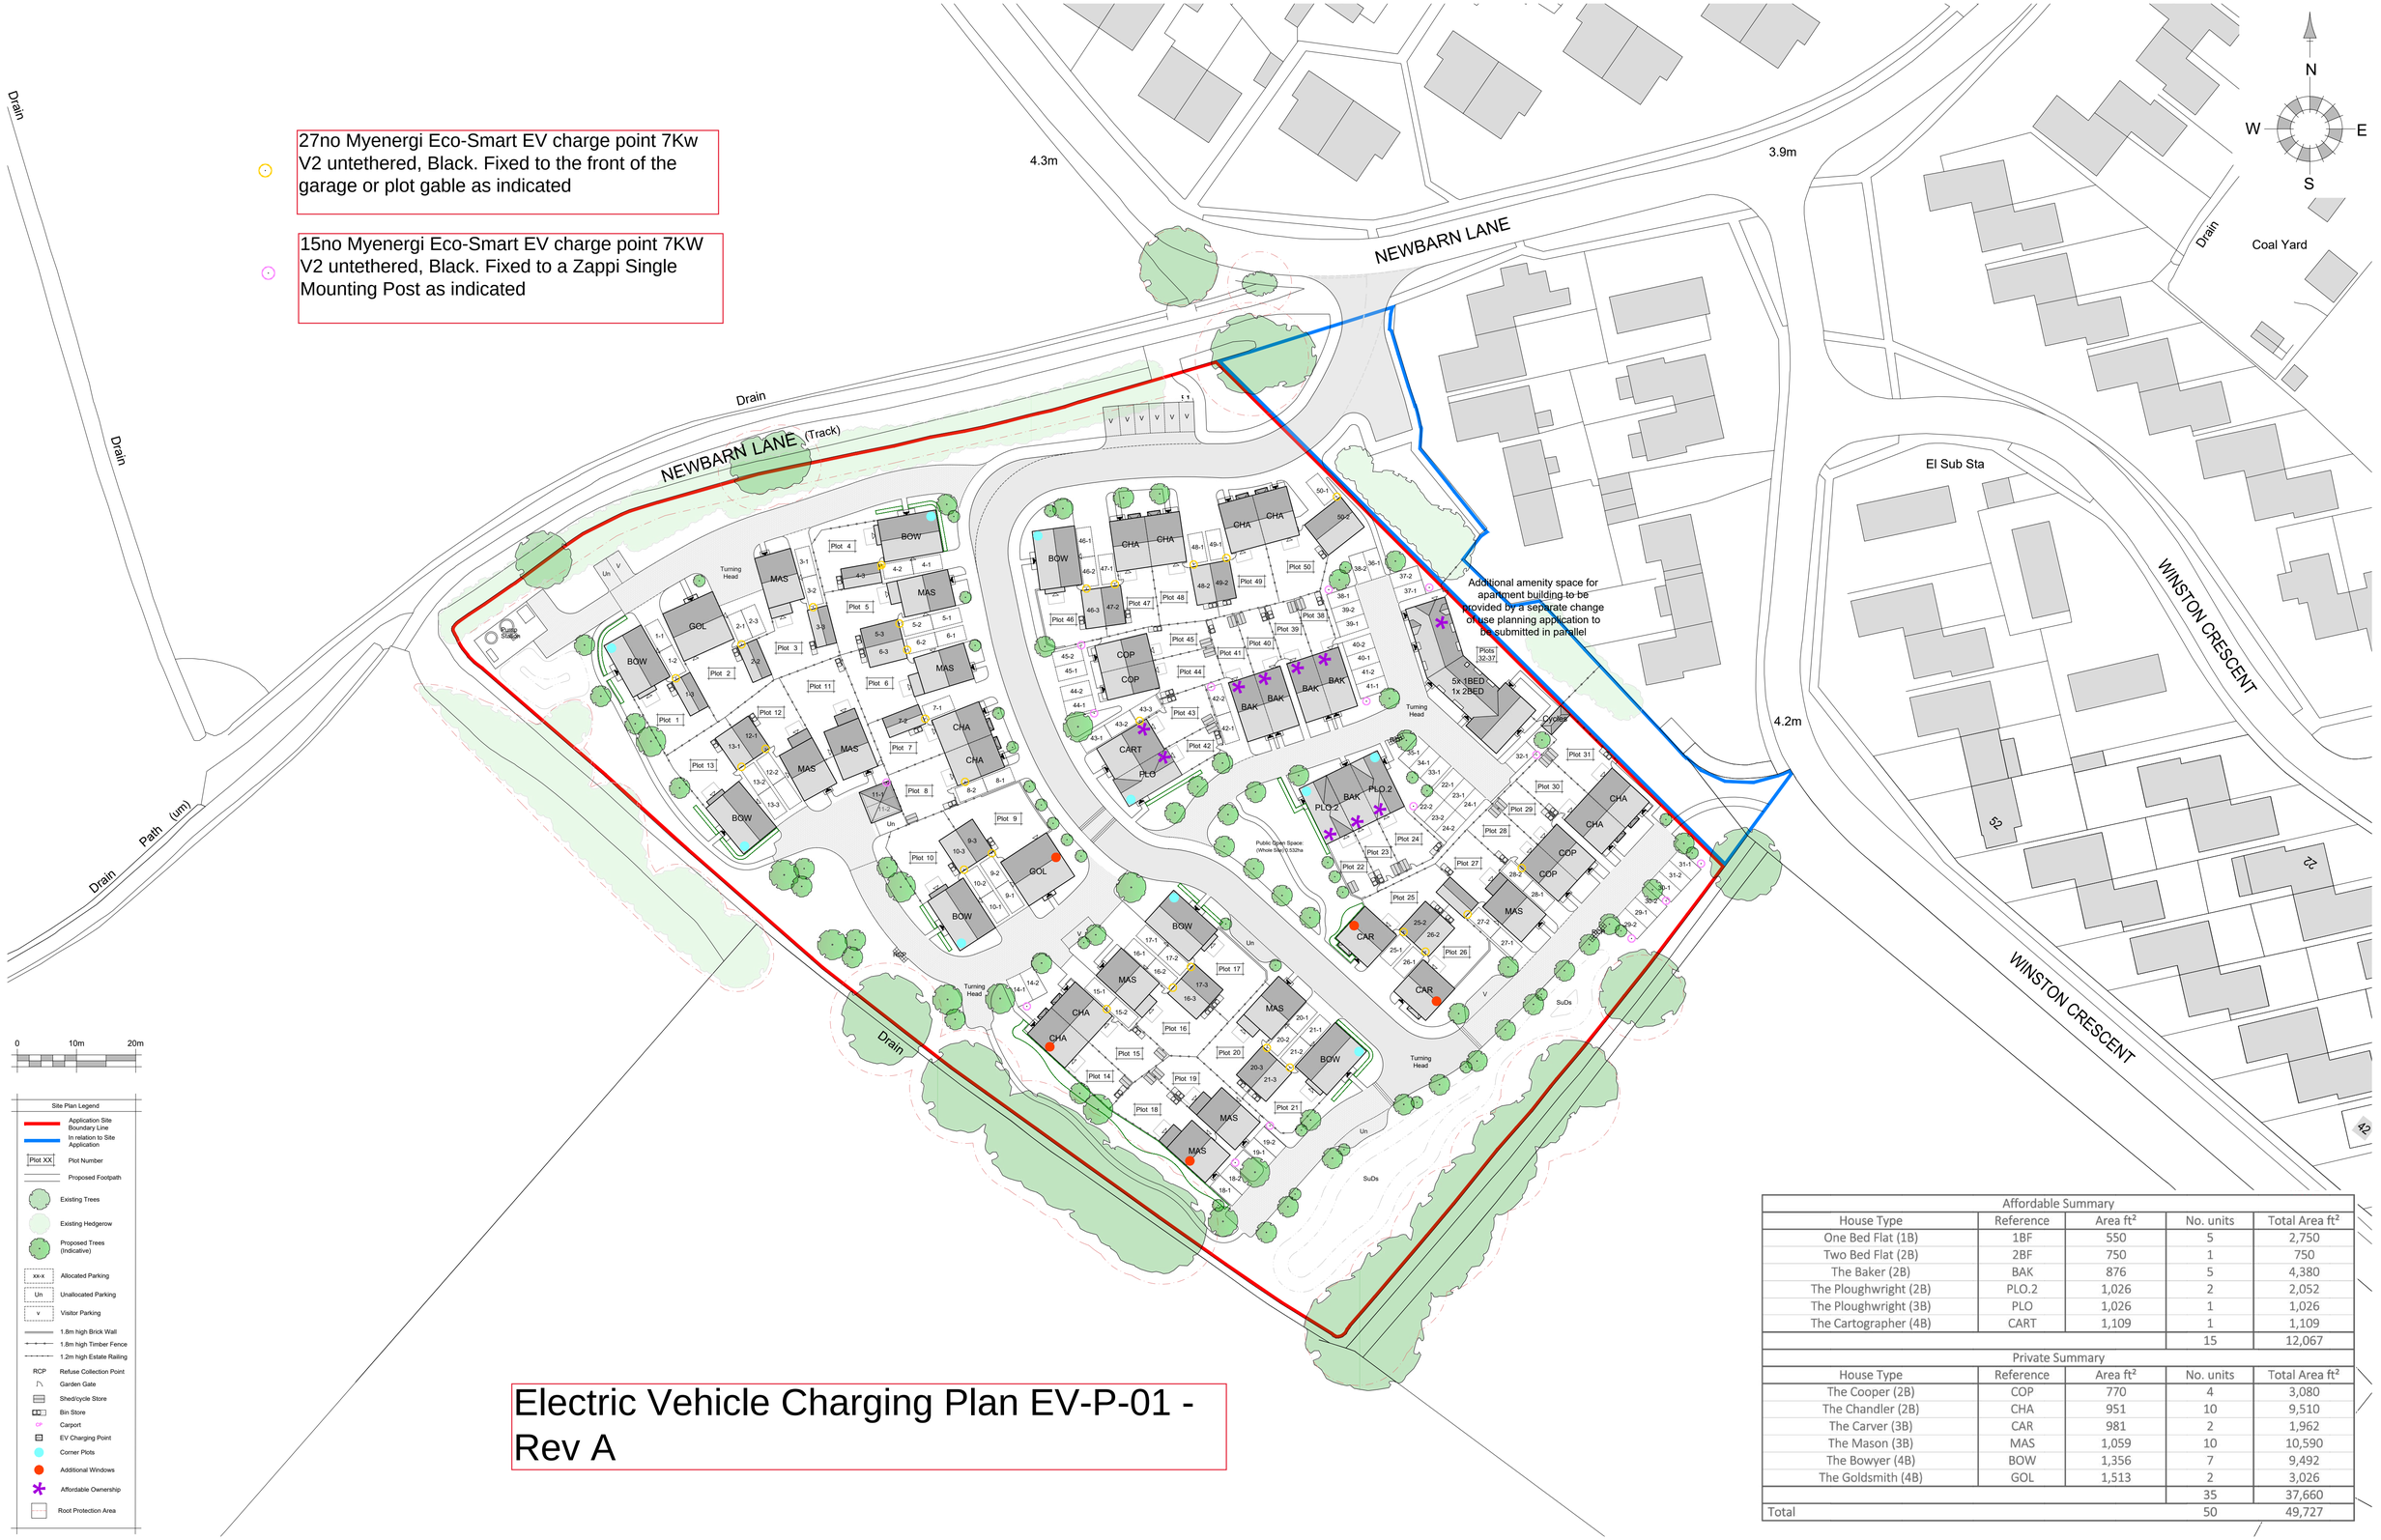

0 10m 20m

Site Plan Legend

- Application Site Boundary Line
- In relation to Site Application
- Plot XX — Plot Number
- Proposed Footpath
- Existing Trees
- Existing Hedgerow
- Proposed Trees (Indicative)
- xx-x — Allocated Parking
- Un — Unallocated Parking
- V — Visitor Parking
- 1.8m high Brick Wall
- 1.8m high Timber Fence
- 1.2m high Estate Railing
- RCP — Refuse Collection Point
- Garden Gate
- Shed/cycle Store
- Bin Store
- CP — Carport
- EV Charging Point
- Corner Plots
- Additional Windows
- Affordable Ownership
- Root Protection Area

Affordable Summary				
House Type	Reference	Area ft²	No. units	Total Area ft²
One Bed Flat (1B)	1BF	550	5	2,750
Two Bed Flat (2B)	2BF	750	1	750
The Baker (2B)	BAK	876	5	4,380
The Ploughwright (2B)	PLO.2	1,026	2	2,052
The Ploughwright (3B)	PLO	1,026	1	1,026
The Cartographer (4B)	CART	1,109	1	1,109
			15	12,067

Private Summary				
House Type	Reference	Area ft²	No. units	Total Area ft²
The Cooper (2B)	COP	770	4	3,080
The Chandler (2B)	CHA	951	10	9,510
The Carver (3B)	CAR	981	2	1,962
The Mason (3B)	MAS	1,059	10	10,590
The Bowyer (4B)	BOW	1,356	7	9,492
The Goldsmith (4B)	GOL	1,513	2	3,026
			35	37,660
Total			50	49,727

Electric Vehicle Charging Plan EV-P-01 - Rev A

REV.	DATE	REVISIONS:	BY	REV.	DATE	REVISIONS:	BY	REV.	DATE	REVISIONS:	BY

STATUS: **Planning**

CLIENT:	Bellway Homes Ltd (Wessex)	PROJECT:	Land West of Newbarn Lane, North Bersted
SCALE:	1:500 (A1 ORIGINAL)	DRAWING:	Proposed Site Layout
DRAWN: SA DATE: July 2019	18256	P101	C

architecture planning masterplanning
2 Funtley Court, Funtley Hill,
Fareham, Hampshire, PO16 7UY.
info@osparchitecture.com www.osparchitecture.com
Tel: 01329 559400

© COPYRIGHT EXISTS ON THE DESIGNS AND INFORMATION SHOWN ON THIS DRAWING This drawing may be scaled or cross referenced to the scale bar for planning application purposes only. Do not scale for any other purpose, use figured dimensions only. Subject to site survey and all necessary consents. All dimensions to be checked by user and any discrepancies, errors or omissions to be reported to the Architect before work commences. This drawing is to be read in conjunction with all other relevant materials. OS Licence No. 100007327

ARUN DISTRICT COUNCIL 06/03/20DC