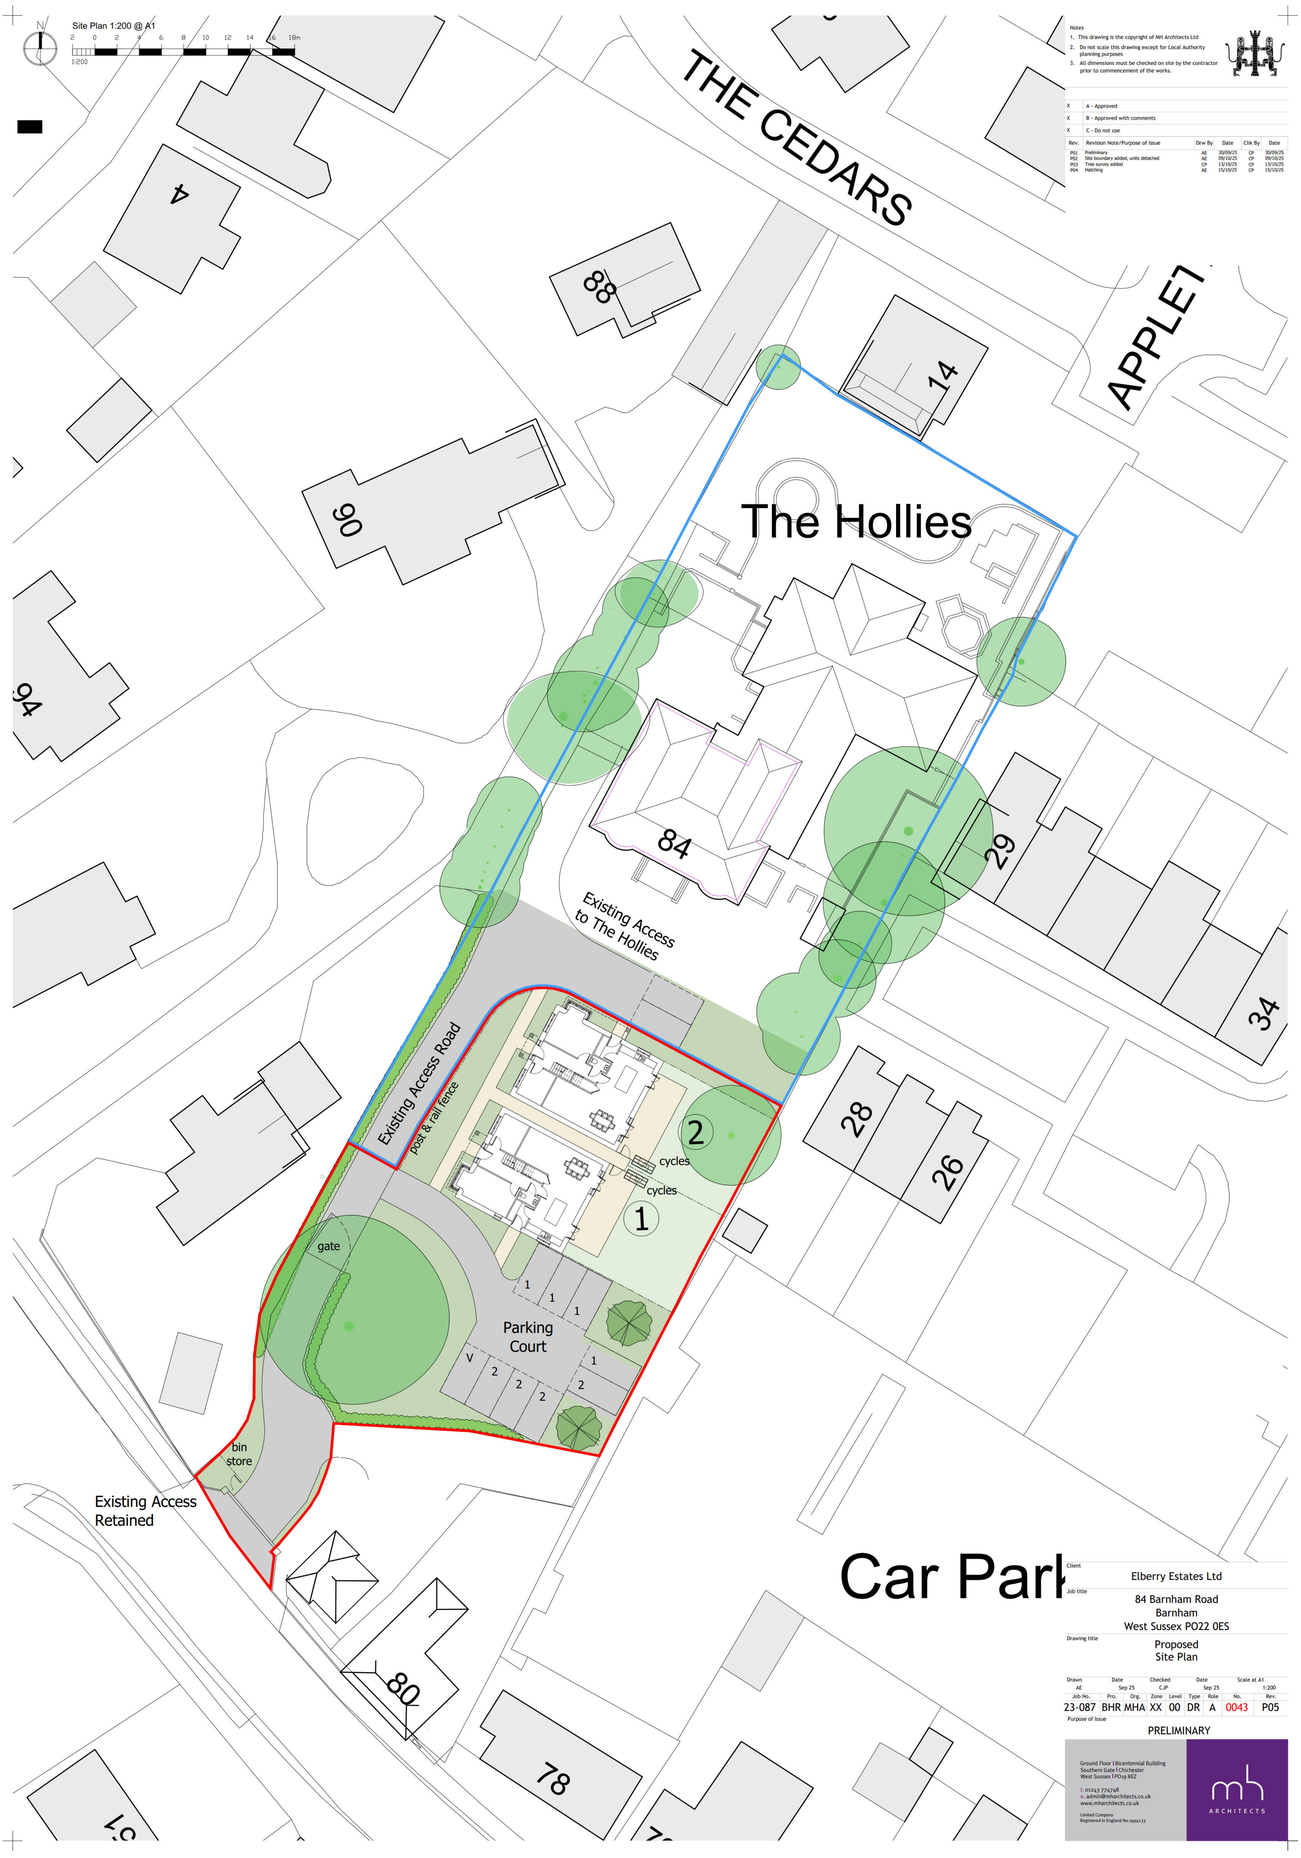

Notes
1. This drawing is the copyright of MH Architects Ltd
2. Do not scale this drawing except for Local Authority planning purposes
3. All dimensions must be checked on site by the contractor prior to commencement of the works.

X	A - Approved
X	B - Approved with comments
X	C - Do not use

Rev.	Revision Note/Purpose of Issue	Drw By	Date	Chk By	Date
P01	Preliminary	AE	30/09/25	CP	30/09/25
P02	Site boundary added, units detached	AE	09/10/25	CP	09/10/25
P03	Tree survey added	CP	13/10/25	CP	13/10/25
P04	Hatching	AE	15/10/25	CP	15/10/25

Client: Elberry Estates Ltd

Job title: 84 Barnham Road, Barnham, West Sussex PO22 0ES

Drawing title: Proposed Site Plan

Drawn	Date	Checked	Date	Scale at A1
AE	Sep 25	CJP	Sep 25	1:200

Job No.	Pro.	Org.	Zone	Level	Type	Role	No.	Rev.
23-087	BHR	MHA	XX	00	DR	A	0043	P05

Purpose of Issue: PRELIMINARY

Ground Floor | Bicentennial Building
Southern Gate | Chichester
West Sussex | PO19 8EZ
t. 01243 774748
e. admin@mharchitects.co.uk
www.mharchitects.co.uk
Limited Company
Registered in England No. 9094733

ARCHITECTS

LIGHTING FIXTURE KEY

84 Barnham Road, Barnham — Proposed Lighting Plan

PLAN SYMBOL	FIXTURE PHOTO	SPECIFICATION
CYAN DOT		**LED Bollard Light (Black)** Warm white LED • 950 lumens Downward light distribution *Shown on plan as a cyan dot*
PURPLE DOT		**LED Outdoor Wall Light (Black)** Warm white LED • IP44 rated Downward light distribution *Shown on plan as a purple dot*
ORANGE DOT		**LED Outdoor Wall Light (Black)** Warm white LED • IP44 rated Downward light distribution *Shown on plan as an orange dot*

Note: photographs are indicative examples of the specified fixture type and finish.