

ARUN DISTRICT COUNCIL BN/152/20/PL

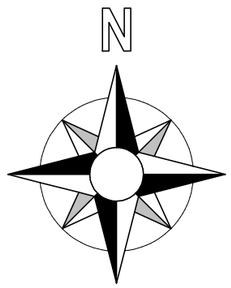

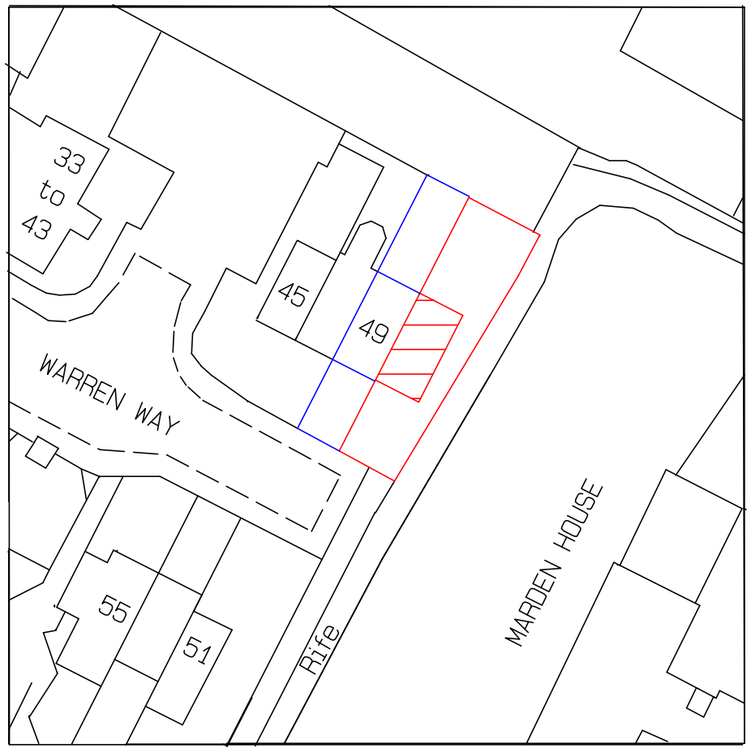

SITE PLAN - SCALE 1:500



BLOCK PLAN - SCALE 1:200

Provision of secure timber garden apex pitched roof shed 1500 x 1800mm as cycle store with 900mm wide permeable pavior path from road [or similar approved finish]

GENERAL NOTE
Use of No 49A for proposed new dwelling is for ease of identification.
Allocated one vehicle parking space for No 49 shown which is infront of No 47 Kitchen window
Suggested / proposed one vehical allocation space for No 49A shown
Additional dropped kerb / pavement crossing may be required

All dimensions must be checked on site and not taken or scaled from this drawing

Title

SITE & BLOCK PLANS

Project

PROPOSED NEW END OF TERRACE TWO STOREY TWO BEDROOM DWELLING
@ 49 WARREN WAY
BARNHAM
WEST SUSSEX
PO22 0JX

Client

Mr Ben Matthews

Drawn by	R Hollands (GROVE DESIGN UK)
Date	December 2020
Scale	1:200 & 1:500 @ A3
Drawing No	20-12-GD-243-05B
Amendments	(A) Planning issue (B) Cycle storage & access