

ARUN DISTRICT COUNCIL BN/152/20/PL

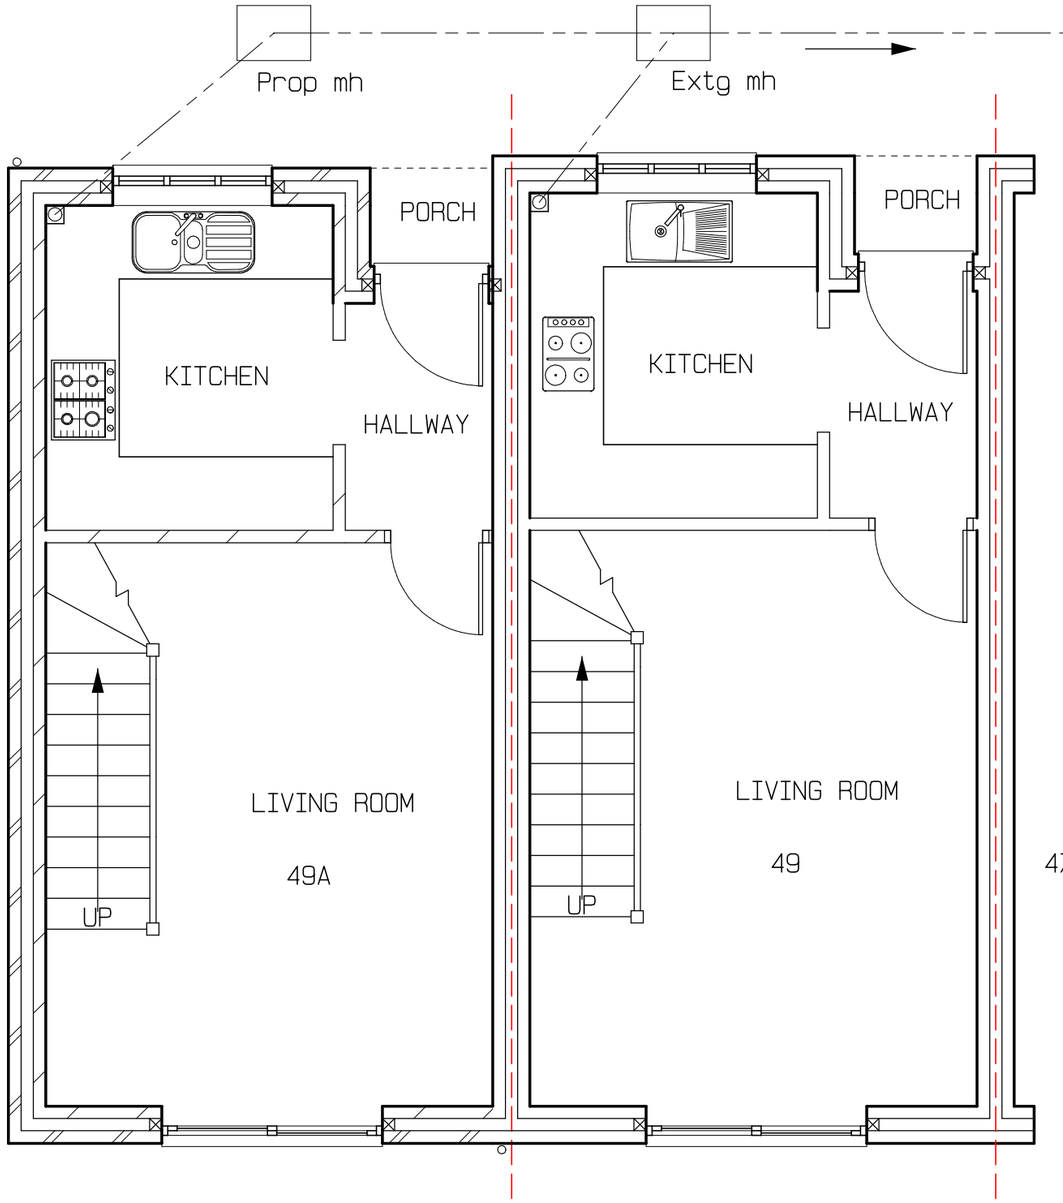


PROPOSED GROUND FLOOR PLAN

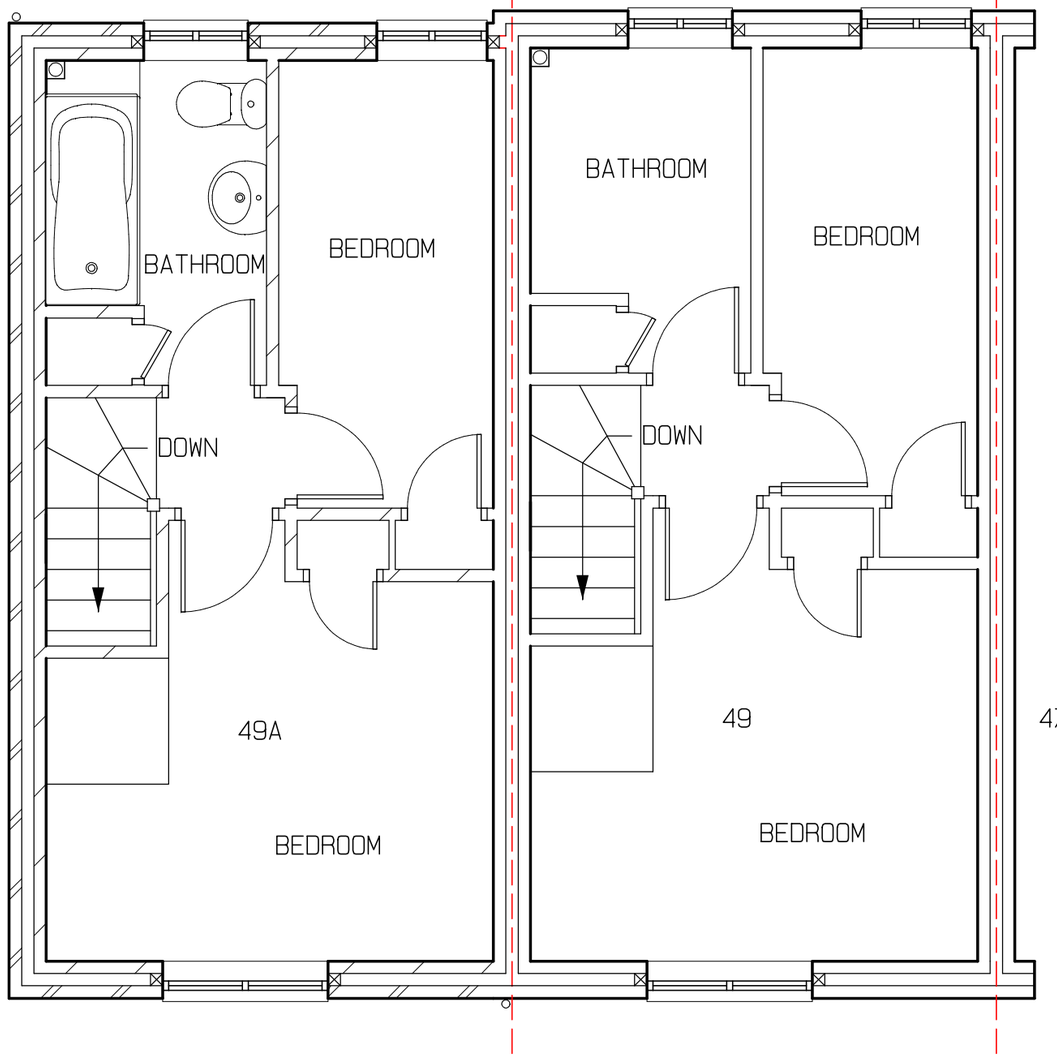

PROPOSED FIRST FLOOR PLAN

GENERAL NOTE
Application replace approved 2 storey side extension but as separate unit
Building to sit on a pile & beam foundation with block and beam ground floor over

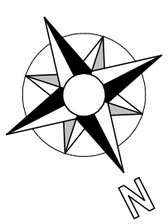



All dimensions must be checked on site and not taken or scaled from this drawing

Title PROPOSED FLOOR PLANS	Client Mr Ben Matthews
Project PROPOSED NEW END OF TERRACE TWO STOREY TWO BEDROOM DWELLING @ 49 WARREN WAY BARNHAM WEST SUSSEX PO22 0JX	Drawn by R Hollands (GROVE DESIGN UK) Date February 2020 Scale 1:50 @ A3 Drawing No 20-02-GD-243-03A Amendments (A) Planning issue