

Appendix A Existing Site and Proposed Plans

ARUN DISTRICT COUNCIL BN/152/20/PL

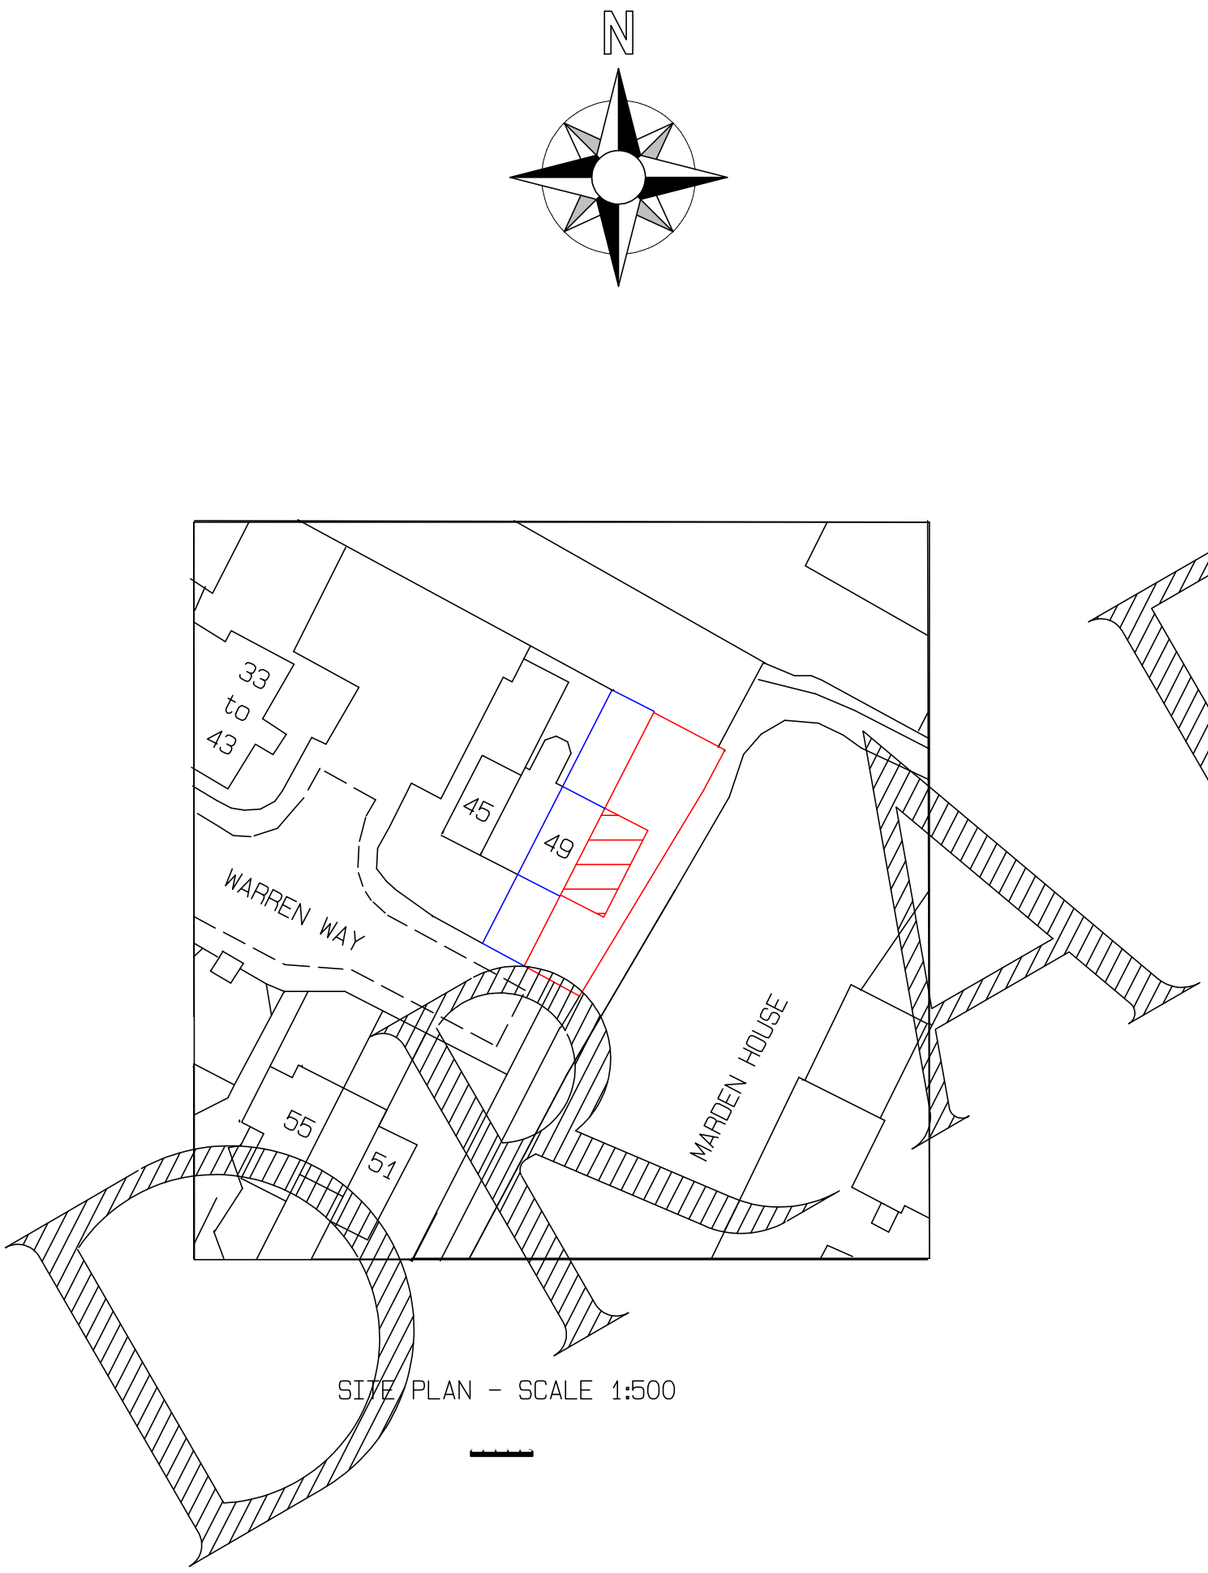

SITE PLAN - SCALE 1:500

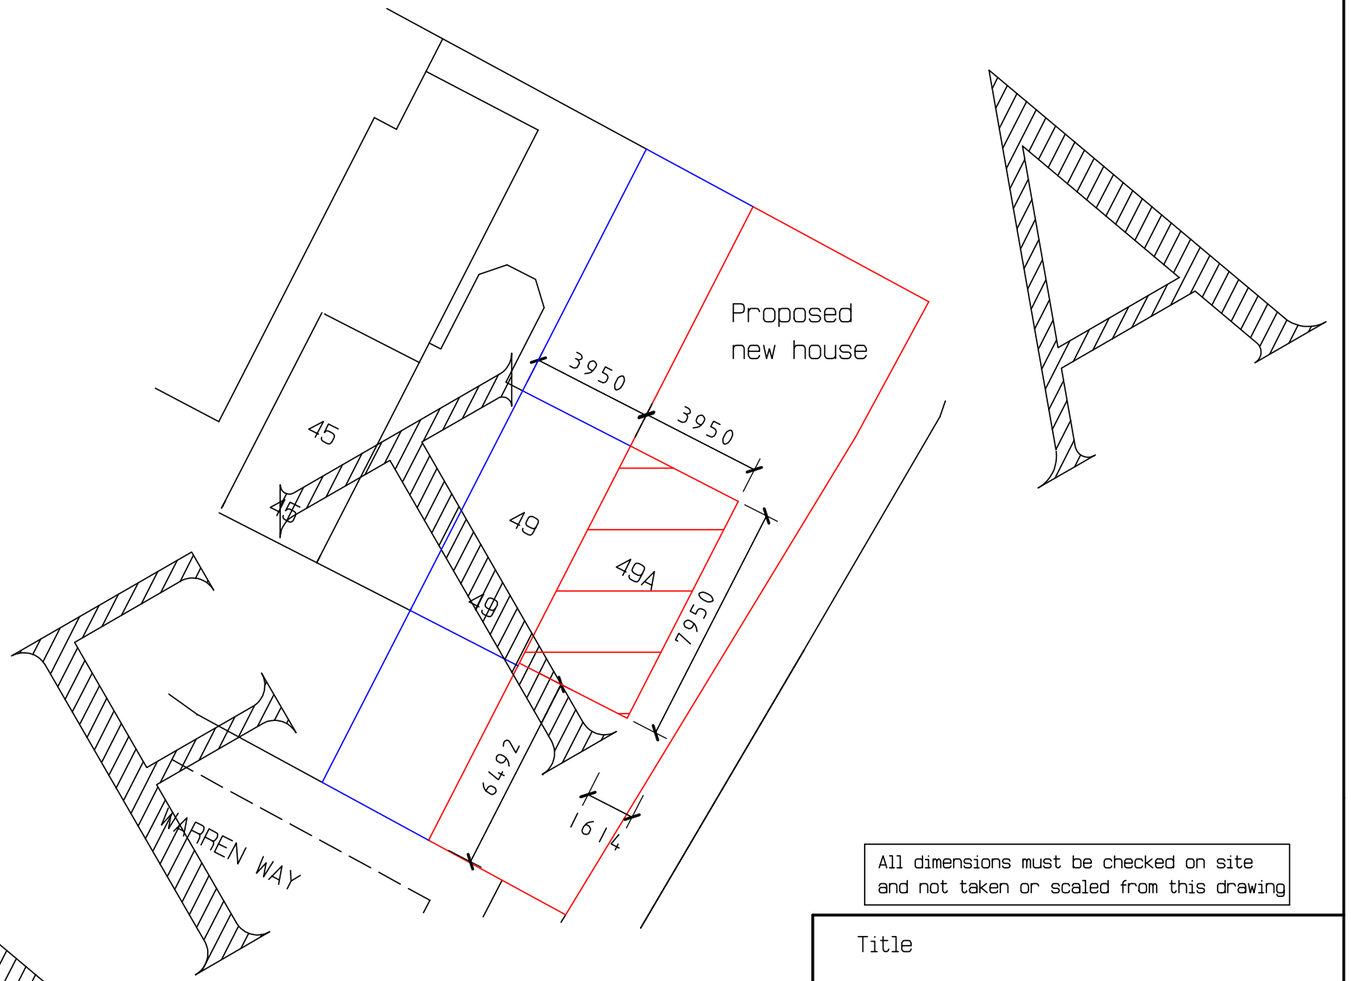

BLOCK PLAN - SCALE 1:200

All dimensions must be checked on site and not taken or scaled from this drawing

Title

SITE & BLOCK PLANS

Project

PROPOSED NEW END OF TERRACE TWO STOREY TWO BEDROOM DWELLING
@ 49 WARREN WAY
BARNHAM
WEST SUSSEX
PO22 0JX

Client

Mr Ben Matthews

Drawn by	R Hollands (GROVE DESIGN UK)
Date	February 2020
Scale	1:200 & 1:500 @ A3
Drawing No	20-02-GD-243-05-DA
Amendments	