




NORTH EAST ELEVATION

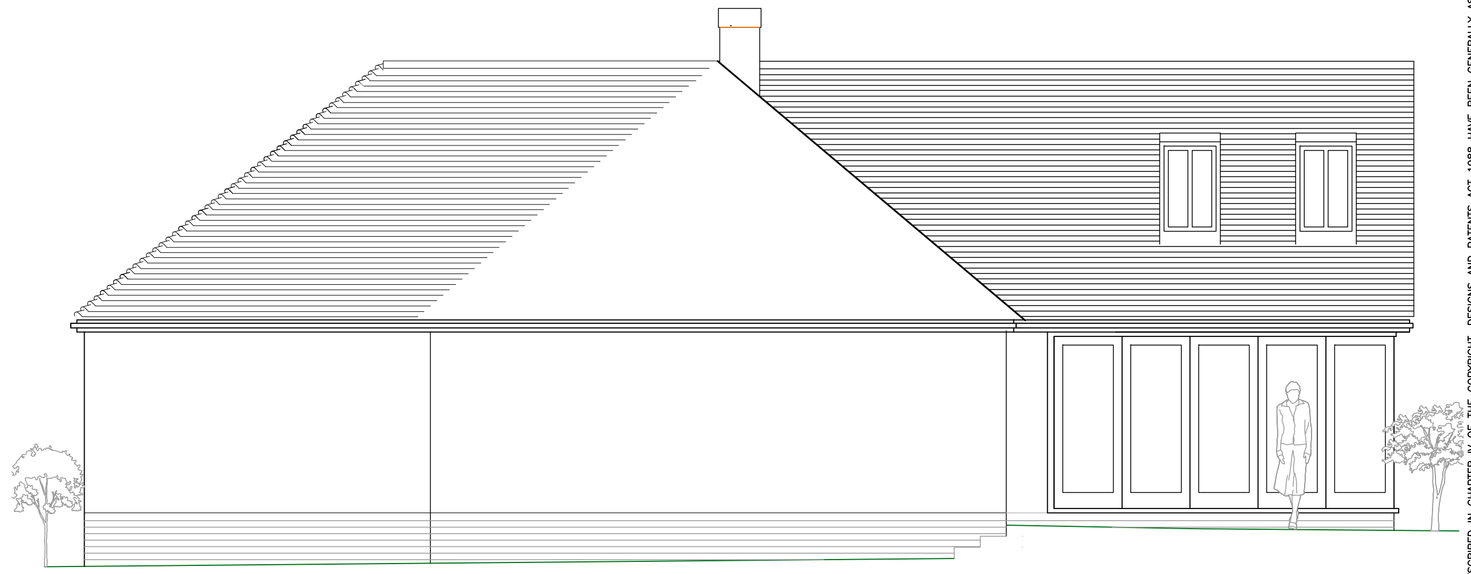


NORTH WEST ELEVATION

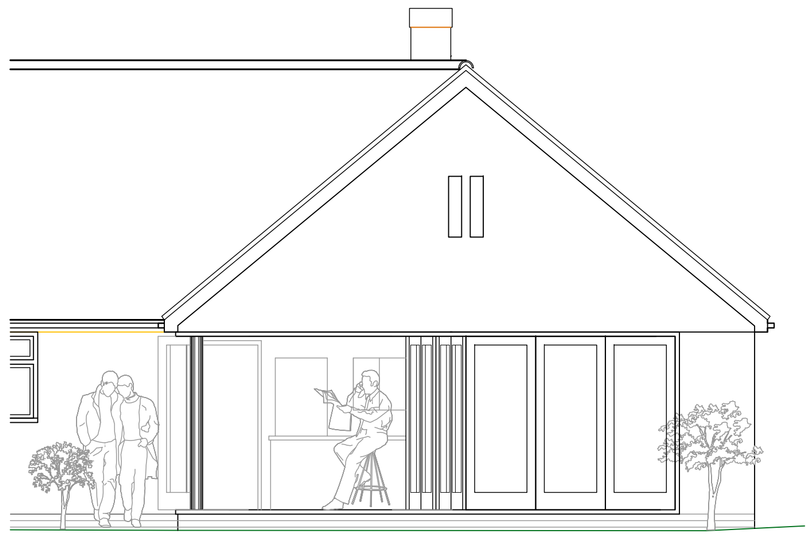

SOUTH WEST ELEVATION - PART
(DOORS OPEN)

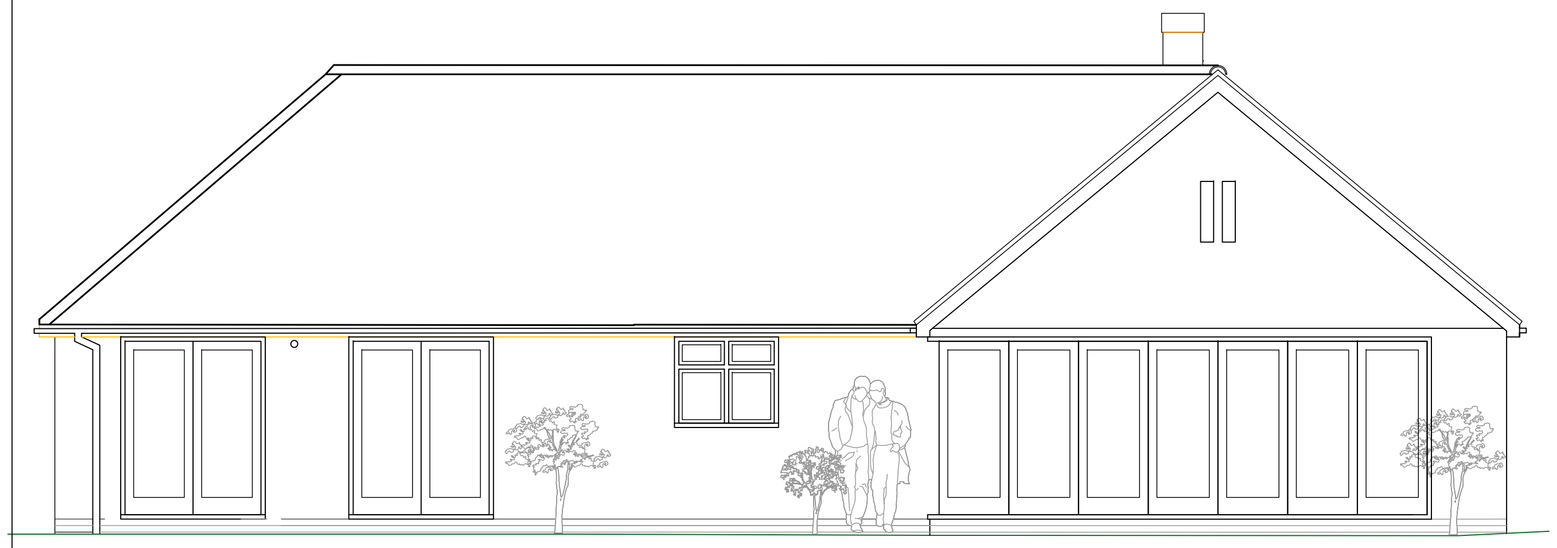

SOUTH WEST ELEVATION

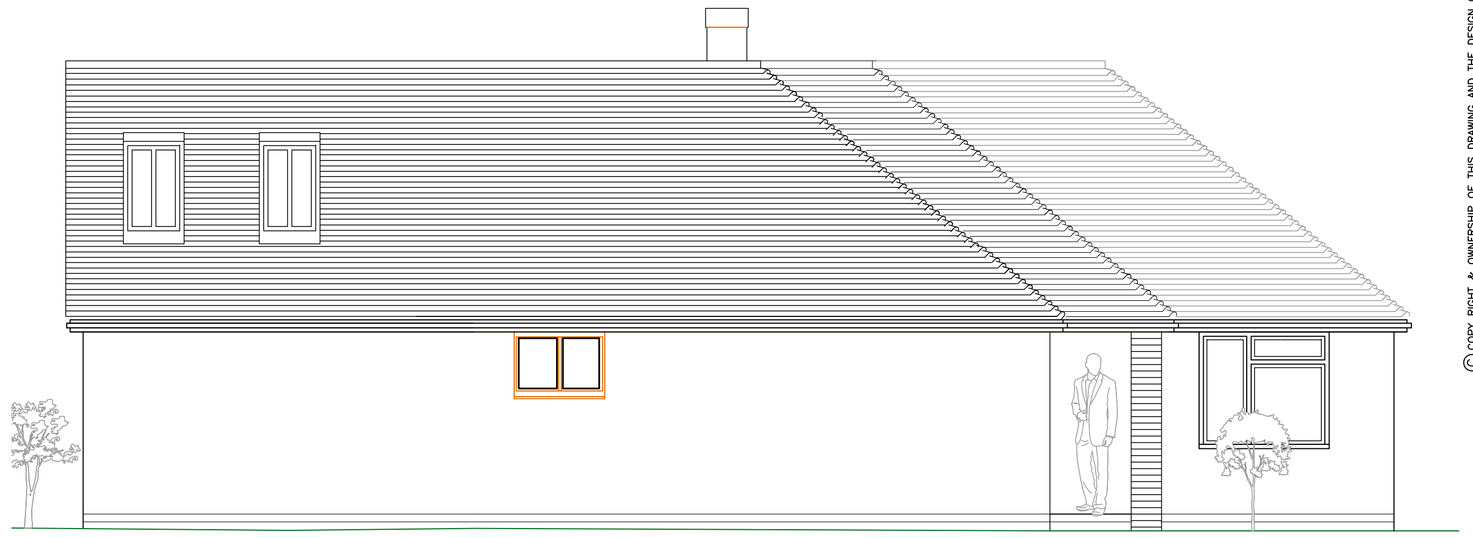

SOUTH EAST ELEVATION

SCALE
1 METRE 5 METRE

ORIGINAL SIZE OF THIS DRAWING IS A1

© COPYRIGHT OF THIS DRAWING AND THE DESIGN OF THE BUILDING SHOWN ON THIS DRAWING IS VESTED IN THE ARCHITECTS WHOSE PRIOR WRITTEN CONSENT IS REQUIRED FOR ITS USE, REPRODUCTION OR FOR COPYING TO ANY THIRD PARTY. ALL RIGHTS DESCRIBED IN CHAPTER IV OF THE COPYRIGHT, DESIGNS AND PATENTS ACT 1988 HAVE BEEN GENERALLY ASSERTED.

NOTES

DO NOT SCALE FROM THIS DRAWING

ALL DIMENSIONS AND LEVELS TO BE CHECKED ON SITE BEFORE CARRYING OUT WORK.

ALL DISCREPANCIES TO BE REPORTED TO THE ARCHITECT BEFORE CARRYING OUT WORK.

READ THIS DRAWING WITH OTHER CONTRACT DOCUMENTS INCLUDING SPECIFICATION

READ WITH OTHER CONSULTANTS DRAWINGS AND DETAILS, INCLUDING STRUCTURAL ENGINEERS.

ALL WORK TO BE CARRIED OUT TO BRITISH STANDARDS, CODES OF PRACTICE, BUILDING REGULATIONS AND MANUFACTURERS RECOMMENDATIONS.

IF IN DOUBT ASK.

ORIGINAL SIZE OF THIS DRAWING IS A1

REV.	DATE	REVISIONS

© COPYRIGHT – ALL RIGHTS RESERVED

ARCHITECTS
DESIGN
&
MANAGEMENT

CHARTERED ARCHITECTS

TRINITY, STRETTINGTON, CHICHESTER,
WEST SUSSEX, PO18 0LA, UNITED KINGDOM.
TEL. 01243 771166

E-mail michael@admarchitects.co.uk
web site www.admarchitects.co.uk

Members of the Royal Institute of British Architects
Registered with Architects Registration Board

CLIENT
RICHARD LLOYD

JOB TITLE
6, HALLIFORD DRIVE

DRAWING TITLE
ELEVATIONS AS PROPOSED

SCALE – see scale bar 1:50

COMPUTER FILE NAME

ORIGINAL SIZE OF THIS DRAWING IS A1

DATE	DRAWN BY	CHECKED
2013	BD	MB

DRAWING REFERENCE

PROJECT NUMBER	DRAWING NUMBER	REVISION
1450	06	-

ARUN DISTRICT COUNCIL EN/1/13/