


EXISTING GROUND FLOOR PLAN 1/50

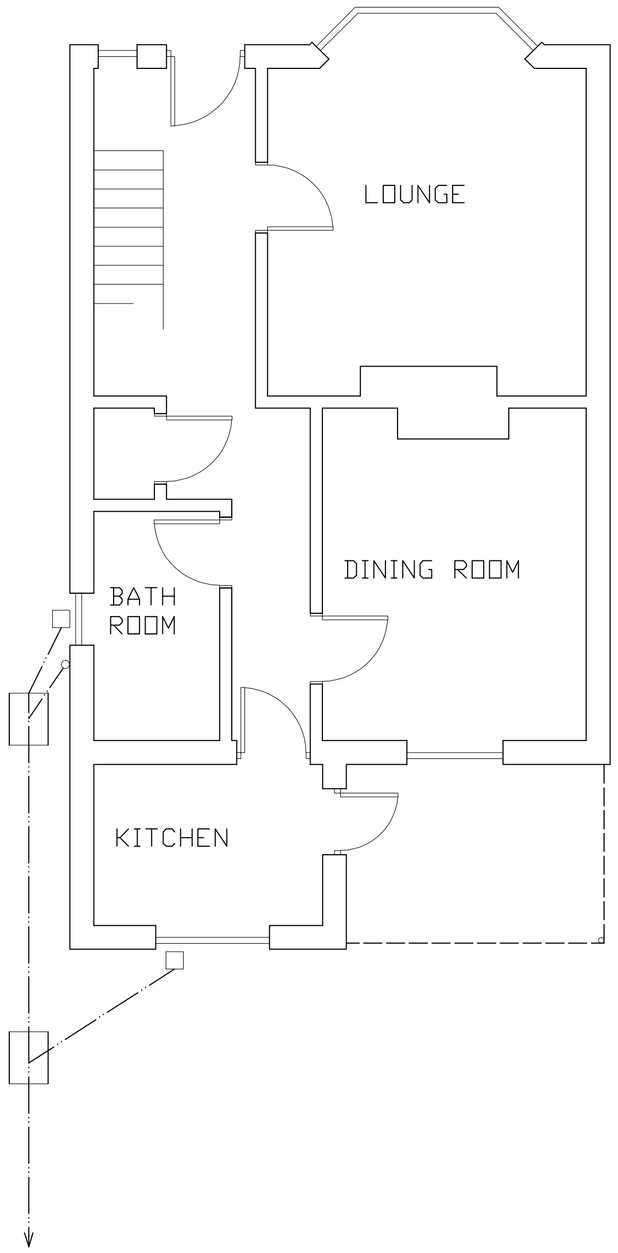


PROPOSED GROUND FLOOR PLAN 1/50

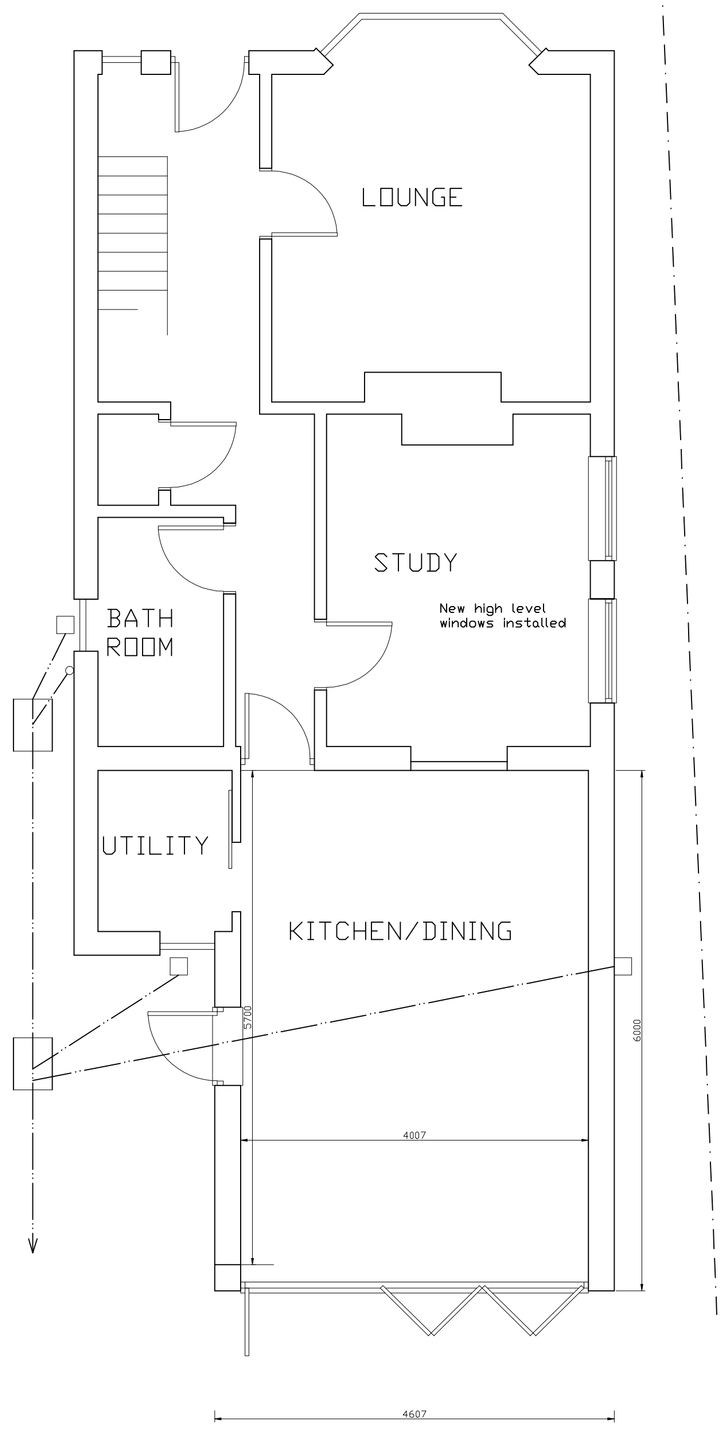

EXISTING ROOF PLAN 1/50

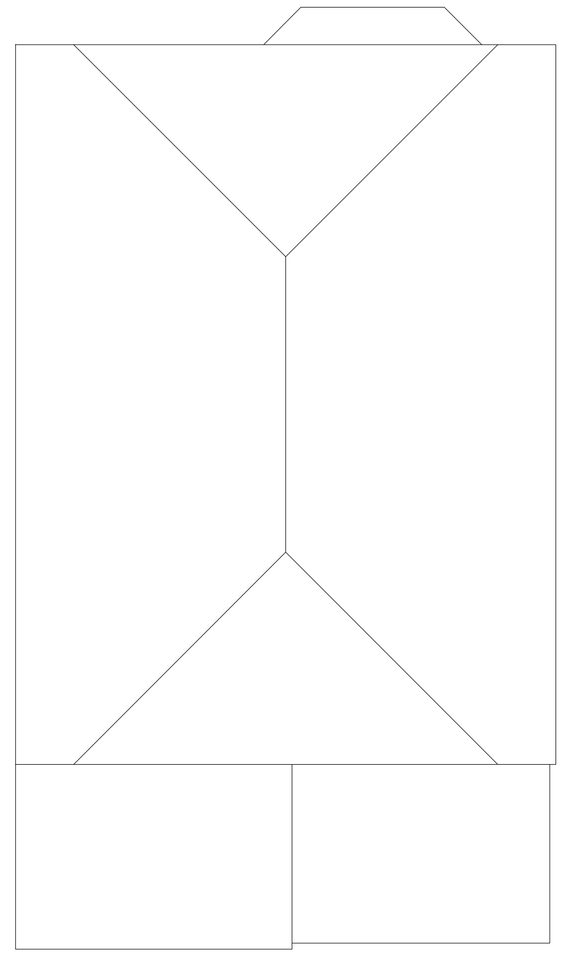


PROPOSED ROOF PLAN 1/50

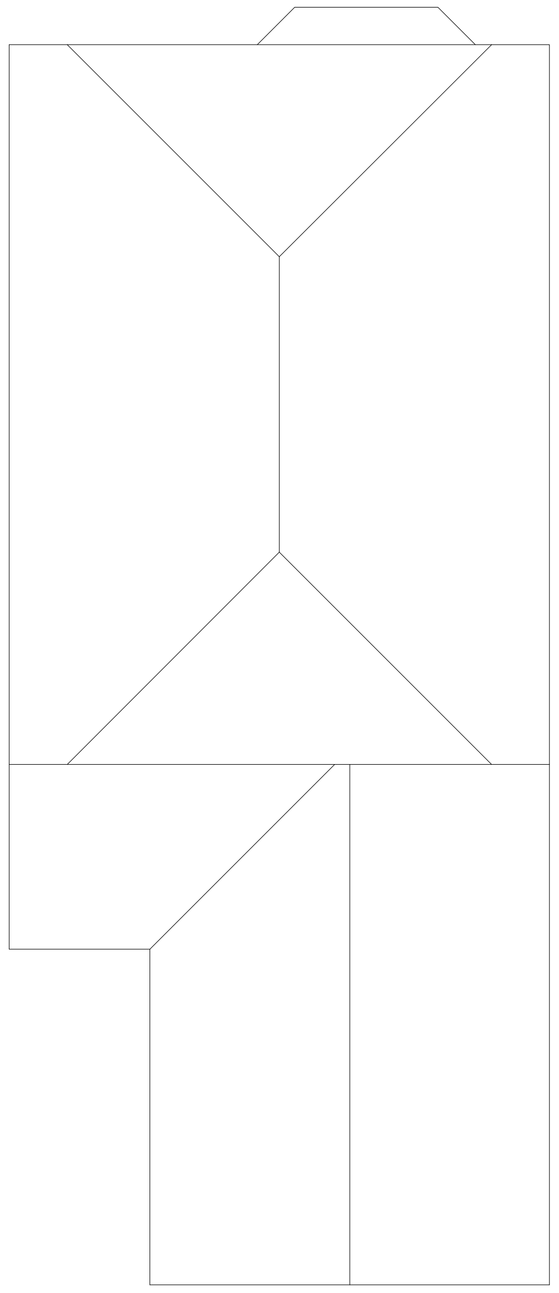


EXISTING SOUTH ELEVATION 1/100




EXISTING EAST ELEVATION 1/100

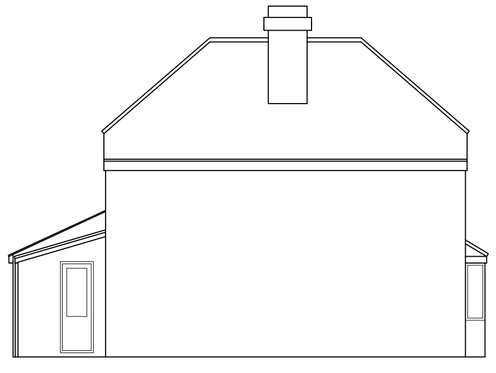


EXISTING WEST ELEVATION 1/100

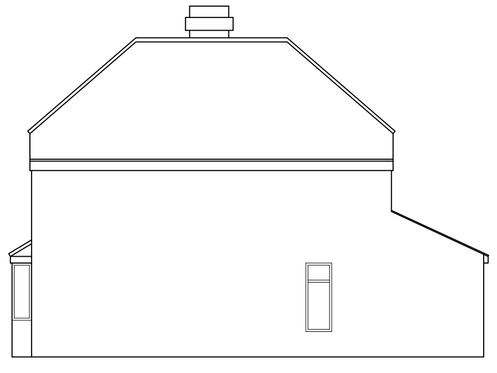


PROPOSED SOUTH ELEVATION 1/100

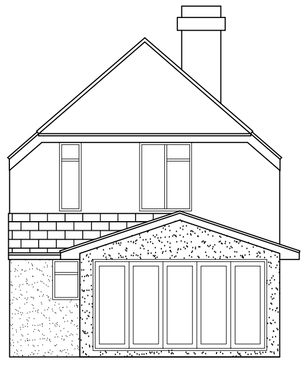

PROPOSED EAST ELEVATION 1/100

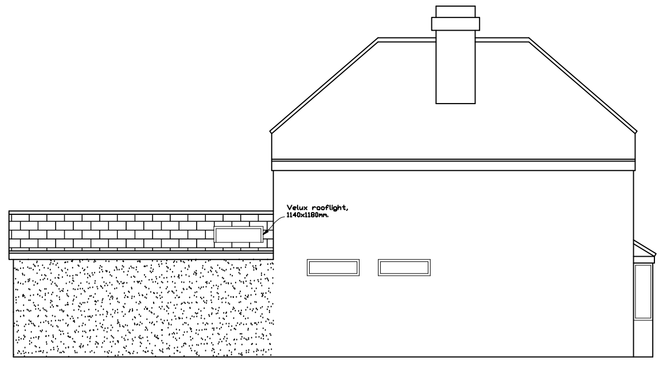

PROPOSED WEST ELEVATION 1/100

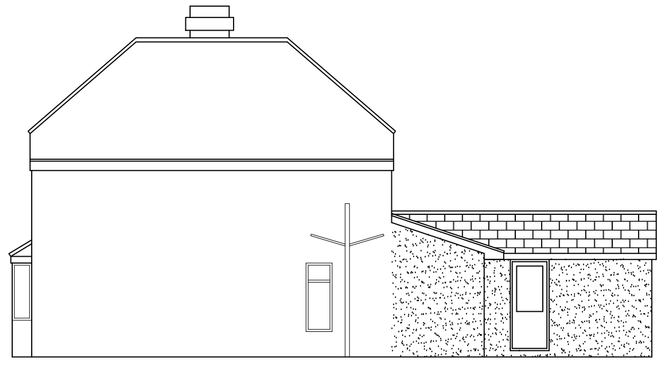

REVISIONS

Notes
1. These are computerised drawings for the purposes of obtaining planning & building regulations approvals & are based on certain overall measurements.
2. Dimensions shown must not be relied upon and must be checked on site and verified prior to commencement of work.
3. Where applicable this drawing is to be read in conjunction with other consultants' drawings & calculations.
4. Do not scale from these drawings, except for planning purposes
5. Any Work undertaken prior to Planning and Building Regulations Approval is done so entirely at the Client/Contractors own risk

© 2013
- T. Murray

TIM MURRAY MBEng
BUILDING CONSULTANT
6 Middleton Court, Elmer Road
Middleton - on - Sea
West Sussex, PO22 6EH
Tel: 01243 583676
The Association of BUILDING ENGINEERS

PROJECT DETAIL
CLYTHA COTTAGE, YAPTON ROAD, BARNHAM, WEST SUSSEX, PO22 0BA

REAR EXTENSION

FOR: MR A.DAVIES

DRAWING	**SCALE**
GENERAL ARRANGEMENT	**1/50, 1/100**
DATE: NOVEMBER 2013	
DRAWN: T. Murray	
DRAWING: 13/41/3	**REVISION:**

ARUN DISTRICT COUNCIL 06/05/13