LAND AT POLLARDS NURSERY, LAKE LANE, BARNHAM

HOUSE TYPE PACK

PREPARED BY PEGASUS URBAN DESIGN

P16-0421_4A | APRIL 2017



PLOT 83
OXFORD SP

PLOT 84
SUNNINGDALE

PLOT 85
OXFORD SP

PLOT 86
WORCESTER SP


PLOT 87
CAMBRIDGE

Pegasus Design


REDROW

ARUN DISTRICT COUNCIL BN/51/16/RES


Copyright Pegasus Planning Group Ltd. Crown copyright. All rights reserved. Ordnance Survey Copyright Licence number 100042093. Promap Licence number 100020449. EmapSite Licence number 0100031673 Standard OS licence rights conditions apply.
Pegasus accepts no liability for any use of this document other than for its original purpose, or by the original client, or following Pegasus' express agreement to such use. T 01285 641717 www.pegasuspg.co.uk

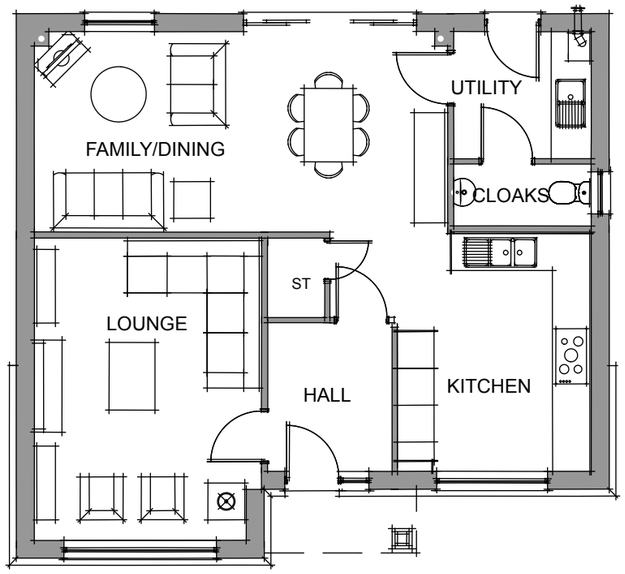

GROUND FLOOR

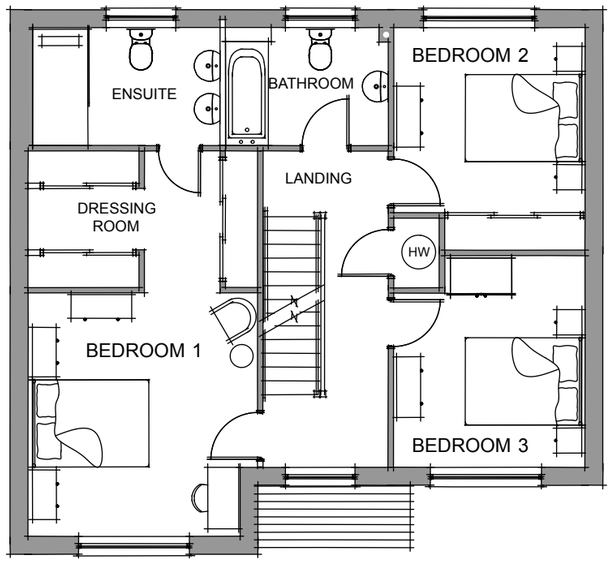

FIRST FLOOR

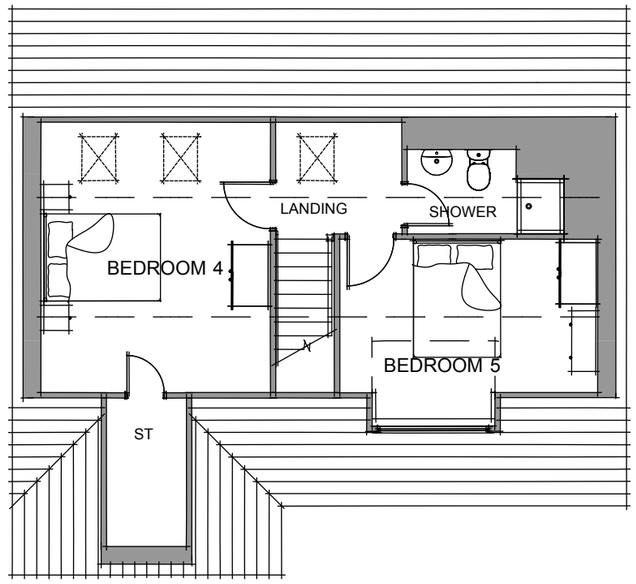

SECOND FLOOR

PLOTS: 12, 59H, 63H, 64, 71H, 73H, 88 & 98

Scale 1:100
0 1 2 3 4 5 (m)

POLLARDS NURSERY, BARNHAM - **HIGHGATE - FLOOR PLANS**


Pegasus Design

PLANNING I DESIGN I ENVIRONMENT I ECONOMICS | WWW.PEGASUSPG.CO.UK | TEAM/DRAWN BY MC/CJH | APPROVED BY: MCC | DATE: 14/09/16 | SCALE: 1:100 @ A3 | DRWG: **CODE**_P16-0421_04 SHEET NO: 01-1 REV: A | CLIENT: **REDROW HOMES** |

Copyright Pegasus Planning Group Ltd. Crown copyright. All rights reserved. Ordnance Survey Copyright Licence number 100042093. Promap Licence number 100020449. EmapSite Licence number 0100031673 Standard OS licence rights conditions apply.
Pegasus accepts no liability for any use of this document other than for its original purpose, or by the original client, or following Pegasus' express agreement to such use. T 01285 641717 www.pegasuspg.co.uk




FRONT ELEVATION

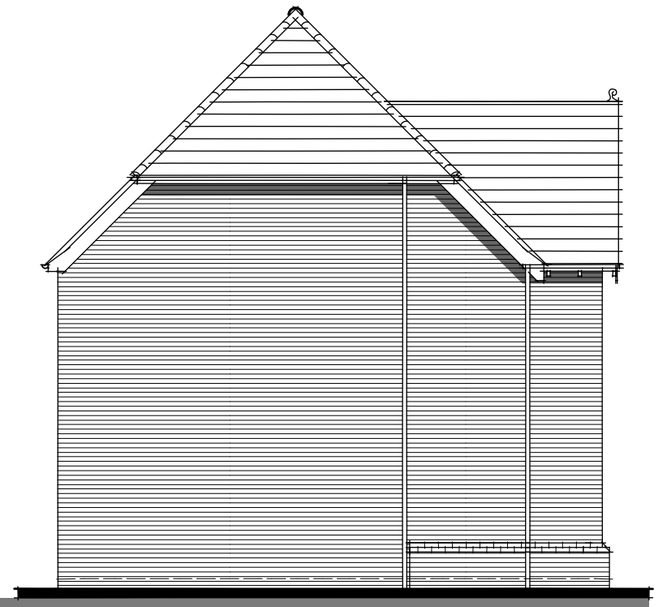

SIDE ELEVATION



REAR ELEVATION

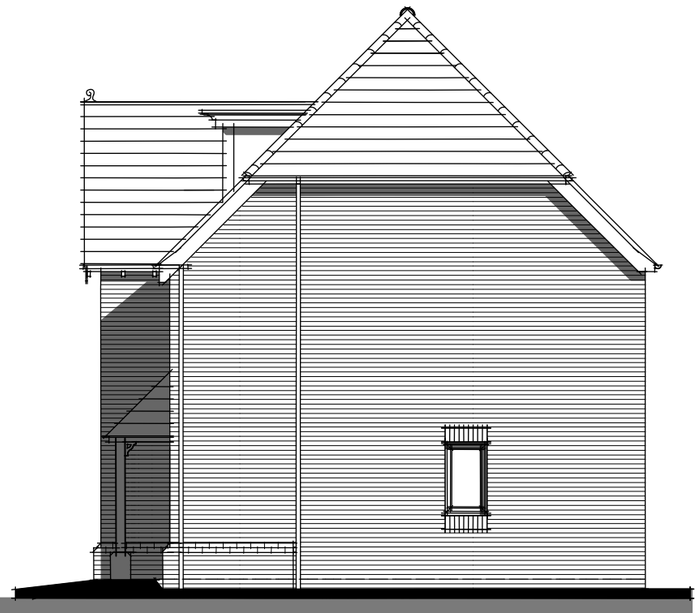

SIDE ELEVATION

PLOTS: 59H, 63H, 88 & 98

Scale 1:100
0 1 2 3 4 5 (m)

POLLARDS NURSERY, BARNHAM - **HIGHGATE - ELEVATIONS (with TILE HANGING)**


Pegasus Design

PLANNING I DESIGN I ENVIRONMENT I ECONOMICS | WWW.PEGASUSPG.CO.UK | TEAM/DRAWN BY MC/CJH | APPROVED BY: MCC | DATE: 14/09/16 | SCALE: 1:100 @ A3 | DRWG: **CODE**_P16-0421_04 SHEET NO: 01-2 REV: A | CLIENT: **REDROW HOMES** |

Copyright Pegasus Planning Group Ltd. Crown copyright. All rights reserved. Ordnance Survey Copyright Licence number 100042093. Promap Licence number 100020449. EmapSite Licence number 0100031673 Standard OS licence rights conditions apply.
Pegasus accepts no liability for any use of this document other than for its original purpose, or by the original client, or following Pegasus' express agreement to such use. T 01285 641717 www.pegasuspg.co.uk




FRONT ELEVATION

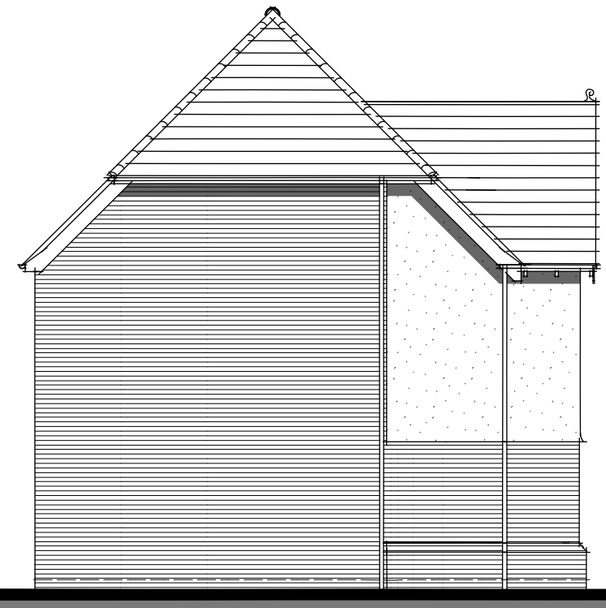

SIDE ELEVATION



REAR ELEVATION

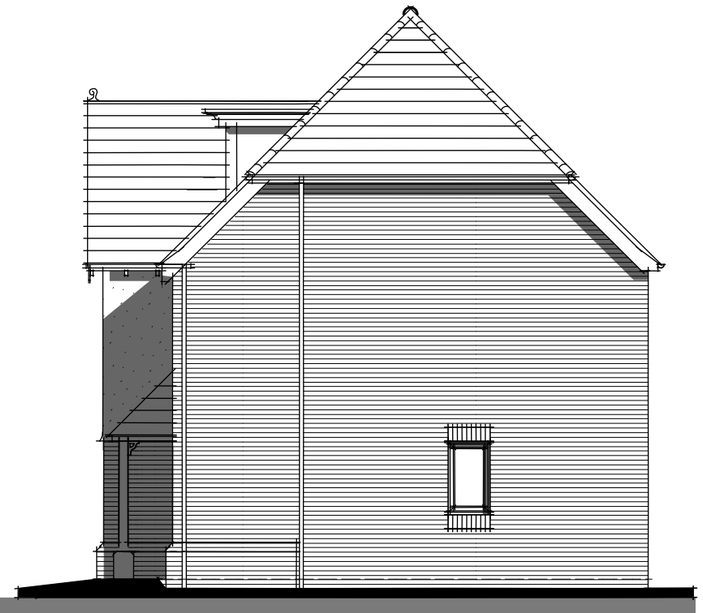

SIDE ELEVATION

PLOTS: 12, 18, 64, 71H & 73H


Scale 1:100
0 1 2 3 4 5 (m)

POLLARDS NURSERY, BARNHAM - **HIGHGATE - ELEVATIONS (with RENDER)**


Pegasus Design

PLANNING I DESIGN I ENVIRONMENT I ECONOMICS | WWW.PEGASUSPG.CO.UK | TEAM/DRAWN BY MC/CJH | APPROVED BY: MCC | DATE: 14/09/16 | SCALE: 1:100 @ A3 | DRWG: **CODE**_P16-0421_04 SHEET NO: 01-3 REV: A | CLIENT: **REDROW HOMES** |

Copyright Pegasus Planning Group Ltd. Crown copyright. All rights reserved. Ordnance Survey Copyright Licence number 100042093. Promap Licence number 100020449. EmapSiteLicence number 0100031673 Standard OS licence rights conditions apply. Pegasus accepts no liability for any use of this document other than for its original purpose, or by the original client, or following Pegasus' express agreement to such use. T 01285 641717 www.pegasuspg.co.uk

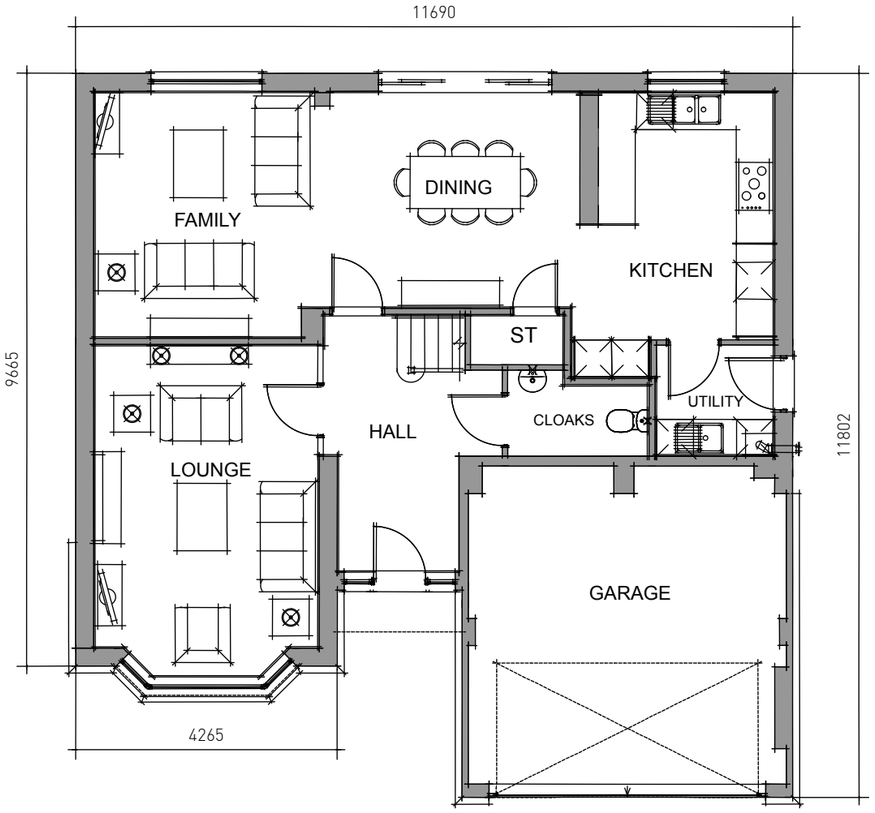

GROUND FLOOR

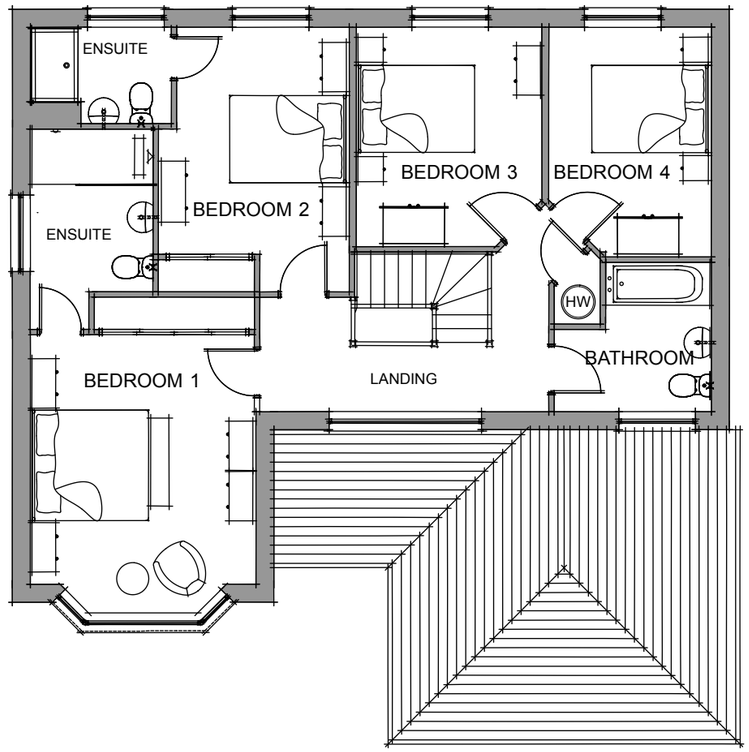

FIRST FLOOR

PLOTS: 1H, 60, 62H, 65, 75H, 90H, 91H, 93H & 95


Scale 1:100
0 1 2 3 4 5 (m)

POLLARDS NURSERY, BARNHAM - **HENLEY - FLOOR PLANS**

PLANNING I DESIGN I ENVIRONMENT I ECONOMICS | WWW.PEGASUSPG.CO.UK | TEAM/DRAWN BY MC/CJH | APPROVED BY: MCC | DATE: 14/09/16 | SCALE: 1:100 @ A3 | DRWG: **CODE**_P16-0421_04 SHEET NO: 02-1 REV: A | CLIENT: **REDROW HOMES** |

Pegasus Design

Copyright Pegasus Planning Group Ltd. Crown copyright. All rights reserved. Ordnance Survey Copyright Licence number 100042093. Promap Licence number 100020449. EmapSite Licence number 0100031673 Standard OS licence rights conditions apply.
Pegasus accepts no liability for any use of this document other than for its original purpose, or by the original client, or following Pegasus' express agreement to such use. T 01285 641717 www.pegasuspg.co.uk

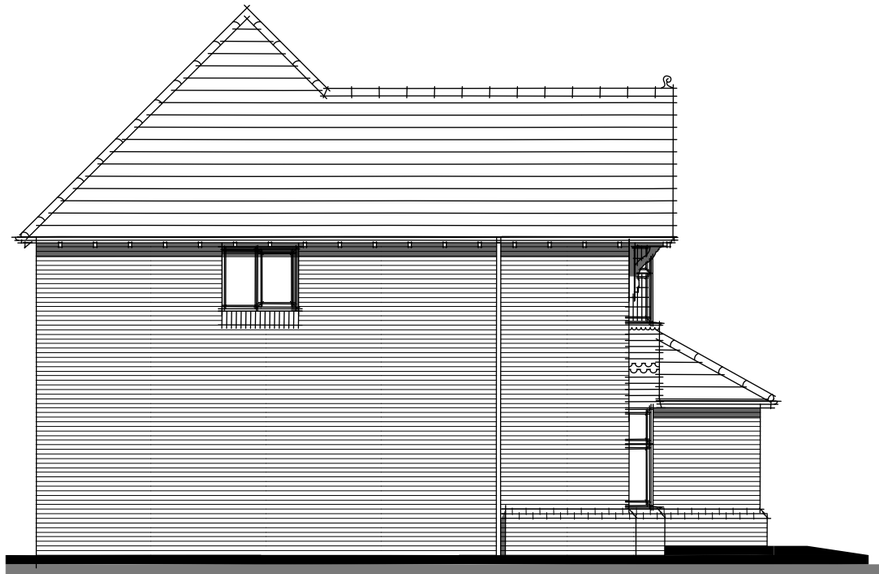

SIDE ELEVATION



FRONT ELEVATION



REAR ELEVATION



SIDE ELEVATION

PLOTS: 1H, 60, 62H, 65, 75H, 90H, 91H, 93H & 95


Scale 1:100
0 1 2 3 4 5 (m)

POLLARDS NURSERY, BARNHAM - **HENLEY - ELEVATIONS**


Pegasus Design

PLANNING I DESIGN I ENVIRONMENT I ECONOMICS | WWW.PEGASUSPG.CO.UK | TEAM/DRAWN BY MC/CJH | APPROVED BY: MCC | DATE: 14/09/16 | SCALE: 1:100 @ A3 | DRWG: **CODE**_P16-0421_04 SHEET NO: 02-2 REV: A | CLIENT: **REDROW HOMES** |

Copyright Pegasus Planning Group Ltd. Crown copyright. All rights reserved. Ordnance Survey Copyright Licence number 100042093. Promap Licence number 100020449. EmapSite Licence number 0100031673 Standard OS licence rights conditions apply.
Pegasus accepts no liability for any use of this document other than for its original purpose, or by the original client, or following Pegasus' express agreement to such use. T 01285 641717 www.pegasuspg.co.uk

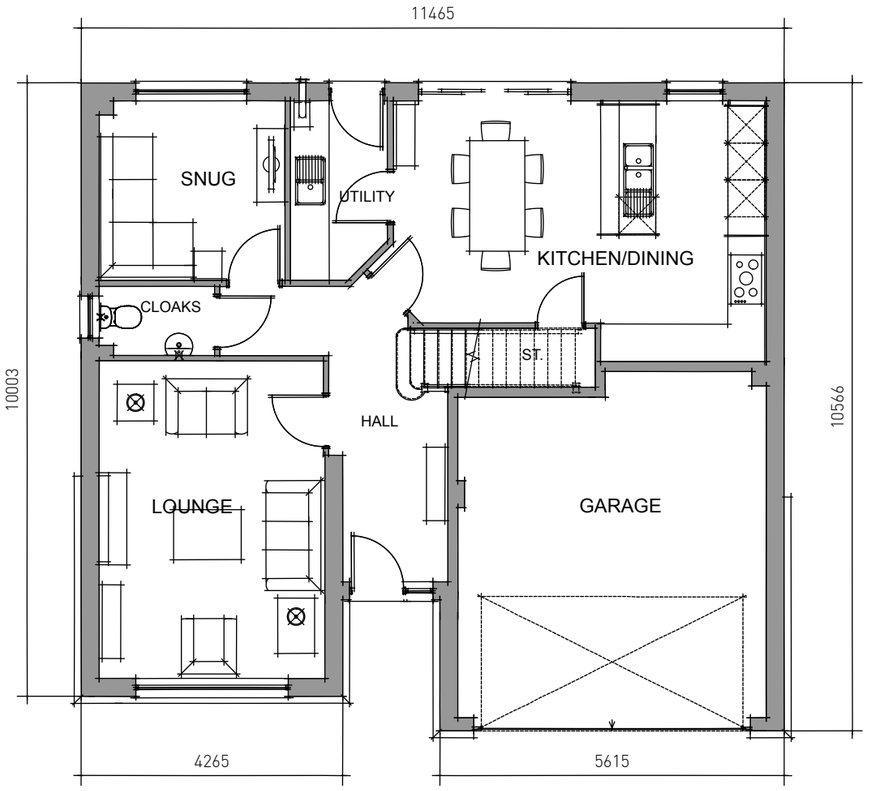

GROUND FLOOR

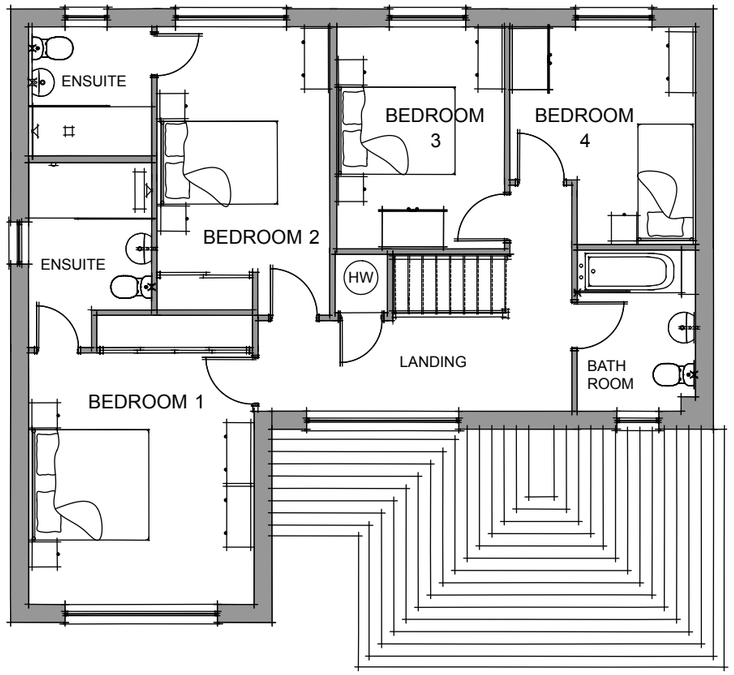

FIRST FLOOR

PLOTS: 19, 20H, 54H, 61H, 66H, 67, 74H, 80H, 82H, 84H, 89, 92H, 94, 96, 97, 104H & 105

Scale 1:100
0 1 2 3 4 5 (m)

POLLARDS NURSERY, BARNHAM - **SUNNINGDALE - FLOOR PLANS**


Pegasus Design

PLANNING I DESIGN I ENVIRONMENT I ECONOMICS | WWW.PEGASUSPG.CO.UK | TEAM/DRAWN BY MC/CJH | APPROVED BY: MCC | DATE: 14/09/16 | SCALE: 1:100 @ A3 | DRWG: **CODE**_P16-0421_04 SHEET NO: 03-1 REV: A | CLIENT: **REDROW HOMES** |

Copyright Pegasus Planning Group Ltd. Crown copyright. All rights reserved. Ordnance Survey Copyright Licence number 100042093. Promap Licence number 100020449. EmapSite Licence number 0100031673 Standard OS licence rights conditions apply.
Pegasus accepts no liability for any use of this document other than for its original purpose, or by the original client, or following Pegasus' express agreement to such use. T 01285 641717 www.pegasuspg.co.uk



FRONT ELEVATION

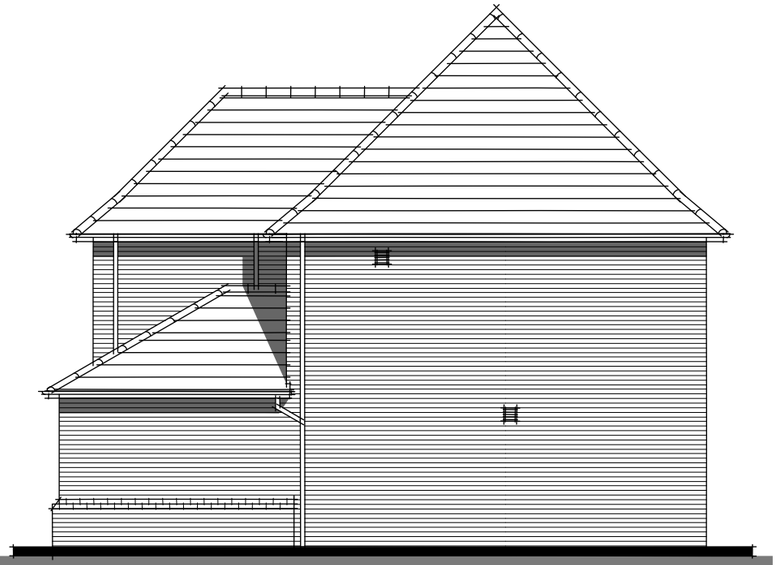

SIDE ELEVATION



REAR ELEVATION



SIDE ELEVATION

PLOTS: 19, 20H, 54H, 61H, 66H, 67, 74H, 80H, 82H, 84H, 89, 92H, 94, 96, 97, 104H & 105


Scale 1:100
0 1 2 3 4 5 (m)

POLLARDS NURSERY, BARNHAM - **SUNNINGDALE - ELEVATIONS**


Pegasus Design

PLANNING | DESIGN | ENVIRONMENT | ECONOMICS | WWW.PEGASUSPG.CO.UK | TEAM/DRAWN BY MC/CJH | APPROVED BY: MCC | DATE: 14/09/16 | SCALE: 1:100 @ A3 | DRWG: **CODE**_P16-0421_04 SHEET NO: 03-2 REV: A | CLIENT: **REDROW HOMES** |

Copyright Pegasus Planning Group Ltd. Crown copyright. All rights reserved. Ordnance Survey Copyright Licence number 100042093. Promap Licence number 100020449. EmapSite Licence number 0100031673 Standard OS licence rights conditions apply.
Pegasus accepts no liability for any use of this document other than for its original purpose, or by the original client, or following Pegasus' express agreement to such use. T 01285 641717 www.pegasuspg.co.uk

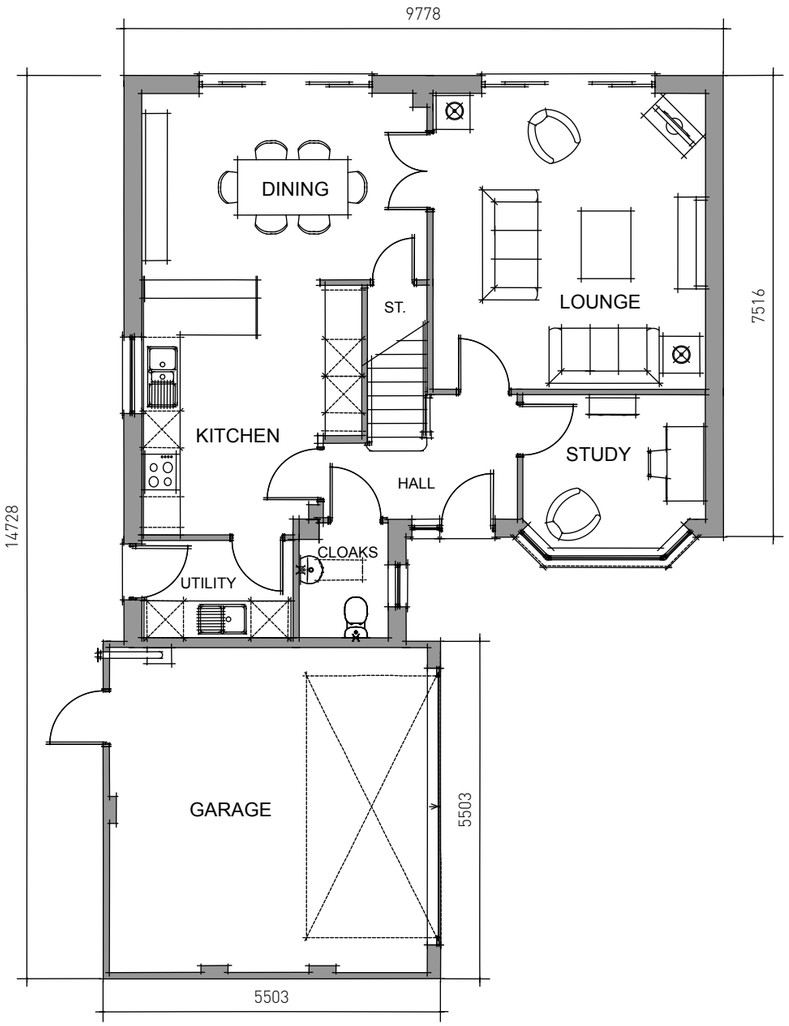

GROUND FLOOR

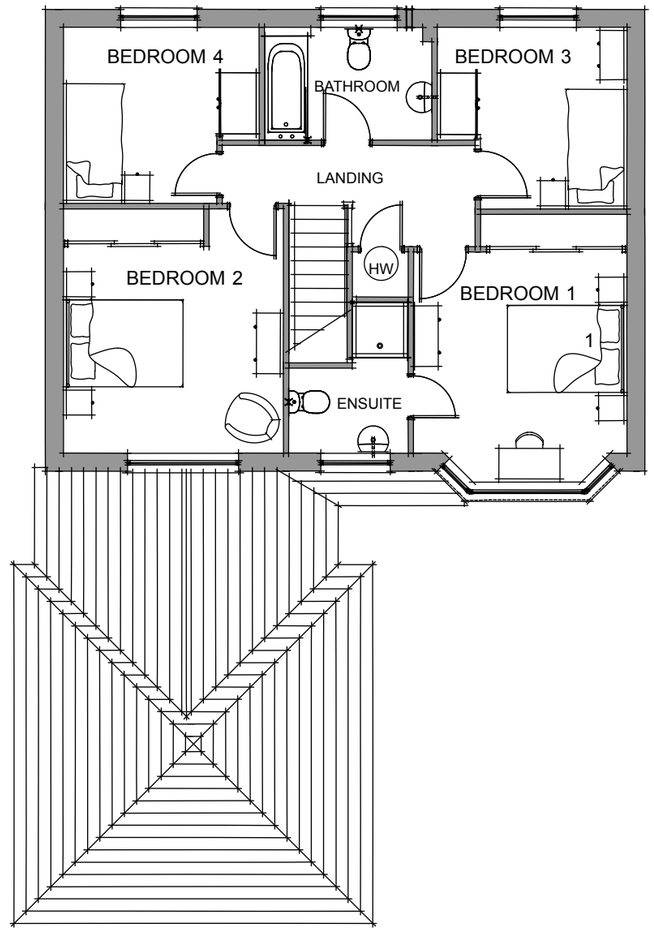

FIRST FLOOR

PLOTS: 58

Scale 1:100
0 1 2 3 4 5 (m)

POLLARDS NURSERY, BARNHAM - **CANTERBURY - FLOOR PLANS**

Pegasus Design

PLANNING | DESIGN | ENVIRONMENT | ECONOMICS | WWW.PEGASUSPG.CO.UK | TEAM/DRAWN BY MC/CJH | APPROVED BY: MCC | DATE: 14/09/16 | SCALE: 1:100 @ A3 | DRWG: **CODE**_P16-0421_04 SHEET NO: 04-1 REV: A | CLIENT: **REDROW HOMES** |

Copyright Pegasus Planning Group Ltd. Crown copyright. All rights reserved. Ordnance Survey Copyright Licence number 100042093. Promap Licence number 100020449. EmapSite Licence number 0100031673 Standard OS licence rights conditions apply.
Pegasus accepts no liability for any use of this document other than for its original purpose, or by the original client, or following Pegasus' express agreement to such use. T 01285 641717 www.pegasuspg.co.uk




FRONT ELEVATION



SIDE ELEVATION



REAR ELEVATION

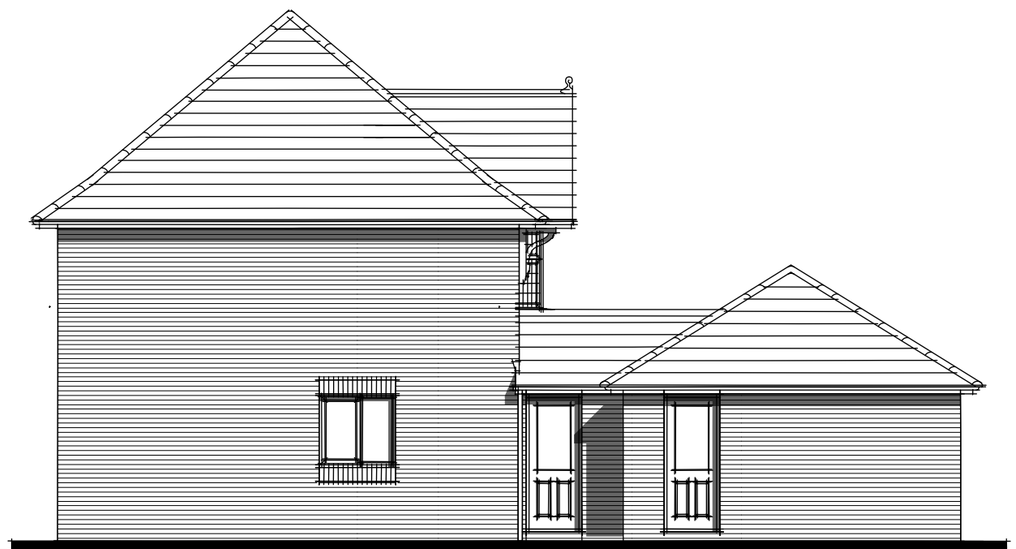

SIDE ELEVATION

PLOTS: 58


Scale 1:100
0 1 2 3 4 5 (m)

POLLARDS NURSERY, BARNHAM - **CANTERBURY - ELEVATIONS**


PLANNING | DESIGN | ENVIRONMENT | ECONOMICS | WWW.PEGASUSPG.CO.UK | TEAM/DRAWN BY MC/CJH | APPROVED BY: MCC | DATE: 14/09/16 | SCALE: 1:100 @ A3 | DRWG: **CODE**_P16-0421_04 SHEET NO: 04-2 REV: A | CLIENT: **REDROW HOMES** |

Pegasus Design

Copyright Pegasus Planning Group Ltd. Crown copyright. All rights reserved. Ordnance Survey Copyright Licence number 100042093. Promap Licence number 100020449. EmapSite Licence number 0100031673 Standard OS licence rights conditions apply.
Pegasus accepts no liability for any use of this document other than for its original purpose, or by the original client, or following Pegasus' express agreement to such use. T 01285 641717 www.pegasuspg.co.uk

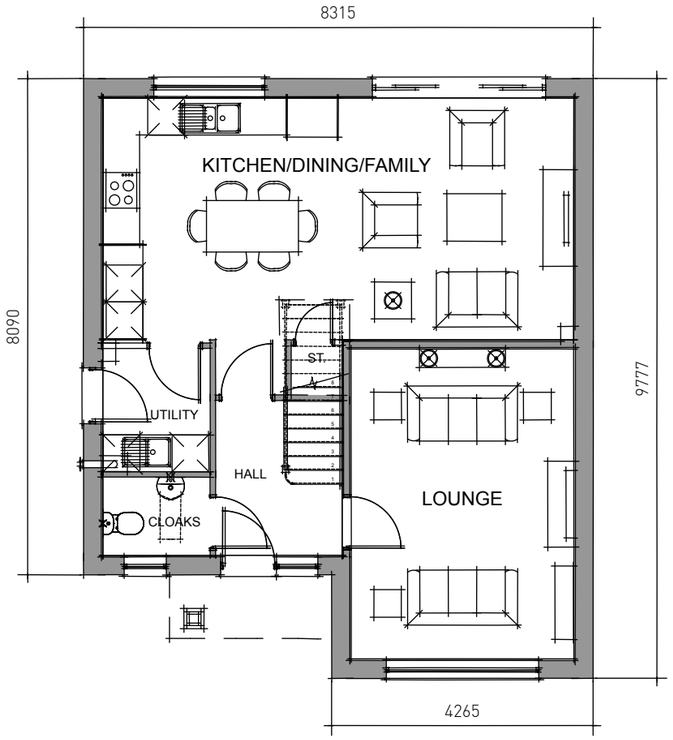

GROUND FLOOR

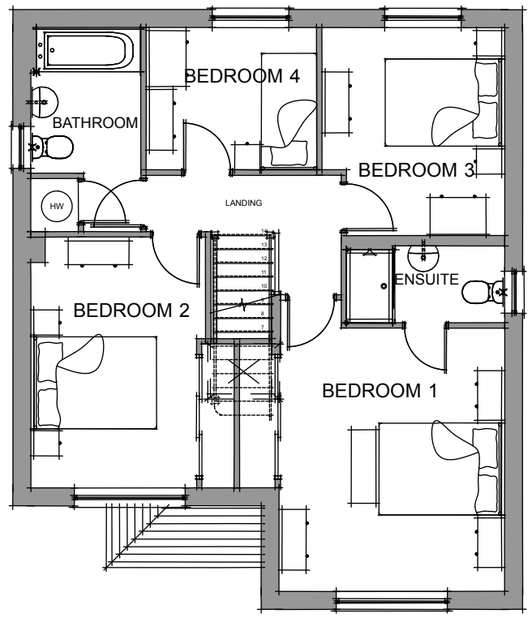

FIRST FLOOR

PLOTS: 2, 7H, 47H, 57, 72, 81H, 87H, 100H & 101

Scale 1:100
0 1 2 3 4 5 (m)

POLLARDS NURSERY, BARNHAM - **CAMBRIDGE - FLOOR PLANS**

Pegasus Design

PLANNING | DESIGN | ENVIRONMENT | ECONOMICS | WWW.PEGASUSPG.CO.UK | TEAM/DRAWN BY MC/CJH | APPROVED BY: MCC | DATE: 14/09/16 | SCALE: 1:100 @ A3 | DRWG: **CODE**_P16-0421_04 SHEET NO: 05-1 REV: A | CLIENT: **REDROW HOMES** |

Copyright Pegasus Planning Group Ltd. Crown copyright. All rights reserved. Ordnance Survey Copyright Licence number 100042093. Promap Licence number 100020449. EmapSite Licence number 0100031673 Standard OS licence rights conditions apply.
Pegasus accepts no liability for any use of this document other than for its original purpose, or by the original client, or following Pegasus' express agreement to such use. T 01285 641717 www.pegasuspg.co.uk



FRONT ELEVATION



SIDE ELEVATION



REAR ELEVATION



SIDE ELEVATION

PLOTS: 7H & 87H

Scale 1:100
0 1 2 3 4 5 (m)

POLLARDS NURSERY, BARNHAM - **CAMBRIDGE - ELEVATIONS**


Pegasus Design

PLANNING | DESIGN | ENVIRONMENT | ECONOMICS | WWW.PEGASUSPG.CO.UK | TEAM/DRAWN BY MC/CJH | APPROVED BY: MCC | DATE: 14/09/16 | SCALE: 1:100 @ A3 | DRWG: **CODE**_P16-0421_04 SHEET NO: 05-2 REV: A | CLIENT: **REDROW HOMES** |

Copyright Pegasus Planning Group Ltd. Crown copyright. All rights reserved. Ordnance Survey Copyright Licence number 100042093. Promap Licence number 100020449. EmapSite Licence number 0100031673 Standard OS licence rights conditions apply.
Pegasus accepts no liability for any use of this document other than for its original purpose, or by the original client, or following Pegasus' express agreement to such use. T 01285 641717 www.pegasuspg.co.uk



FRONT ELEVATION

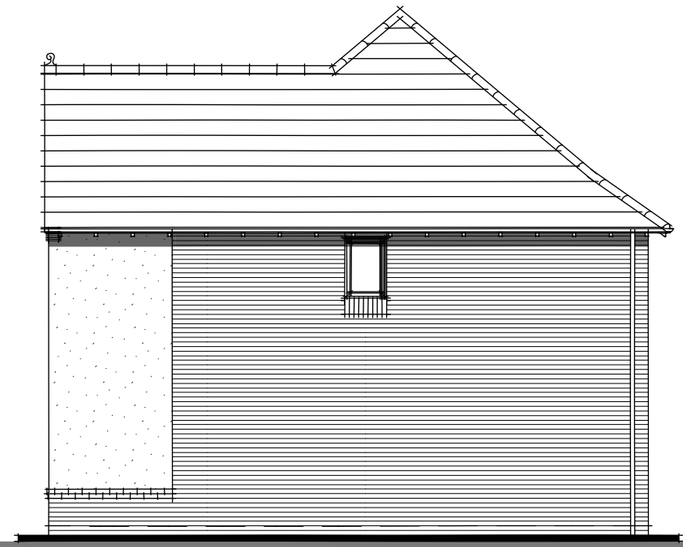

SIDE ELEVATION



REAR ELEVATION



SIDE ELEVATION

PLOTS: 2, 47H, 57, 72, 81H, 100H & 101


Scale 1:100
0 1 2 3 4 5 (m)

POLLARDS NURSERY, BARNHAM - **CAMBRIDGE - ELEVATIONS (with RENDER)**


Pegasus Design

PLANNING | DESIGN | ENVIRONMENT | ECONOMICS | WWW.PEGASUSPG.CO.UK | TEAM/DRAWN BY MC/CJH | APPROVED BY: MCC | DATE: 14/09/16 | SCALE: 1:100 @ A3 | DRWG: **CODE**_P16-0421 SHEET NO: 05-3 REV: A | CLIENT: **REDROW HOMES** |

Copyright Pegasus Planning Group Ltd. Crown copyright. All rights reserved. Ordnance Survey Copyright Licence number 100042093. Promap Licence number 100020449. EmapSite Licence number 0100031673 Standard OS licence rights conditions apply.
Pegasus accepts no liability for any use of this document other than for its original purpose, or by the original client, or following Pegasus' express agreement to such use. T 01285 641717 www.pegasuspg.co.uk

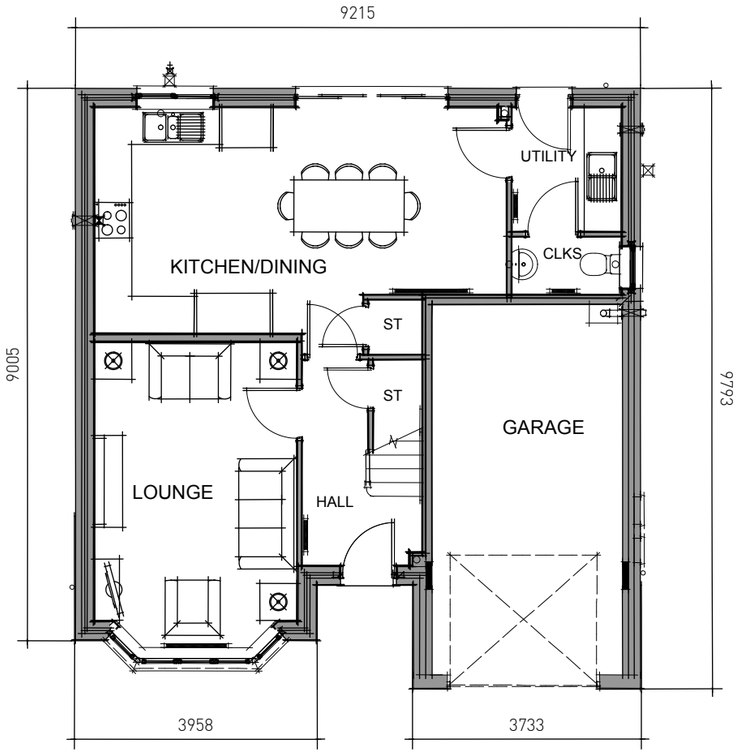

GROUND FLOOR

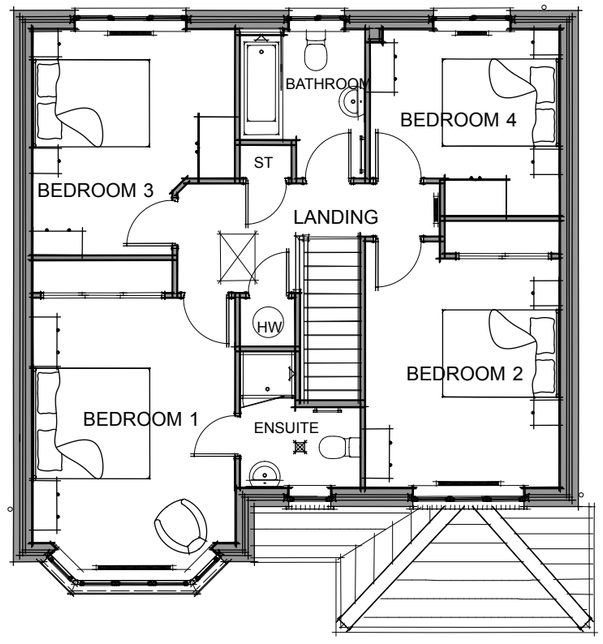

FIRST FLOOR

PLOTS: 4H, 13H, 14H, 16, 48H, 56H, 69H, 77H, 79H, 83H, 85H, 99H, 103H & 107

Scale 1:100
0 1 2 3 4 5 (m)

POLLARDS NURSERY, BARNHAM - **OXFORD SP - FLOOR PLANS**

Pegasus Design

PLANNING I DESIGN I ENVIRONMENT I ECONOMICS | WWW.PEGASUSPG.CO.UK | TEAM/DRAWN BY MC/CJH | APPROVED BY: MCC | DATE: 14/09/16 | SCALE: 1:100 @ A3 | DRWG: **CODE**_P16-0421_04 SHEET NO: 06-1 REV: A | CLIENT: **REDROW HOMES** |

Copyright Pegasus Planning Group Ltd. Crown copyright. All rights reserved. Ordnance Survey Copyright Licence number 100042093. Promap Licence number 100020449. EmapSite Licence number 0100031673 Standard OS licence rights conditions apply.
Pegasus accepts no liability for any use of this document other than for its original purpose, or by the original client, or following Pegasus' express agreement to such use. T 01285 641717 www.pegasuspg.co.uk




FRONT ELEVATION



SIDE ELEVATION



REAR ELEVATION

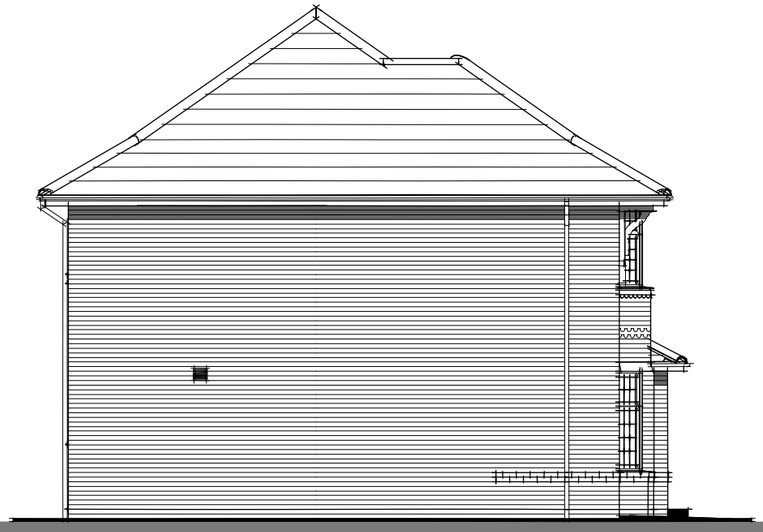

SIDE ELEVATION

PLOTS: 4H, 14H, 16, 48H, 56H, 69H, 103H & 107

Scale 1:100
0 1 2 3 4 5 (m)

POLLARDS NURSERY, BARNHAM - **OXFORD SP - ELEVATIONS**

Pegasus Design

PLANNING | DESIGN | ENVIRONMENT | ECONOMICS | WWW.PEGASUSPG.CO.UK | TEAM/DRAWN BY MC/CJH | APPROVED BY: MCC | DATE: 14/09/16 | SCALE: 1:100 @ A3 | DRWG: **CODE**_P16-0421_04 SHEET NO: 06-2 REV: A | CLIENT: **REDROW HOMES** |

Copyright Pegasus Planning Group Ltd. Crown copyright. All rights reserved. Ordnance Survey Copyright Licence number 100042093. Promap Licence number 100020449. EmapSite Licence number 0100031673 Standard OS licence rights conditions apply.
Pegasus accepts no liability for any use of this document other than for its original purpose, or by the original client, or following Pegasus' express agreement to such use. T 01285 641717 www.pegasuspg.co.uk




FRONT ELEVATION



SIDE ELEVATION



REAR ELEVATION

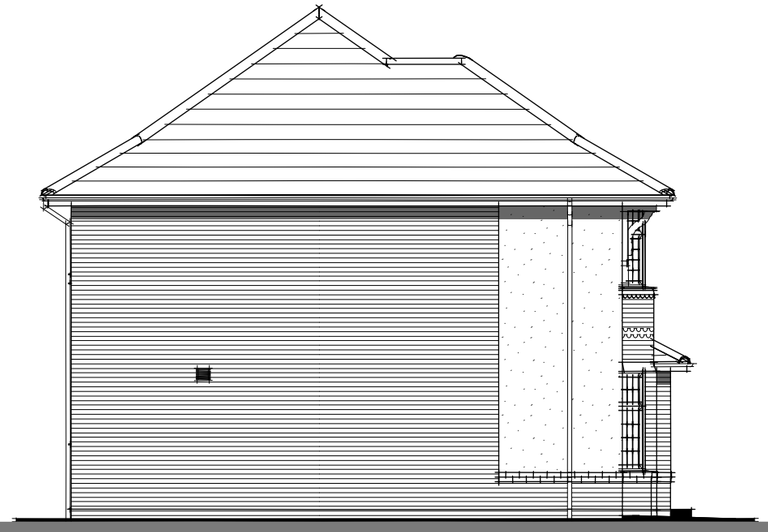

SIDE ELEVATION

PLOTS: 13H, 77H, 79H, 83H, 85H & 99H


Scale 1:100
0 1 2 3 4 5 (m)

POLLARDS NURSERY, BARNHAM - **OXFORD SP - FLOOR PLANS (with RENDER)**


Pegasus Design

PLANNING | DESIGN | ENVIRONMENT | ECONOMICS | WWW.PEGASUSPG.CO.UK | TEAM/DRAWN BY MC/CJH | APPROVED BY: MCC | DATE: 14/09/16 | SCALE: 1:100 @ A3 | DRWG: **CODE**_P16-0421 SHEET NO: 06-3 REV: A | CLIENT: **REDROW HOMES** |

Copyright Pegasus Planning Group Ltd. Crown copyright. All rights reserved. Ordnance Survey Copyright Licence number 100042093. Promap Licence number 100020449. EmapSite Licence number 0100031673 Standard OS licence rights conditions apply.
Pegasus accepts no liability for any use of this document other than for its original purpose, or by the original client, or following Pegasus' express agreement to such use. T 01285 641717 www.pegasuspg.co.uk

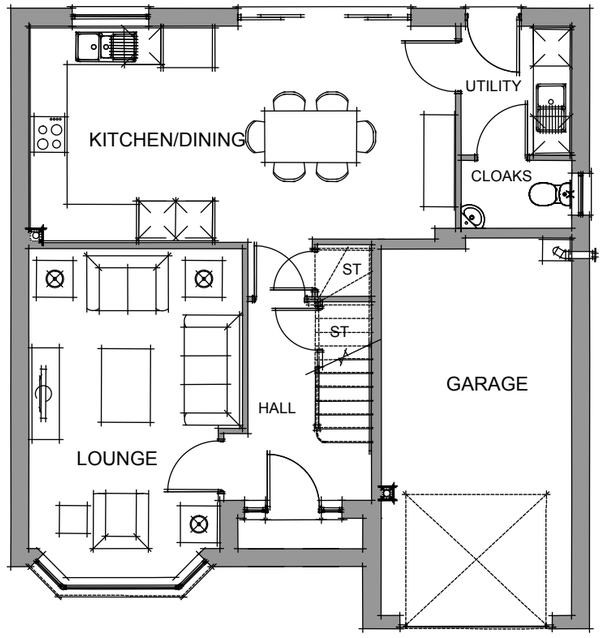

GROUND FLOOR

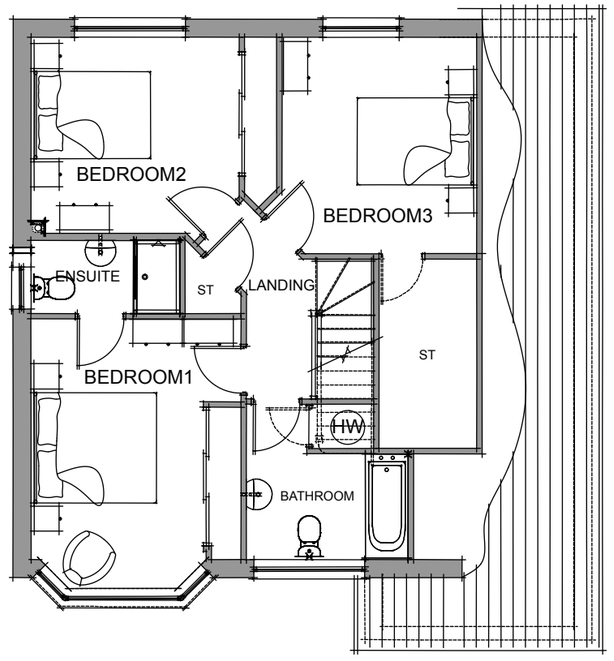

FIRST FLOOR

PLOTS: 3H, 5H, 6, 17, 49H, 52, 53, 55, 68H, 70H, 76, 78H, 86H, 102H & 106

Scale 1:100
0 1 2 3 4 5 (m)

POLLARDS NURSERY, BARNHAM - **WORCESTER SP - FLOOR PLANS**

Pegasus Design

PLANNING | DESIGN | ENVIRONMENT | ECONOMICS | WWW.PEGASUSPG.CO.UK | TEAM/DRAWN BY MC/CJH | APPROVED BY: MCC | DATE: 14/09/16 | SCALE: 1:100 @ A3 | DRWG: **CODE**_P16-0421_04 SHEET NO: 07-1 REV: A | CLIENT: **REDROW HOMES** |

Copyright Pegasus Planning Group Ltd. Crown copyright. All rights reserved. Ordnance Survey Copyright Licence number 100042093.
Promap Licence number 100020449. EmapSite Licence number 0100031673 Standard OS licence rights conditions apply.
Pegasus accepts no liability for any use of this document other than for its original purpose, or by the original client, or following Pegasus' express agreement to such use. T 01285 641717 www.pegasuspg.co.uk



PLOTS: 3H, 5H, 17, 52, 53, 70H, 76, 86H, 102H & 106

Scale 1:100
0 1 2 3 4 5 (m)

POLLARDS NURSERY, BARNHAM - **WORCESTER SP - ELEVATIONS (BRICK)**

Pegasus Design

PLANNING | DESIGN | ENVIRONMENT | ECONOMICS | WWW.PEGASUSPG.CO.UK | TEAM/DRAWN BY MC/CJH | APPROVED BY: MCC | DATE: 14/09/16 | SCALE: 1:100 @ A3 | DRWG: **CODE**_P16-0421_04 SHEET NO: 07-2 REV: A | CLIENT: **REDROW HOMES** |

Copyright Pegasus Planning Group Ltd. Crown copyright. All rights reserved. Ordnance Survey Copyright Licence number 100042093.
Promap Licence number 100020449. EmapSite Licence number 0100031673 Standard OS licence rights conditions apply.
Pegasus accepts no liability for any use of this document other than for its original purpose, or by the original client, or following Pegasus' express agreement to such use. T 01285 641717 www.pegasuspg.co.uk



PLOTS: 6, 49H, 55H, 68H & 78H


Scale 1:100
0 1 2 3 4 5 (m)

POLLARDS NURSERY, BARNHAM - **WORCESTER SP - ELEVATIONS (RENDER)**


Pegasus Design

PLANNING | DESIGN | ENVIRONMENT | ECONOMICS | WWW.PEGASUSPG.CO.UK | TEAM/DRAWN BY MC/CJH | APPROVED BY: MCC | DATE: 14/09/16 | SCALE: 1:100 @ A3 | DRWG: **CODE**_P16-0421_04 SHEET NO: 07-3 REV: A | CLIENT: **REDROW HOMES** |

Copyright Pegasus Planning Group Ltd. Crown copyright. All rights reserved. Ordnance Survey Copyright Licence number 100042093. Promap Licence number 100020449. EmapSite Licence number 0100031673 Standard OS licence rights conditions apply.
Pegasus accepts no liability for any use of this document other than for its original purpose, or by the original client, or following Pegasus' express agreement to such use. T 01285 641717 www.pegasuspg.co.uk

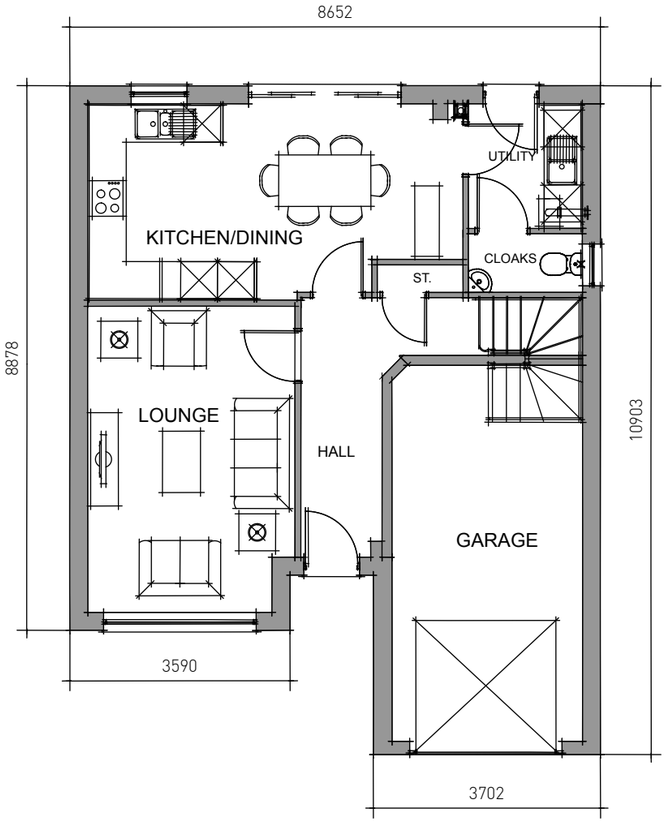

GROUND FLOOR

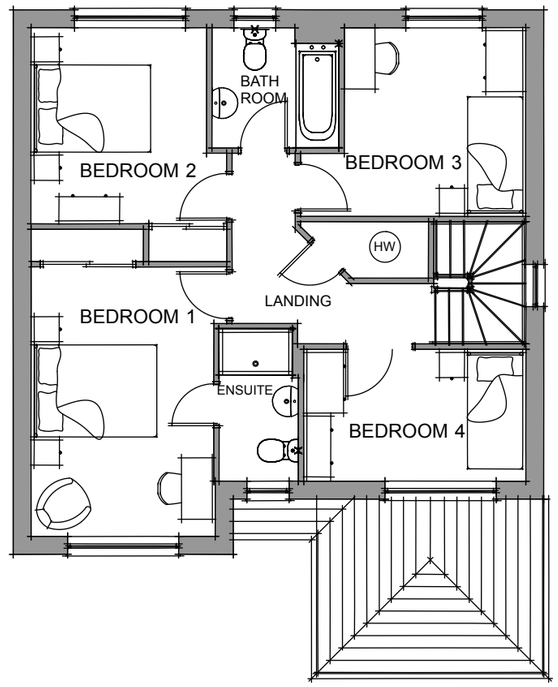

FIRST FLOOR

PLOTS: 15

Scale 1:100
0 1 2 3 4 5 (m)

POLLARDS NURSERY, BARNHAM - **WINDSOR SP - FLOOR PLANS**

Pegasus Design

PLANNING I DESIGN I ENVIRONMENT I ECONOMICS | WWW.PEGASUSPG.CO.UK | TEAM/DRAWN BY MC/CJH | APPROVED BY: MCC | DATE: 14/09/16 | SCALE: 1:100 @ A3 | DRWG: **CODE**_P16-0421_04 SHEET NO: 08-1 REV: A | CLIENT: **REDROW HOMES** |

ARUN DISTRICT COUNCIL BN/51/16/RES

Copyright Pegasus Planning Group Ltd. Crown copyright. All rights reserved. Ordnance Survey Copyright Licence number 100042093. Promap. Licence number 100020449. EmapSite Licence number 0100031673 Standard OS licence rights conditions apply.
Pegasus accepts no liability for any use of this document other than for its original purpose, or by the original client, or following Pegasus' express agreement to such use. T 01285 641717 www.pegasuspg.co.uk



PLOTS: 15

Scale 1:100
0 1 2 3 4 5 (m)

POLLARDS NURSERY, BARNHAM - **WINDSOR SP - ELEVATIONS**

Pegasus Design

PLANNING | DESIGN | ENVIRONMENT | ECONOMICS | WWW.PEGASUSPG.CO.UK | TEAM/DRAWN BY MC/CJH | APPROVED BY: MCC | DATE: 14/09/16 | SCALE: 1:100 @ A3 | DRWG: **CODE**_P16-0421_04 SHEET NO: 08-2 REV: A | CLIENT: **REDROW HOMES** |

Copyright Pegasus Planning Group Ltd. Crown copyright. All rights reserved. Ordnance Survey Copyright Licence number 100042093. Promap Licence number 100020449. EmapSite Licence number 0100031673 Standard OS licence rights conditions apply.
Pegasus accepts no liability for any use of this document other than for its original purpose, or by the original client, or following Pegasus' express agreement to such use. T 01285 641717 www.pegasuspg.co.uk




FRONT ELEVATION




REAR ELEVATION



SIDE ELEVATION

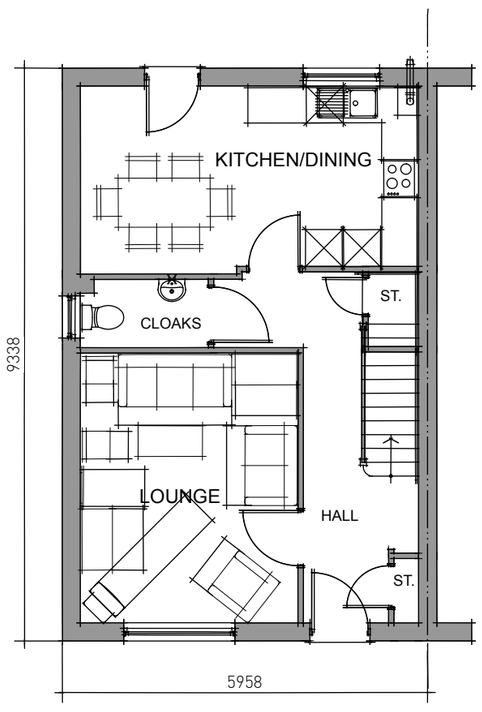

GROUND FLOOR

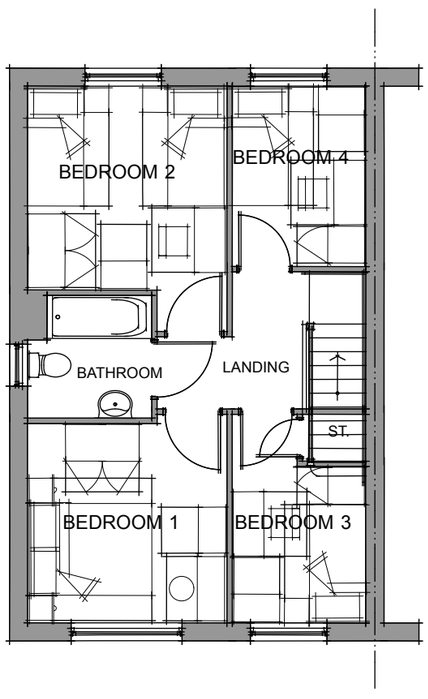

FIRST FLOOR

PLOTS: 51H

Scale 1:100
0 1 2 3 4 5 (m)

POLLARDS NURSERY, BARNHAM - **TWEED - FLOOR PLANS & ELEVATIONS**

Pegasus Design

PLANNING | DESIGN | ENVIRONMENT | ECONOMICS | WWW.PEGASUSPG.CO.UK | TEAM/DRAWN BY MC/CJH | APPROVED BY: MCC | DATE: 19/09/16 | SCALE: 1:100 @ A3 | DRWG: **CODE**_P16-0421_04 SHEET NO: 11-1 REV: A | CLIENT: **REDROW HOMES** |


Copyright Pegasus Planning Group Ltd. Crown copyright. All rights reserved. Ordnance Survey Copyright Licence number 100042093. Promap Licence number 0100031673 Standard OS licence rights conditions apply.
Pegasus accepts no liability for any use of this document other than for its original purpose, or by the original client, or following Pegasus' express agreement to such use. T 01285 641717 www.pegasuspg.co.uk




FRONT ELEVATION




REAR ELEVATION

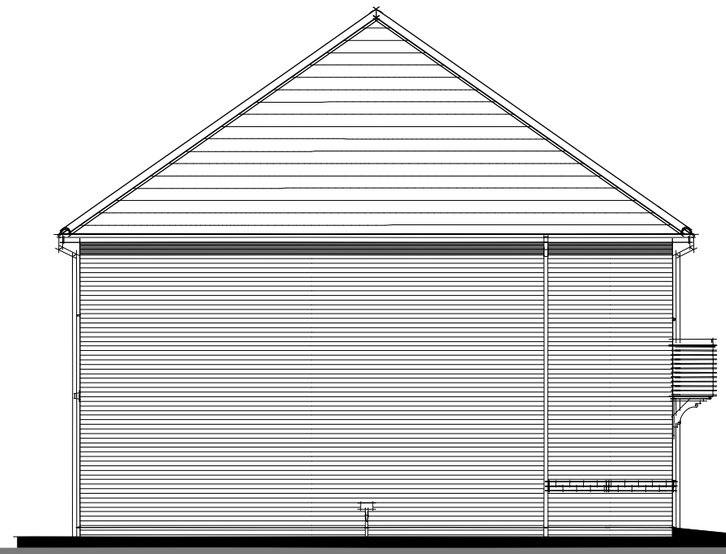

SIDE ELEVATION

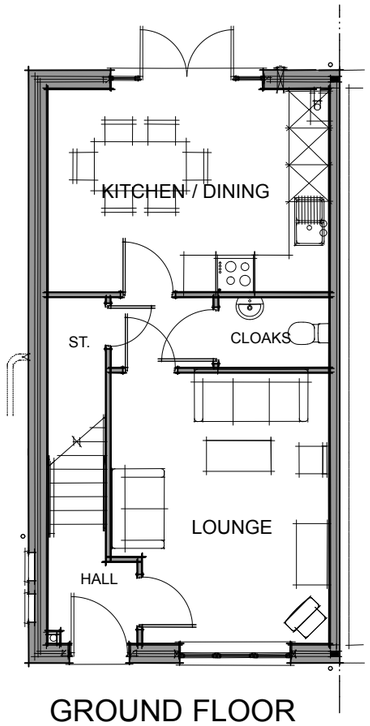

GROUND FLOOR

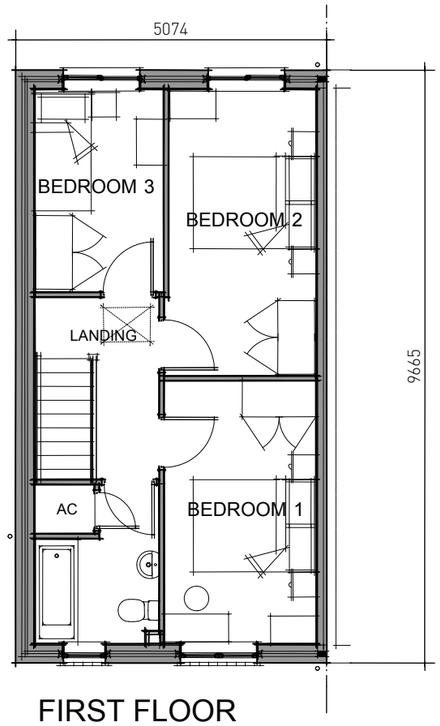

FIRST FLOOR

PLOTS: 50


Scale 1:100
0 1 2 3 4 5 (m)


POLLARDS NURSERY, BARNHAM - **DART - FLOOR PLANS & ELEVATIONS**

Pegasus Design

PLANNING | DESIGN | ENVIRONMENT | ECONOMICS | WWW.PEGASUSPG.CO.UK | TEAM/DRAWN BY MC/CJH | APPROVED BY: MCC | DATE: 19/09/16 | SCALE: 1:100 @ A3 | DRWG: **CODE**_P16-0421_04 SHEET NO: 12-1 REV: A | CLIENT: **REDROW HOMES** |

Copyright Pegasus Planning Group Ltd. Crown copyright. All rights reserved. Ordnance Survey Copyright Licence number 100042093. Promap Licence number 100020449. EmapSite Licence number 0100031673 Standard OS licence rights conditions apply.
Pegasus accepts no liability for any use of this document other than for its original purpose, or by the original client, or following Pegasus' express agreement to such use. T 01285 641717 www.pegasuspg.co.uk

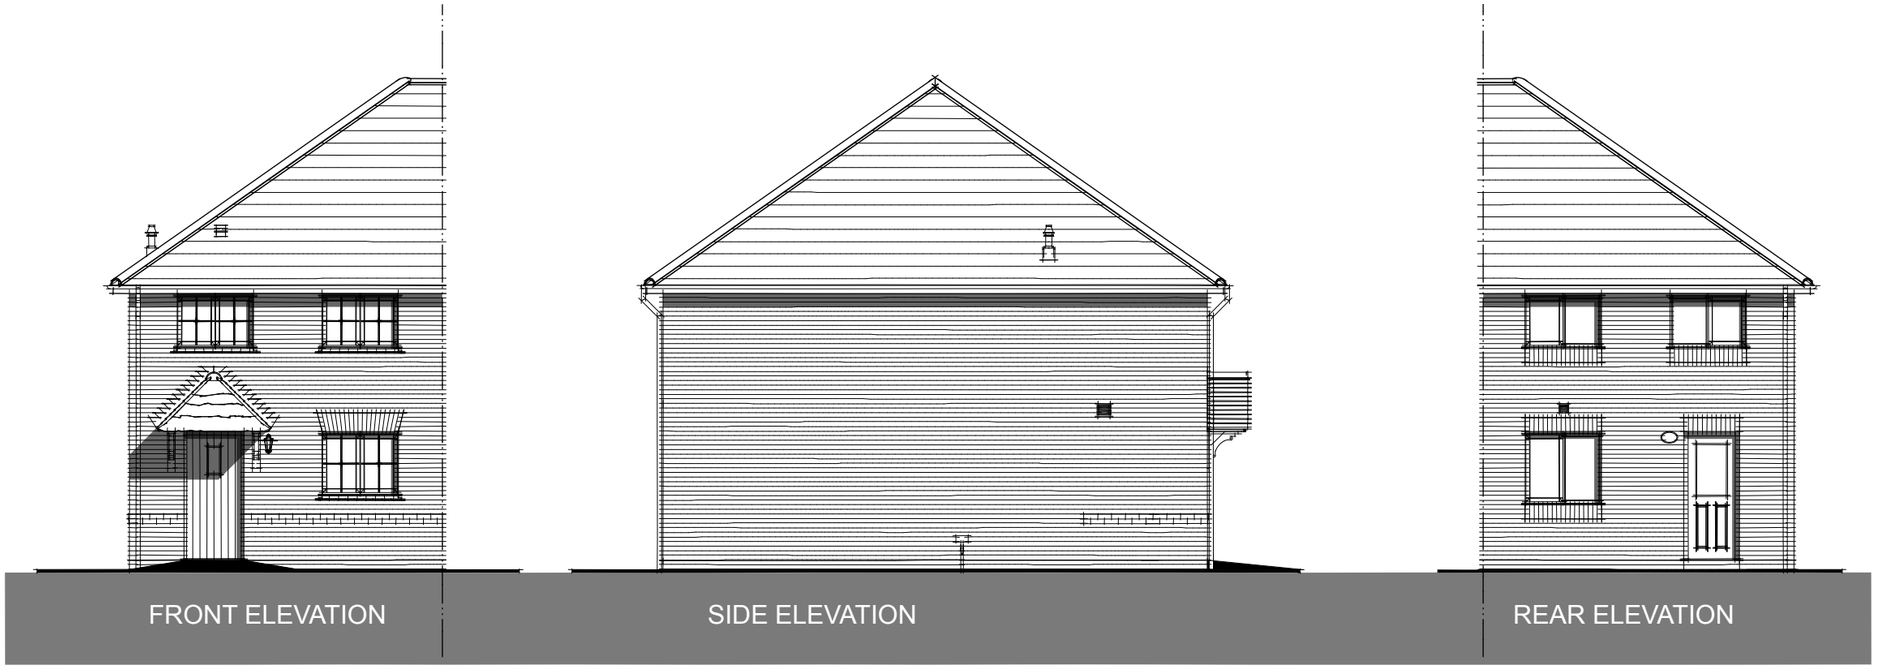

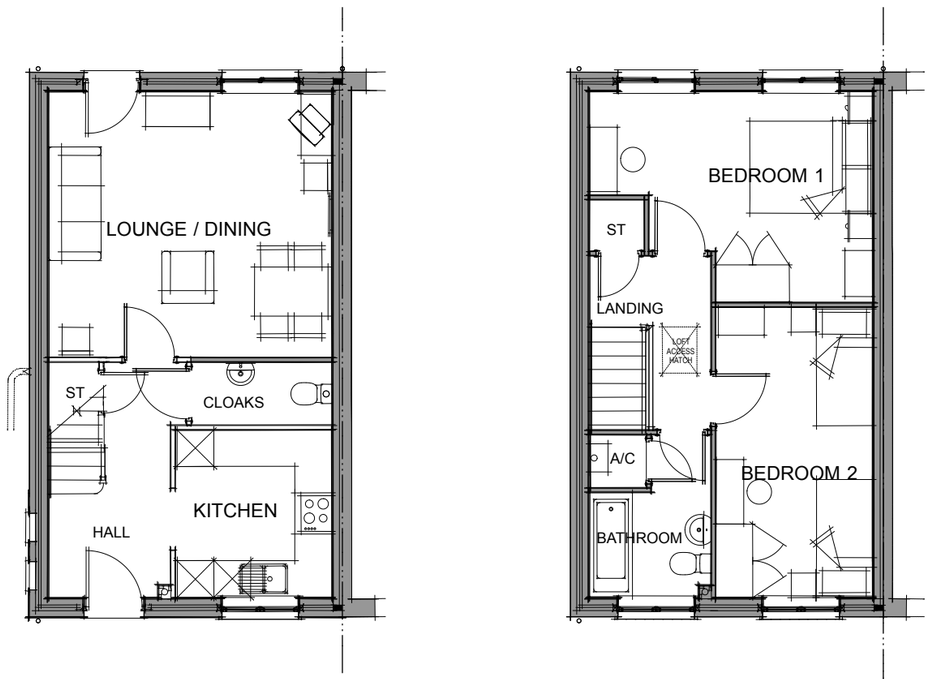

GROUND FLOOR

FIRST FLOOR

PLOTS: 8, 9H, 35, 36H, 37, 38H, 41, 42H, 43, 44H, 45 & 46H


Scale 1:100
0 1 2 3 4 5 (m)


POLLARDS NURSERY, BARNHAM - TAVY - FLOOR PLANS & ELEVATIONS (BRICK)

Pegasus Design

PLANNING | DESIGN | ENVIRONMENT | ECONOMICS | WWW.PEGASUSPG.CO.UK | TEAM/DRAWN BY MC/CJH | APPROVED BY: MCC | DATE: 19/09/16 | SCALE: 1:100 @ A3 | DRWG: CODE_P16-0421_04 SHEET NO: 13-1 REV: A | CLIENT: REDROW HOMES |

Copyright Pegasus Planning Group Ltd. Crown copyright. All rights reserved. Ordnance Survey Copyright Licence number 100042093. Promap Licence number 0100031673 Standard OS licence rights conditions apply.
Pegasus accepts no liability for any use of this document other than for its original purpose, or by the original client, or following Pegasus' express agreement to such use. T 01285 641717 www.pegasuspg.co.uk

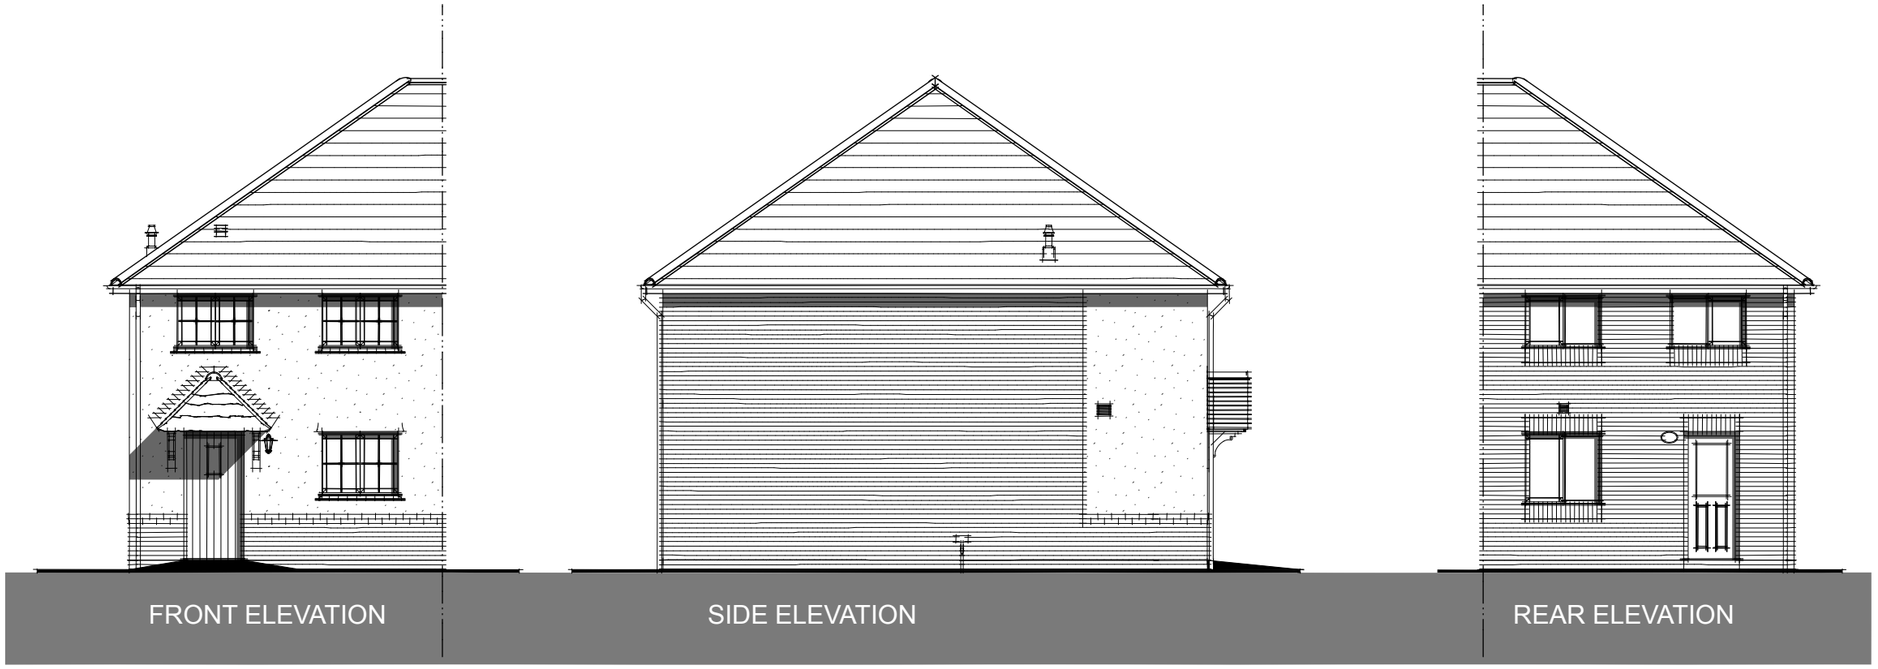

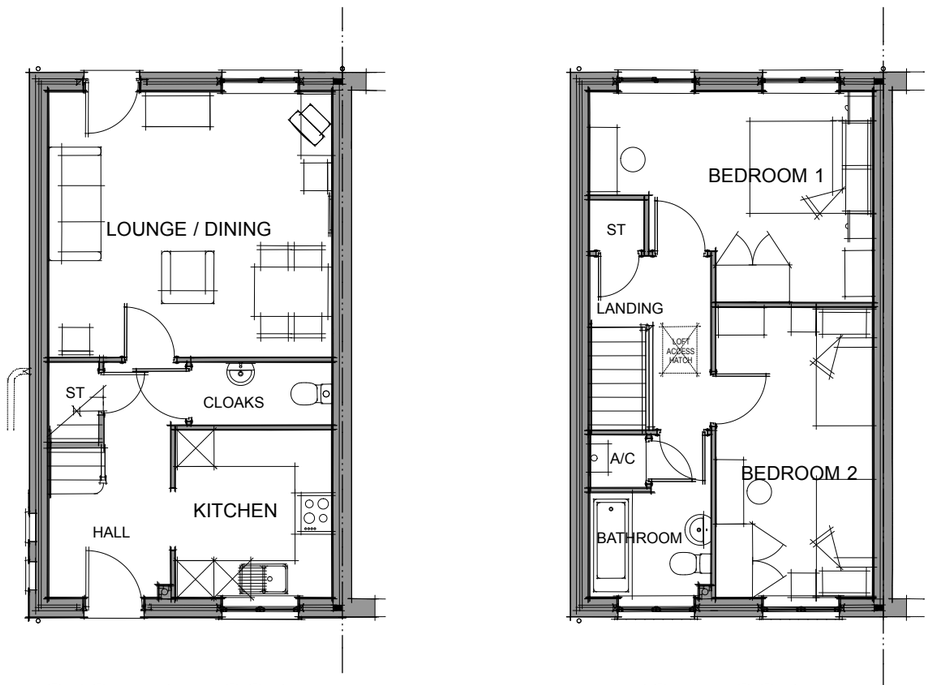

GROUND FLOOR

FIRST FLOOR

PLOTS: 31, 32H, 33, 34H, 39 & 40H


Scale 1:100
0 1 2 3 4 5 (m)

POLLARDS NURSERY, BARNHAM - **TAVY - FLOOR PLANS & ELEVATIONS (with RENDER)**

Pegasus Design

PLANNING | DESIGN | ENVIRONMENT | ECONOMICS | WWW.PEGASUSPG.CO.UK | TEAM/DRAWN BY MC/CJH | APPROVED BY: MCC | DATE: 19/09/16 | SCALE: 1:100 @ A3 | DRWG: **CODE**_P16-0421_04 SHEET NO: 13-2 REV: A | CLIENT: **REDROW HOMES** |

Copyright Pegasus Planning Group Ltd. Crown copyright. All rights reserved. Ordnance Survey Copyright Licence number 100042093. Promap Licence number 100020449. EmapSite Licence number 0100031673 Standard OS licence rights conditions apply.
Pegasus accepts no liability for any use of this document other than for its original purpose, or by the original client, or following Pegasus' express agreement to such use. T 01285 641717 www.pegasusgp.co.uk

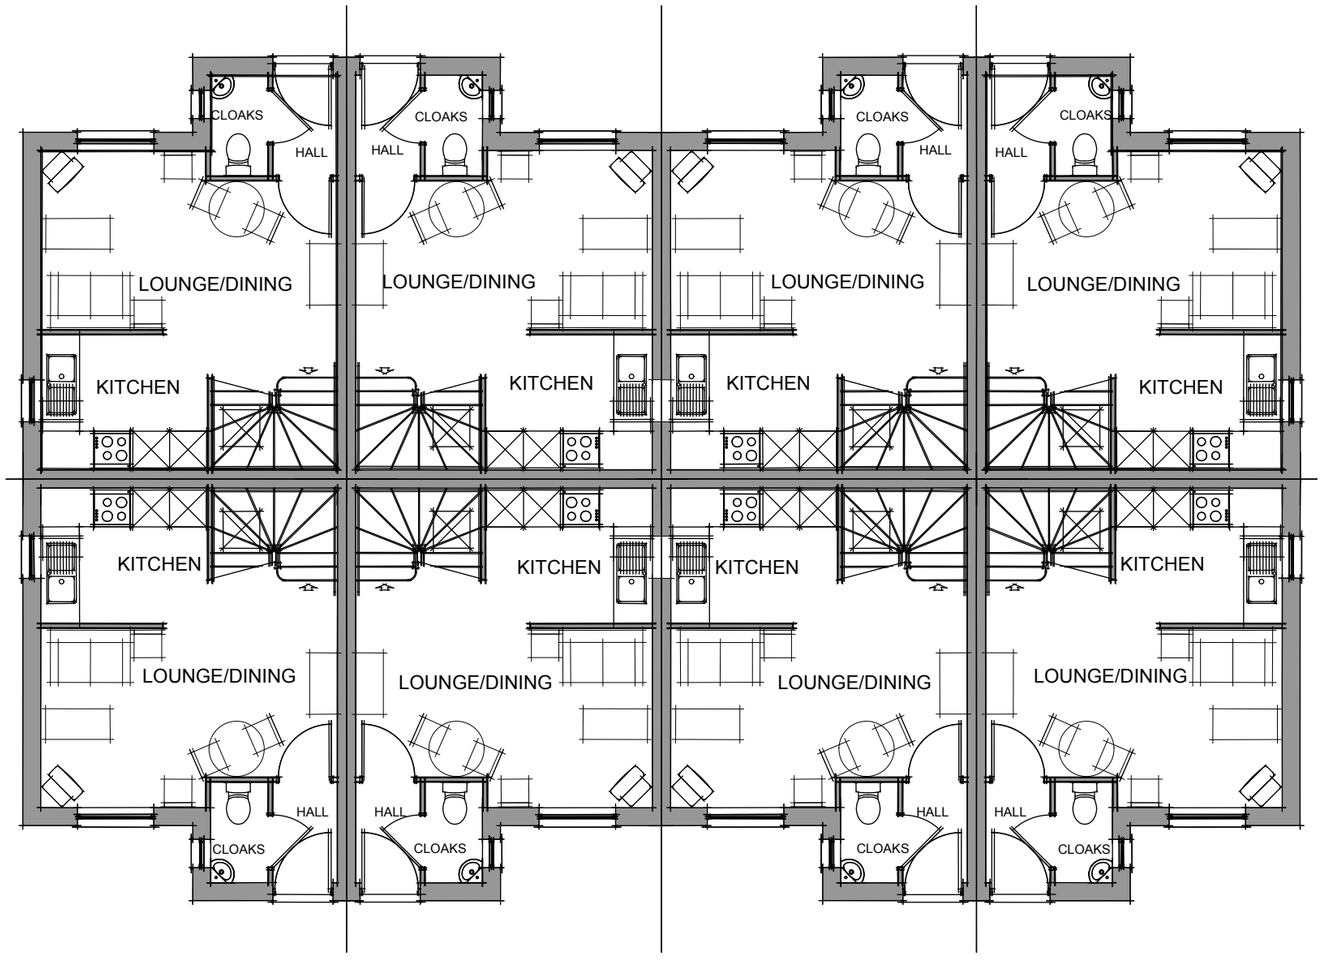

GROUND FLOOR

PLOTS: 10, 11, 21, 22, 23, 24, 25, 26


Scale 1:100
0 1 2 3 4 5 (m)

POLLARDS NURSERY, BARNHAM - SP2 8No. UNITS - GROUND FLOOR PLAN

Pegasus Design

PLANNING | DESIGN | ENVIRONMENT | ECONOMICS | WWW.PEGASUSPG.CO.UK | TEAM/DRAWN BY MC/CJH | APPROVED BY: MCC | DATE: 19/09/16 | SCALE: 1:100 @ A3 | DRWG: CODE_P16-0421_04 SHEET NO: 14-1 REV: A | CLIENT: REDROW HOMES |

Copyright Pegasus Planning Group Ltd. Crown copyright. All rights reserved. Ordnance Survey Copyright Licence number 100042093. Promap Licence number 100020449. EmapSiteLicence number 0100031473 Standard OS licence rights conditions apply.
Pegasus accepts no liability for any use of this document other than for its original purpose, or by the original client, or following Pegasus' express agreement to such use. T 01285 641717 www.pegasusgp.co.uk

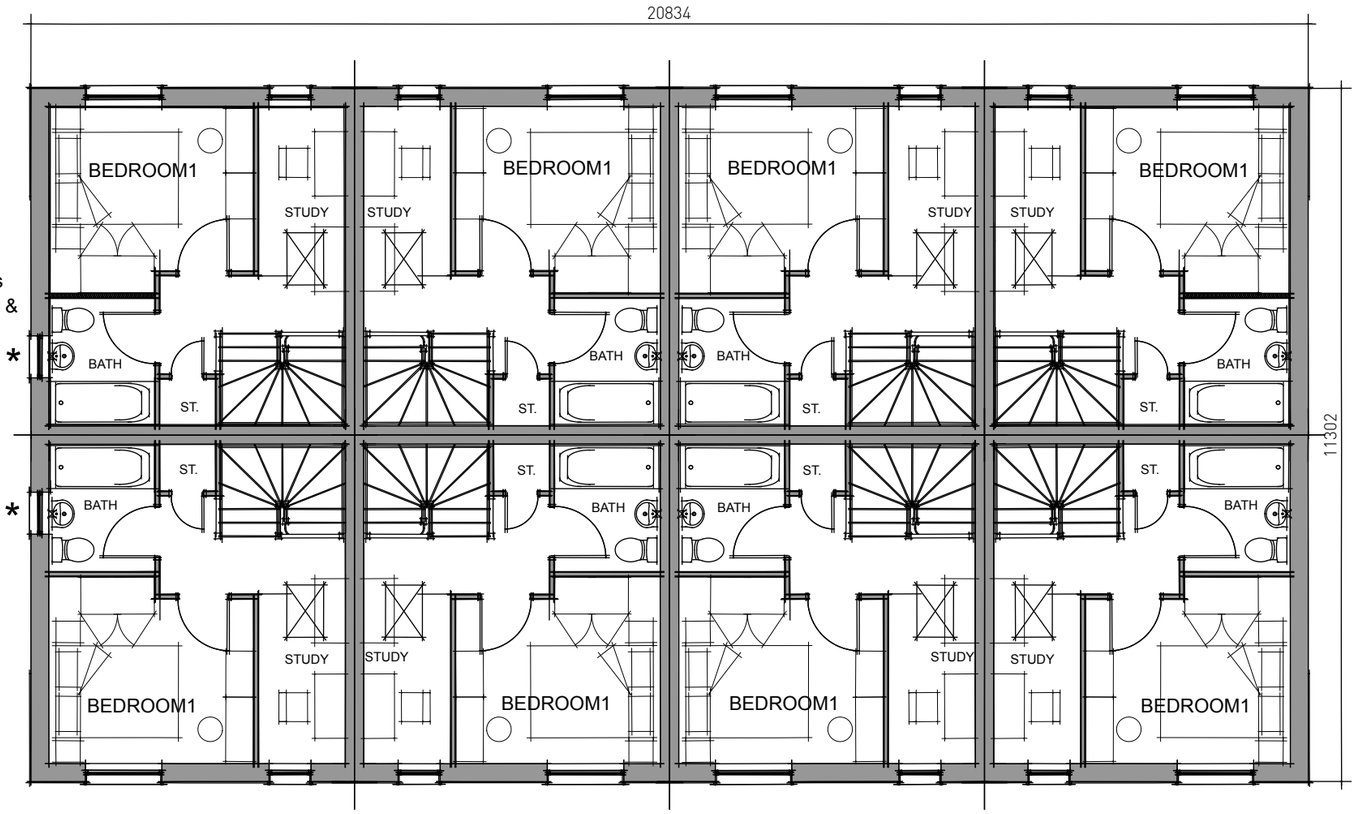

FIRST FLOOR

PLOTS: 10, 11, 21, 22, 23, 24, 25, 26

Scale 1:100
0 1 2 3 4 5 (m)

POLLARDS NURSERY, BARNHAM - SP2 8No. UNITS - FIRST FLOOR PLAN


Pegasus Design

PLANNING | DESIGN | ENVIRONMENT | ECONOMICS | WWW.PEGASUSPG.CO.UK | TEAM/DRAWN BY MC/CJH | APPROVED BY: MCC | DATE: 19/09/16 | SCALE: 1:100 @ A3 | DRWG: **CODE**_P16-0421_04 SHEET NO: 14-2 REV: A | CLIENT: **REDROW HOMES** |

Copyright Pegasus Planning Group Ltd. Crown copyright. All rights reserved. Ordnance Survey Copyright Licence number 100042093. Promap Licence number 100020449. EmapSite Licence number 0100031673 Standard OS licence rights conditions apply.
Pegasus accepts no liability for any use of this document other than for its original purpose, or by the original client, or following Pegasus' express agreement to such use. T 01285 641717 www.pegasuspg.co.uk



FRONT ELEVATION

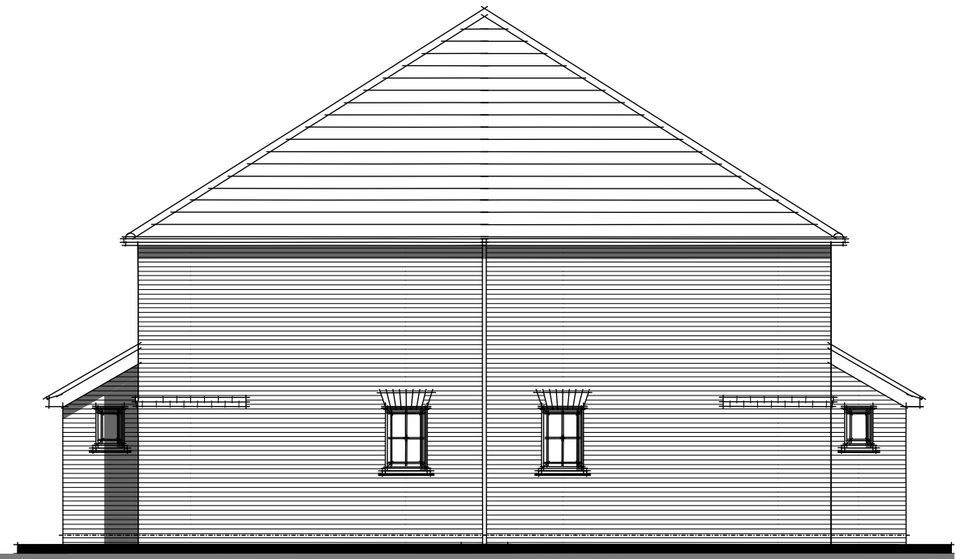

SIDE ELEVATION



REAR ELEVATION



SIDE ELEVATION

* Windows to Plots 22 & 23 Only

PLOTS: 10, 11, 21, 22, 23, 24, 25, 26


Scale 1:100
0 1 2 3 4 5 (m)

POLLARDS NURSERY, BARNHAM - SP2 8No. UNITS - ELEVATIONS


Pegasus Design

PLANNING | DESIGN | ENVIRONMENT | ECONOMICS | WWW.PEGASUSPG.CO.UK | TEAM/DRAWN BY MC/CJH | APPROVED BY: MCC | DATE: 19/09/16 | SCALE: 1:100 @ A3 | DRWG: CODE_P16-0421_04 SHEET NO: 14-3 REV: A | CLIENT: REDROW HOMES |

Copyright Pegasus Planning Group Ltd. Crown copyright. All rights reserved. Ordnance Survey Copyright Licence number 100042093. Promap Licence number 100020449. EmapSiteLicence number 0100031673 Standard OS licence rights conditions apply.
Pegasus accepts no liability for any use of this document other than for its original purpose, or by the original client, or following Pegasus' express agreement to such use. T 01285 641717 www.pegasusgp.co.uk

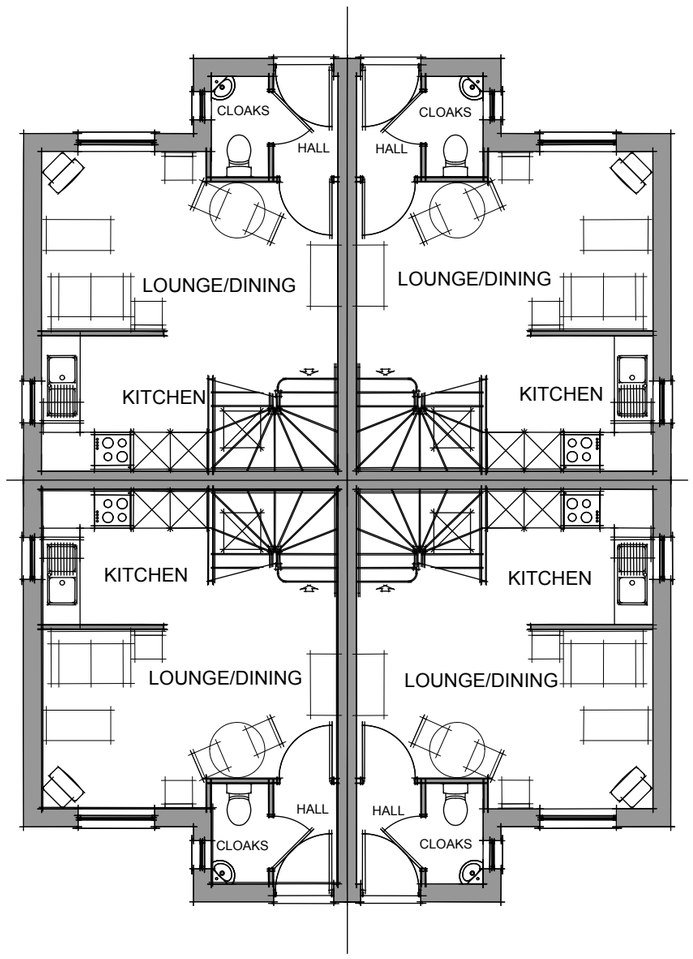

GROUND FLOOR

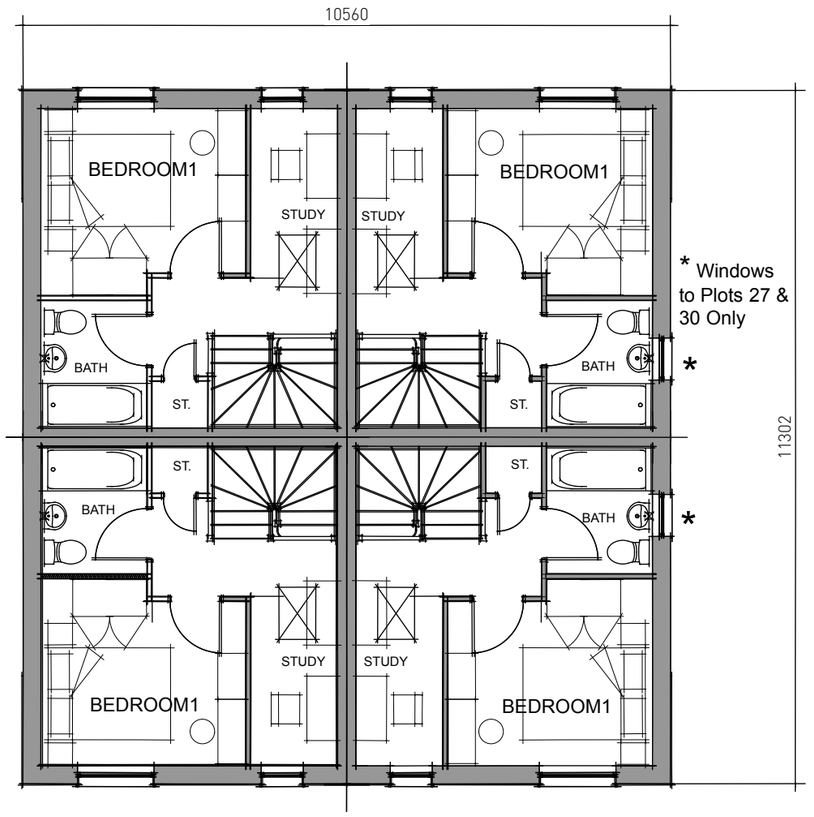

FIRST FLOOR

PLOTS: 27-30

Scale 1:100
0 1 2 3 4 5 (m)

POLLARDS NURSERY, BARNHAM - SP2 4No. UNITS - FLOOR PLANS

Pegasus Design

PLANNING | DESIGN | ENVIRONMENT | ECONOMICS | WWW.PEGASUSPG.CO.UK | TEAM/DRAWN BY MC/CJH | APPROVED BY: MCC | DATE: 19/09/16 | SCALE: 1:100 @ A3 | DRWG: **CODE**_P16-0421_04 SHEET NO: 14-4 REV: A | CLIENT: **REDROW HOMES** |

ARUN DISTRICT COUNCIL BN/51/16/RES


Copyright Pegasus Planning Group Ltd. Crown copyright. All rights reserved. Ordnance Survey Copyright Licence number 100042093. Promap Licence number 100020449. EmapSite Licence number 0100031673 Standard OS licence rights conditions apply.
Pegasus accepts no liability for any use of this document other than for its original purpose, or by the original client, or following Pegasus' express agreement to such use. T 01285 641717 www.pegasuspg.co.uk




FRONT ELEVATION



REAR ELEVATION

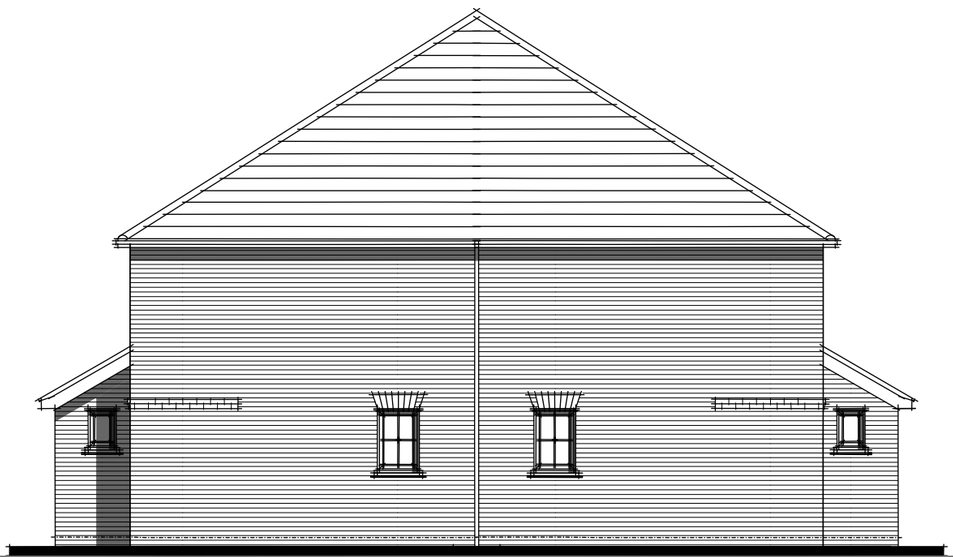

SIDE ELEVATION

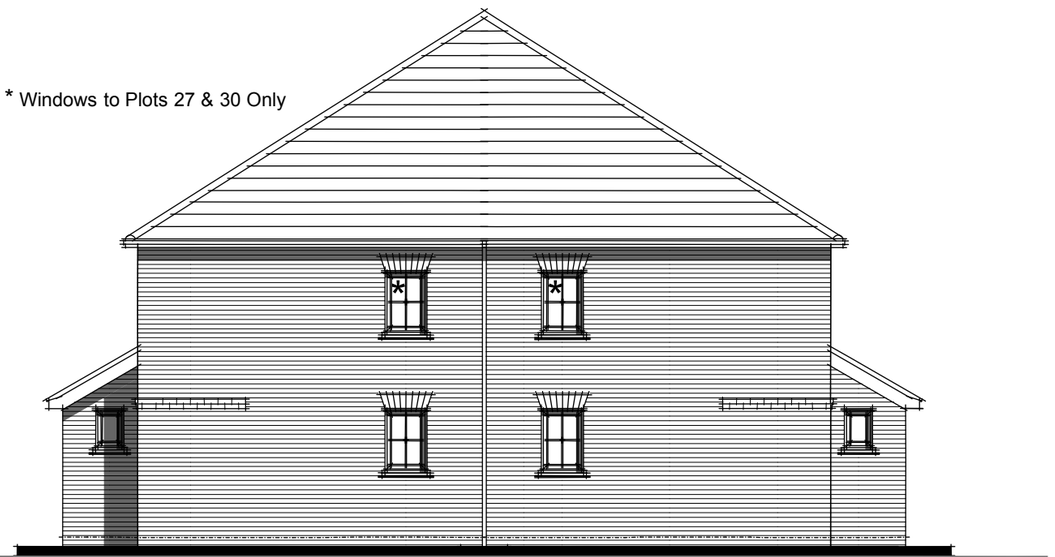

* Windows to Plots 27 & 30 Only

SIDE ELEVATION

PLOTS: 27-30


Scale 1:100
0 1 2 3 4 5 (m)


POLLARDS NURSERY, BARNHAM - SP2 4No. UNITS - ELEVATIONS

Pegasus Design


PLANNING | DESIGN | ENVIRONMENT | ECONOMICS | WWW.PEGASUSPG.CO.UK | TEAM/DRAWN BY MC/CJH | APPROVED BY: MCC | DATE: 19/09/16 | SCALE: 1:100 @ A3 | DRWG: CODE_P16-0421_04 SHEET NO: 14-5 REV: A | CLIENT: REDROW HOMES |

Copyright Pegasus Planning Group Ltd. Crown copyright. All rights reserved. Ordnance Survey Copyright Licence number 100042093. Promap Licence number 100020449. EmapSite Licence number 0100031673 Standard OS licence rights conditions apply.
Pegasus accepts no liability for any use of this document other than for its original purpose, or by the original client, or following Pegasus' express agreement to such use. T 01285 641717 www.pegasuspg.co.uk

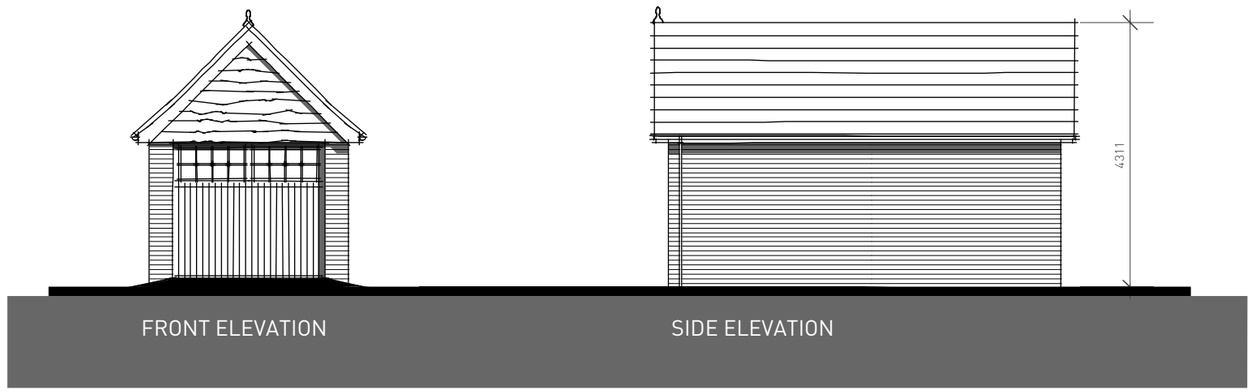

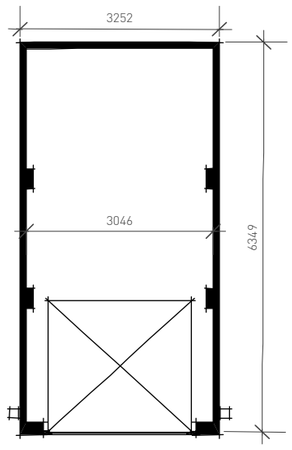

PLAN - SINGLE

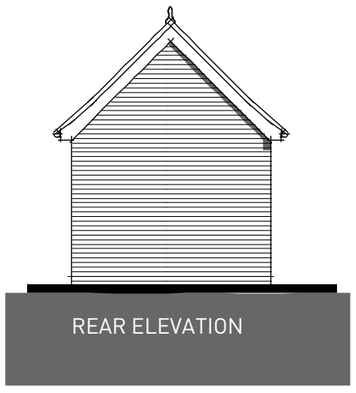


Scale 1:100
0 1 2 3 4 5 (m)


POLLARDS NURSERY, BARNHAM - GARAGE - ELEVATIONS AND FLOOR PLANS

Pegasus Design

PLANNING I DESIGN I ENVIRONMENT I ECONOMICS | WWW.PEGASUSPG.CO.UK | TEAM/DRAWN BY MC/CJH | APPROVED BY: MCC | DATE: 14/09/16 | SCALE: 1:100 @ A3 | DRWG: CODE_P16-0421_04 SHEET NO: 20-1 REV: _ | CLIENT: REDROW HOMES |

Copyright Pegasus Planning Group Ltd. Crown copyright. All rights reserved. Ordnance Survey Copyright Licence number 100042093. Promap Licence number 100020449. EmapSite Licence number 0100031673 Standard OS licence rights conditions apply.
Pegasus accepts no liability for any use of this document other than for its original purpose, or by the original client, or following Pegasus' express agreement to such use. T 01285 641717 www.pegasuspg.co.uk

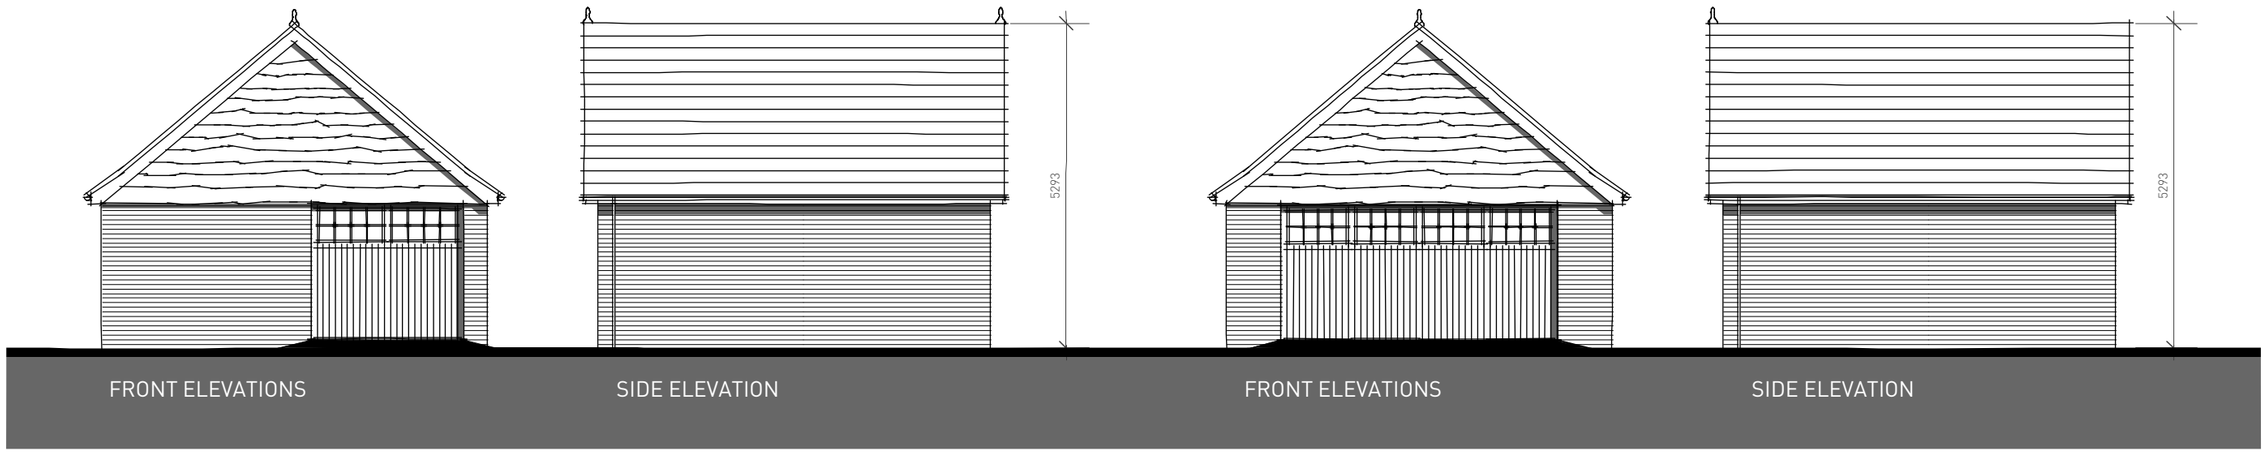

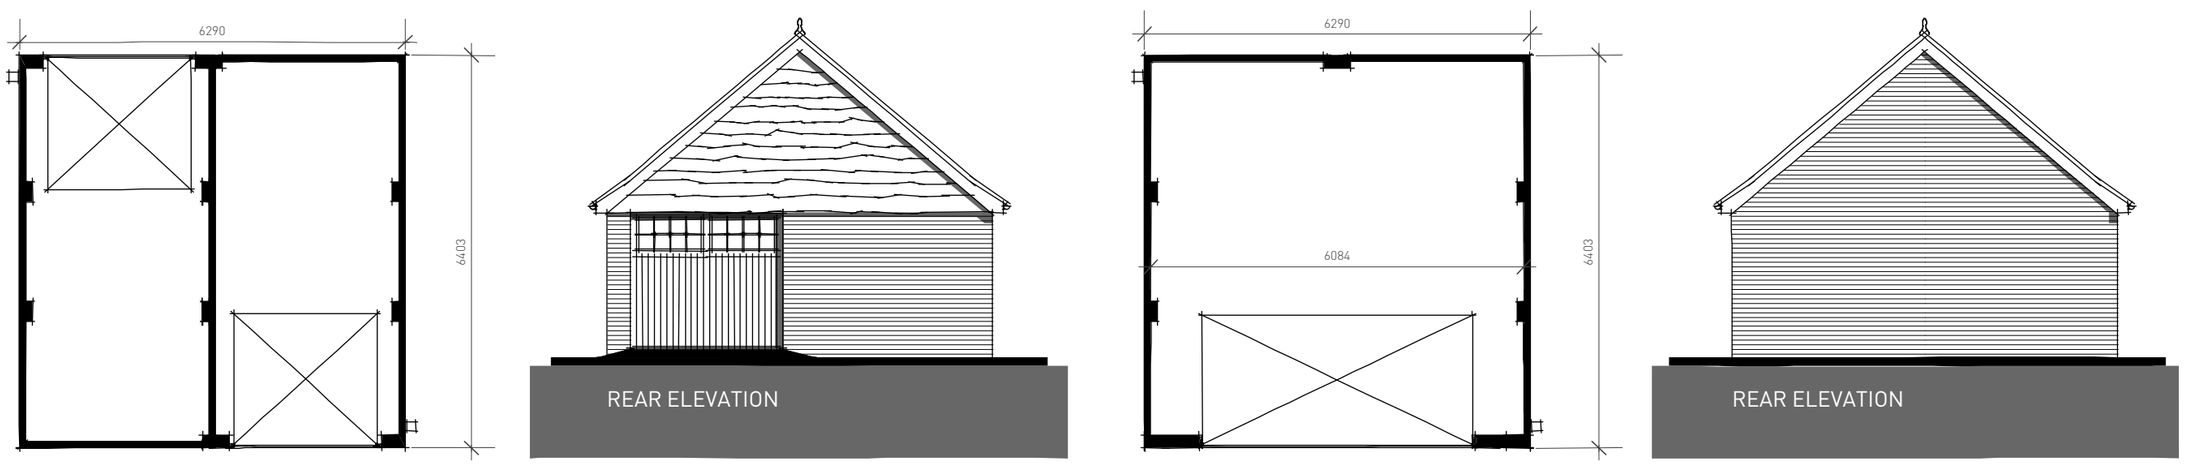

PLAN - TWIN

PLAN - DOUBLE

Scale 1:100
0 1 2 3 4 5 (m)

POLLARDS NURSERY, BARNHAM - GARAGE - ELEVATIONS AND FLOOR PLANS

Pegasus Design

PLANNING | DESIGN | ENVIRONMENT | ECONOMICS | WWW.PEGASUSPG.CO.UK | TEAM/DRAWN BY MC/CJH | APPROVED BY: MCC | DATE: 14/09/16 | SCALE: 1:100 @ A3 | DRWG: **CODE**_P16-0421_04 SHEET NO: 20-2 REV: _ | CLIENT: **REDROW HOMES** |

www.pegasuspg.co.uk

PLANNING | DESIGN | ENVIRONMENT | ECONOMICS

Pegasus Group
Pegasus House
Querns Business Centre
Whitworth Road
Cirencester
Glos
GL7 1RT

Telephone: 01285 641717

COPYRIGHT The contents of this document must not be copied or reproduced in whole or in part without the written consent of Pegasus Planning Group.

Crown copyright. All rights reserved, Licence number 100042093.