ARUN DISTRICT COUNCIL BN/5/21/HH

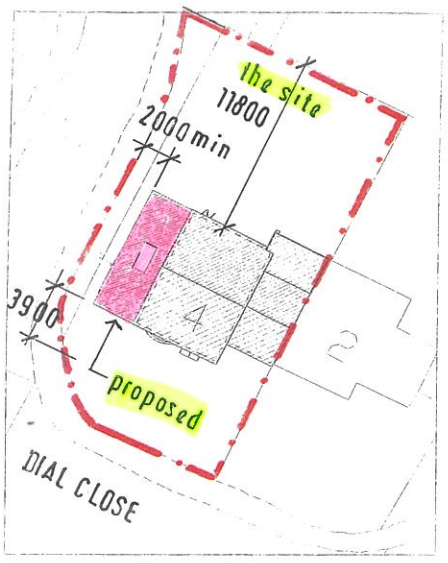

BLOCK PLAN 1/500

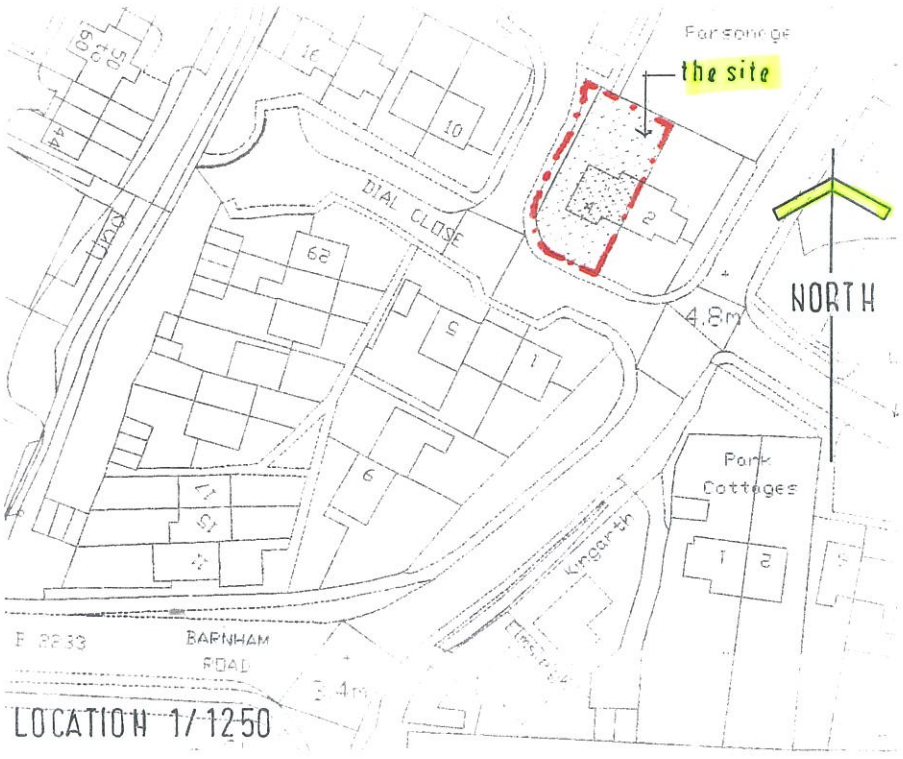

LOCATION 1/1250

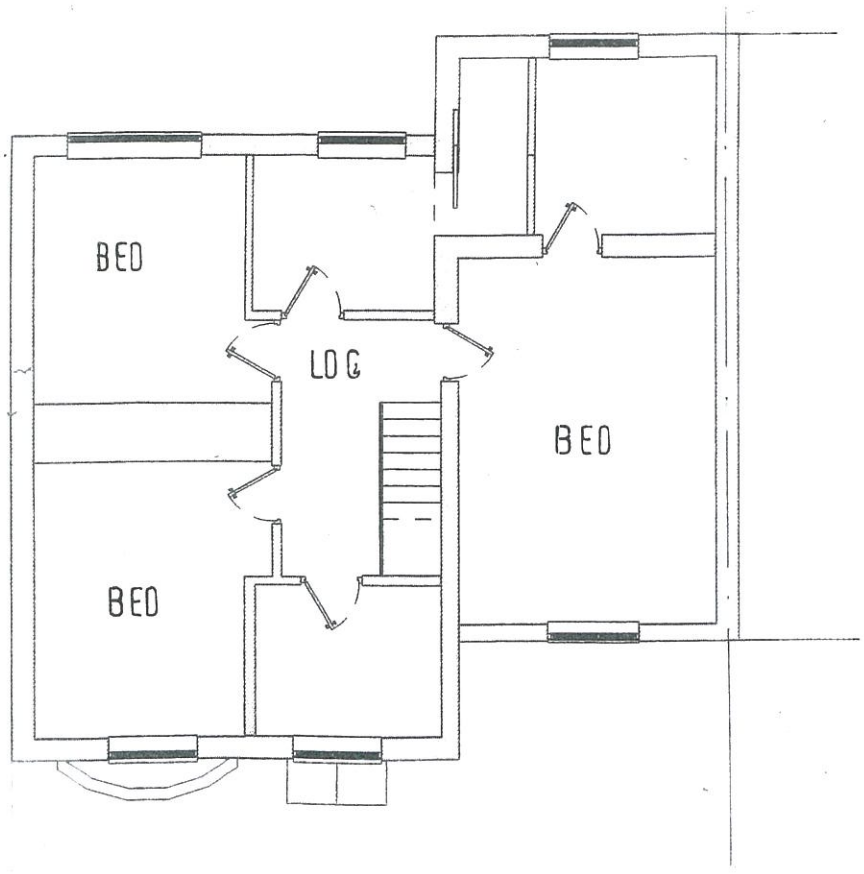

FIRST FLOOR 1/100

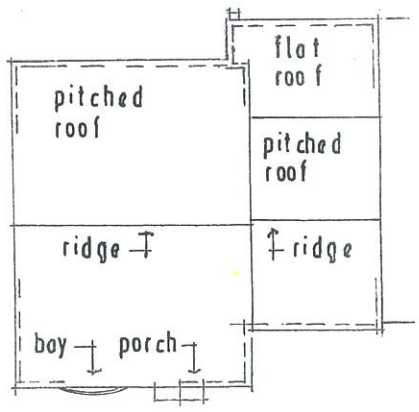

ROOF PLAN 1/200

leylandii hedge

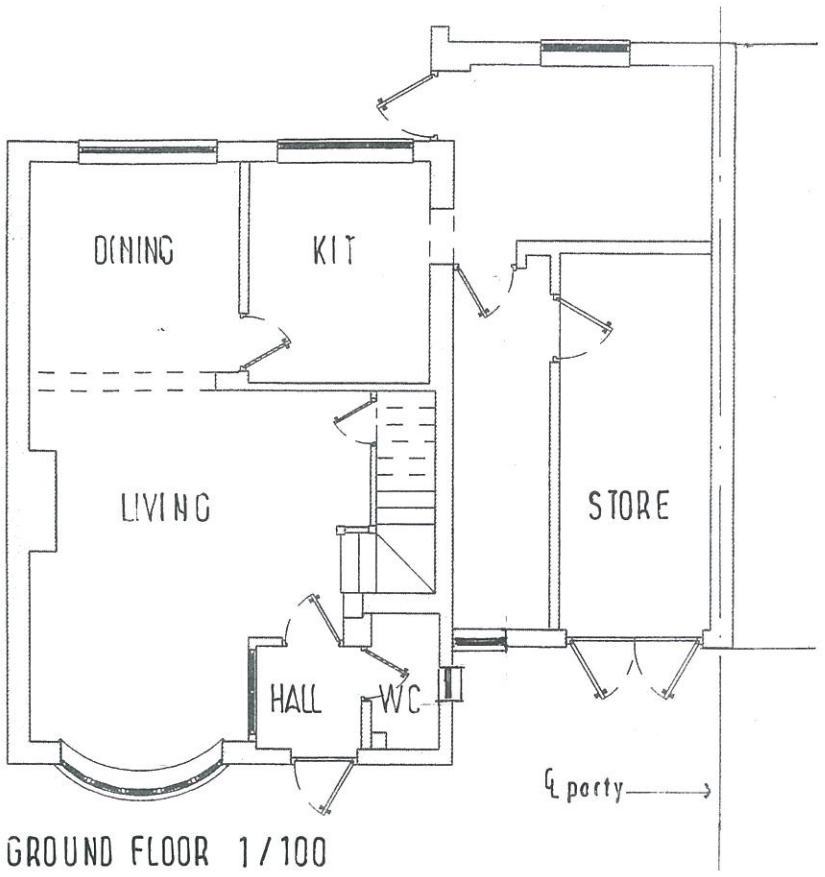

GROUND FLOOR 1/100

TREVOR E. UNSTED
55-57 SEA LANE ◦ RUSTINGTON ◦ WEST SUSSEX ◦ BN16 2RQ Tel: 07486030547

Client: MR:& MRS: W. OEDER.

Project: SIDE EXTENSION 4;DIAL CLOSE;
BARNHAM;
W/SUSSEX. PO 22; 0JU

Drawing: EXISTING

Scale: AS SHOWN

Date: JAN:2021

Drawn: tu

Copyright:

Drawing No.: 20/4777/2

Revisions:

The contractor must check all dimensions and levels on site ~~and no dimensions are to be scaled from drawings.~~

It is the contractor's responsibility to ensure compliance with all statutory authority requirements, carry out works with total regard to existing and retained structure. Works and materials to latest CP/BS.

Drawing to be read in strict accordance with engineer's information where applicable.

All structural timber C16 unless otherwise noted. All structural and external timber pressure impregnated with preservative, cut ends site swabbed with Cuprinol or similar treatment.

Local authority to witness satisfactory test on all new and affected foul/storm drainage.